


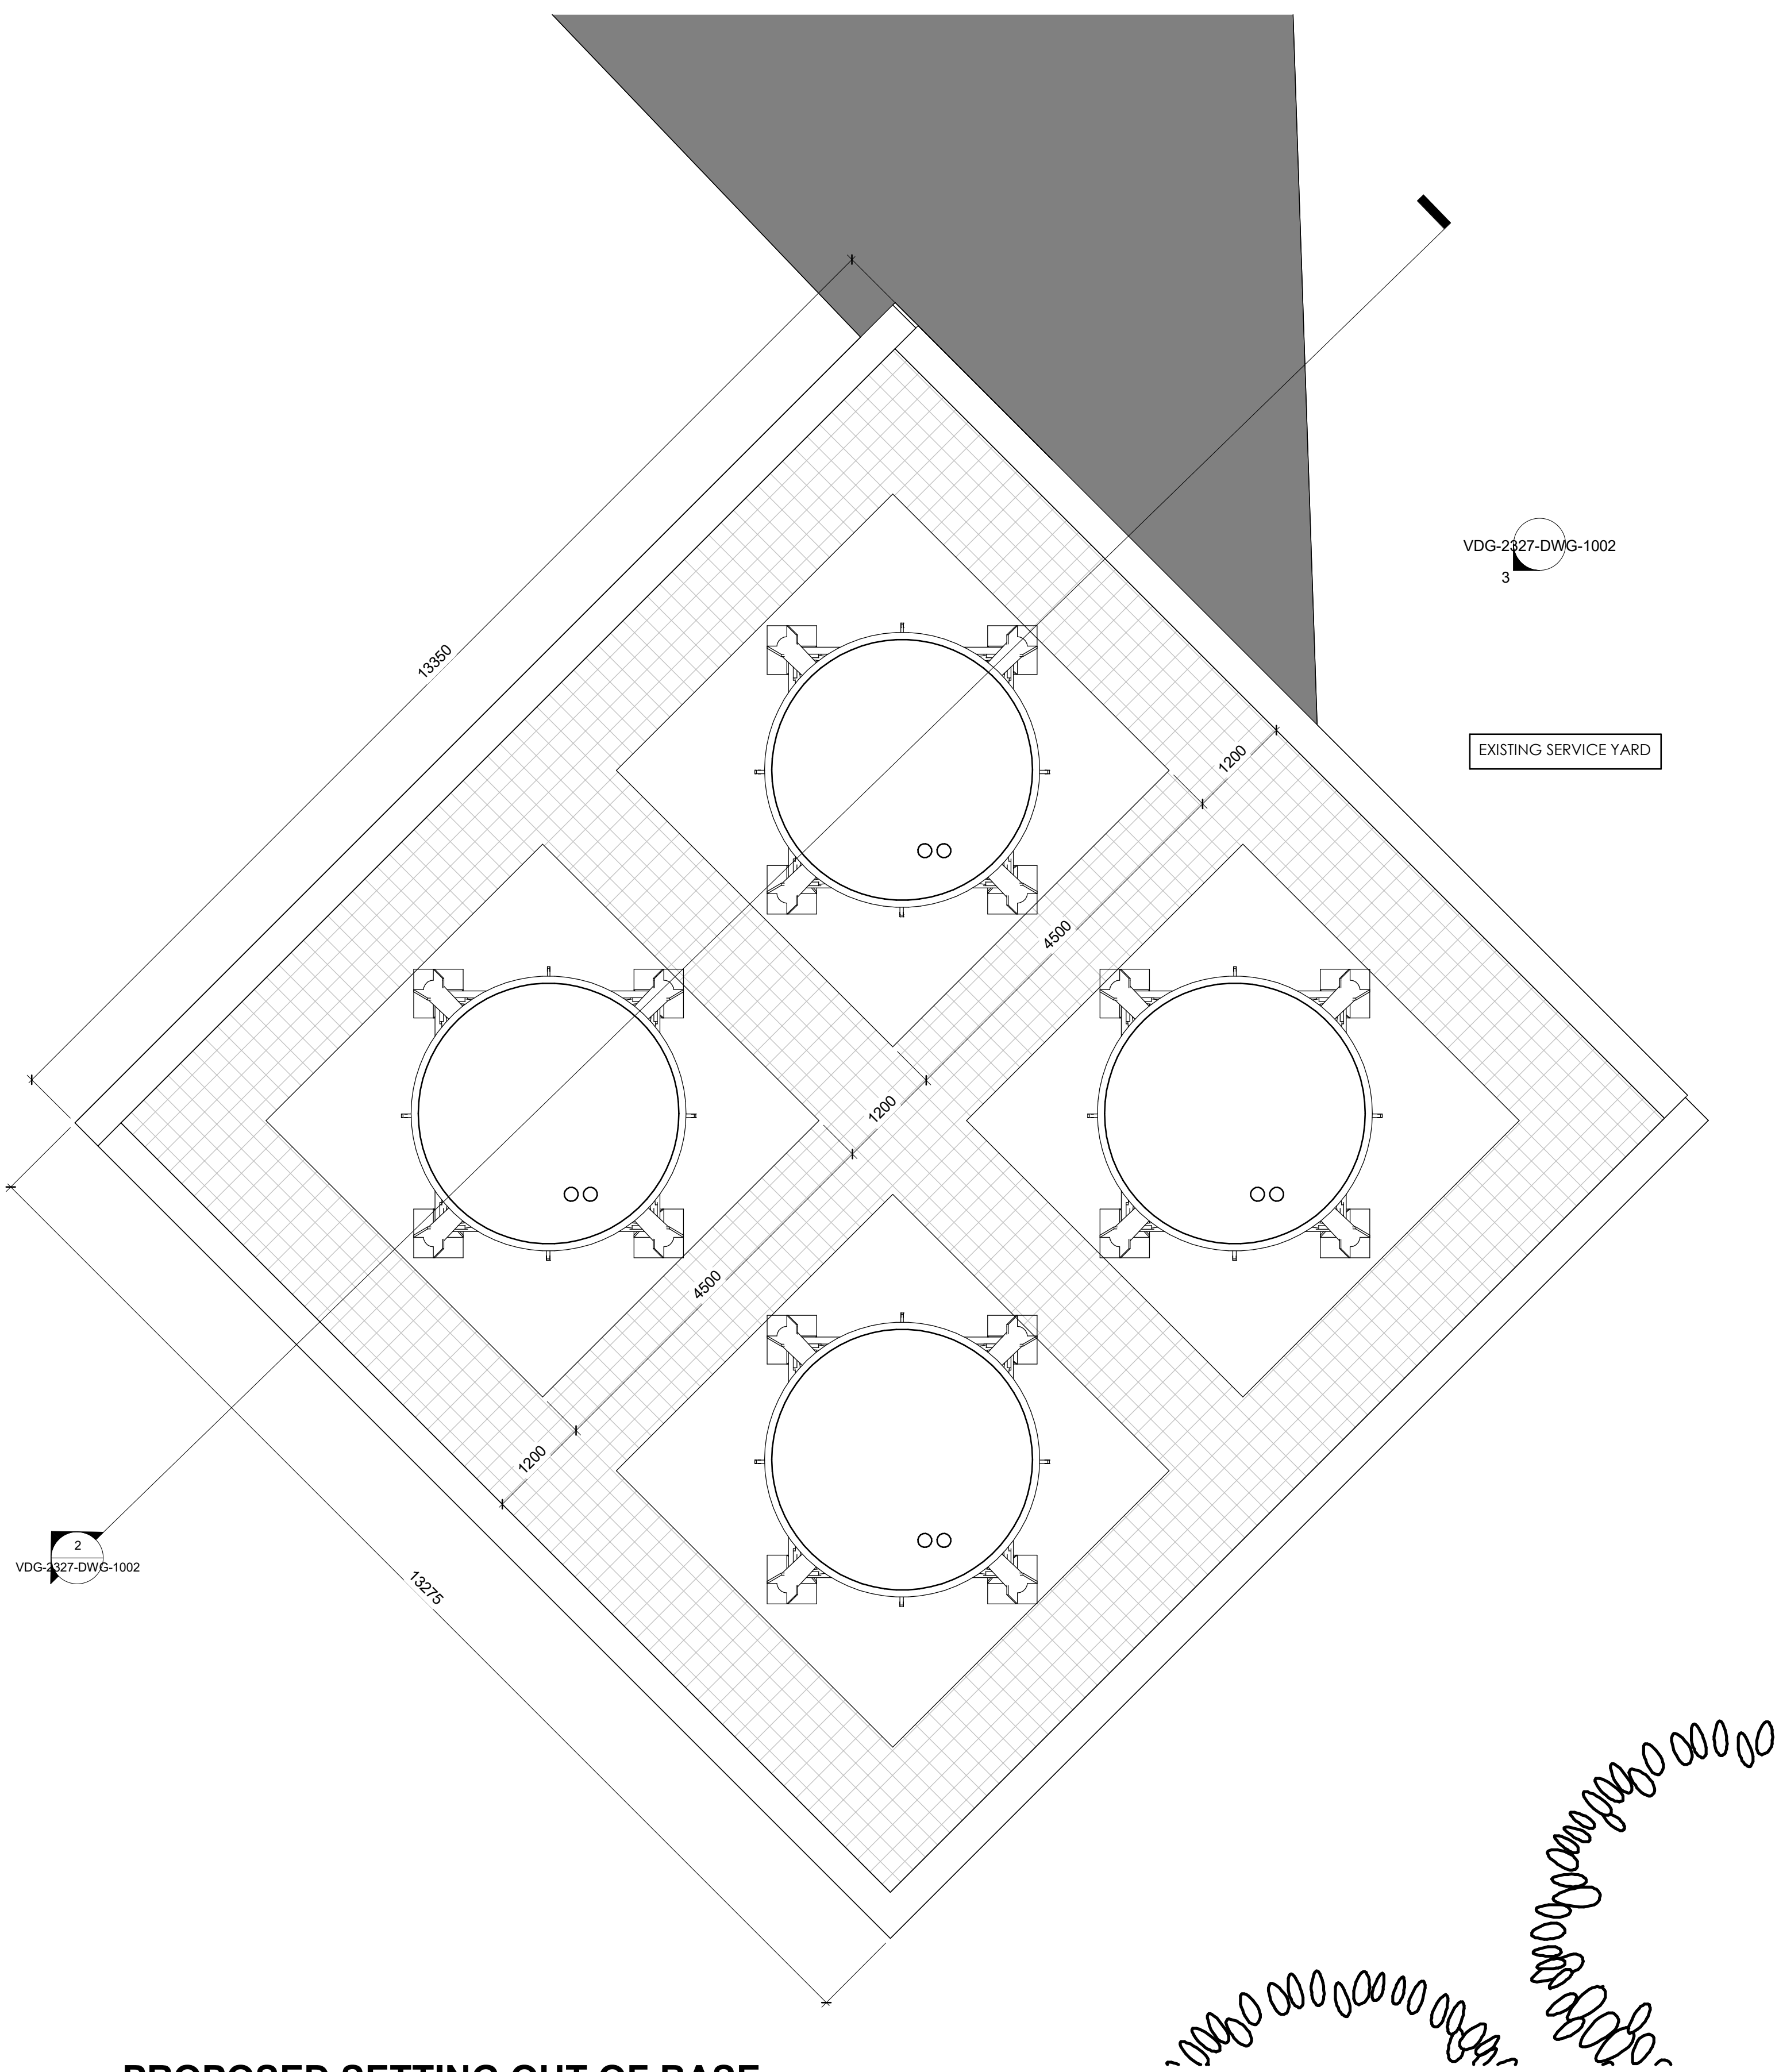

PROPOSED SETTING OUT OF BASE
1 : 50

Rev	Description	Date
1	PLANNING ISSUE	25/02/25

CODE	SUITABILITY DESCRIPTION
I	PLANNING
STATUS	PURPOSE OF ISSUE
S2	PLANNING

PROJECT

SILO'S INSTALLATION

TITLE

PROPOSED PLAN AREA OF SILO
BASE

CLIENT

LANCASHIRE FARM DAIRIES

DRAWN BY	CHECKED BY	DATE
B.N	F.R	02/25/25
SCALE (@ A1)	PROJECT NUMBER	
1 : 50	MCS2185	
DRAWING NUMBER	REV	
VDG-2327-DWG-1004	1	