


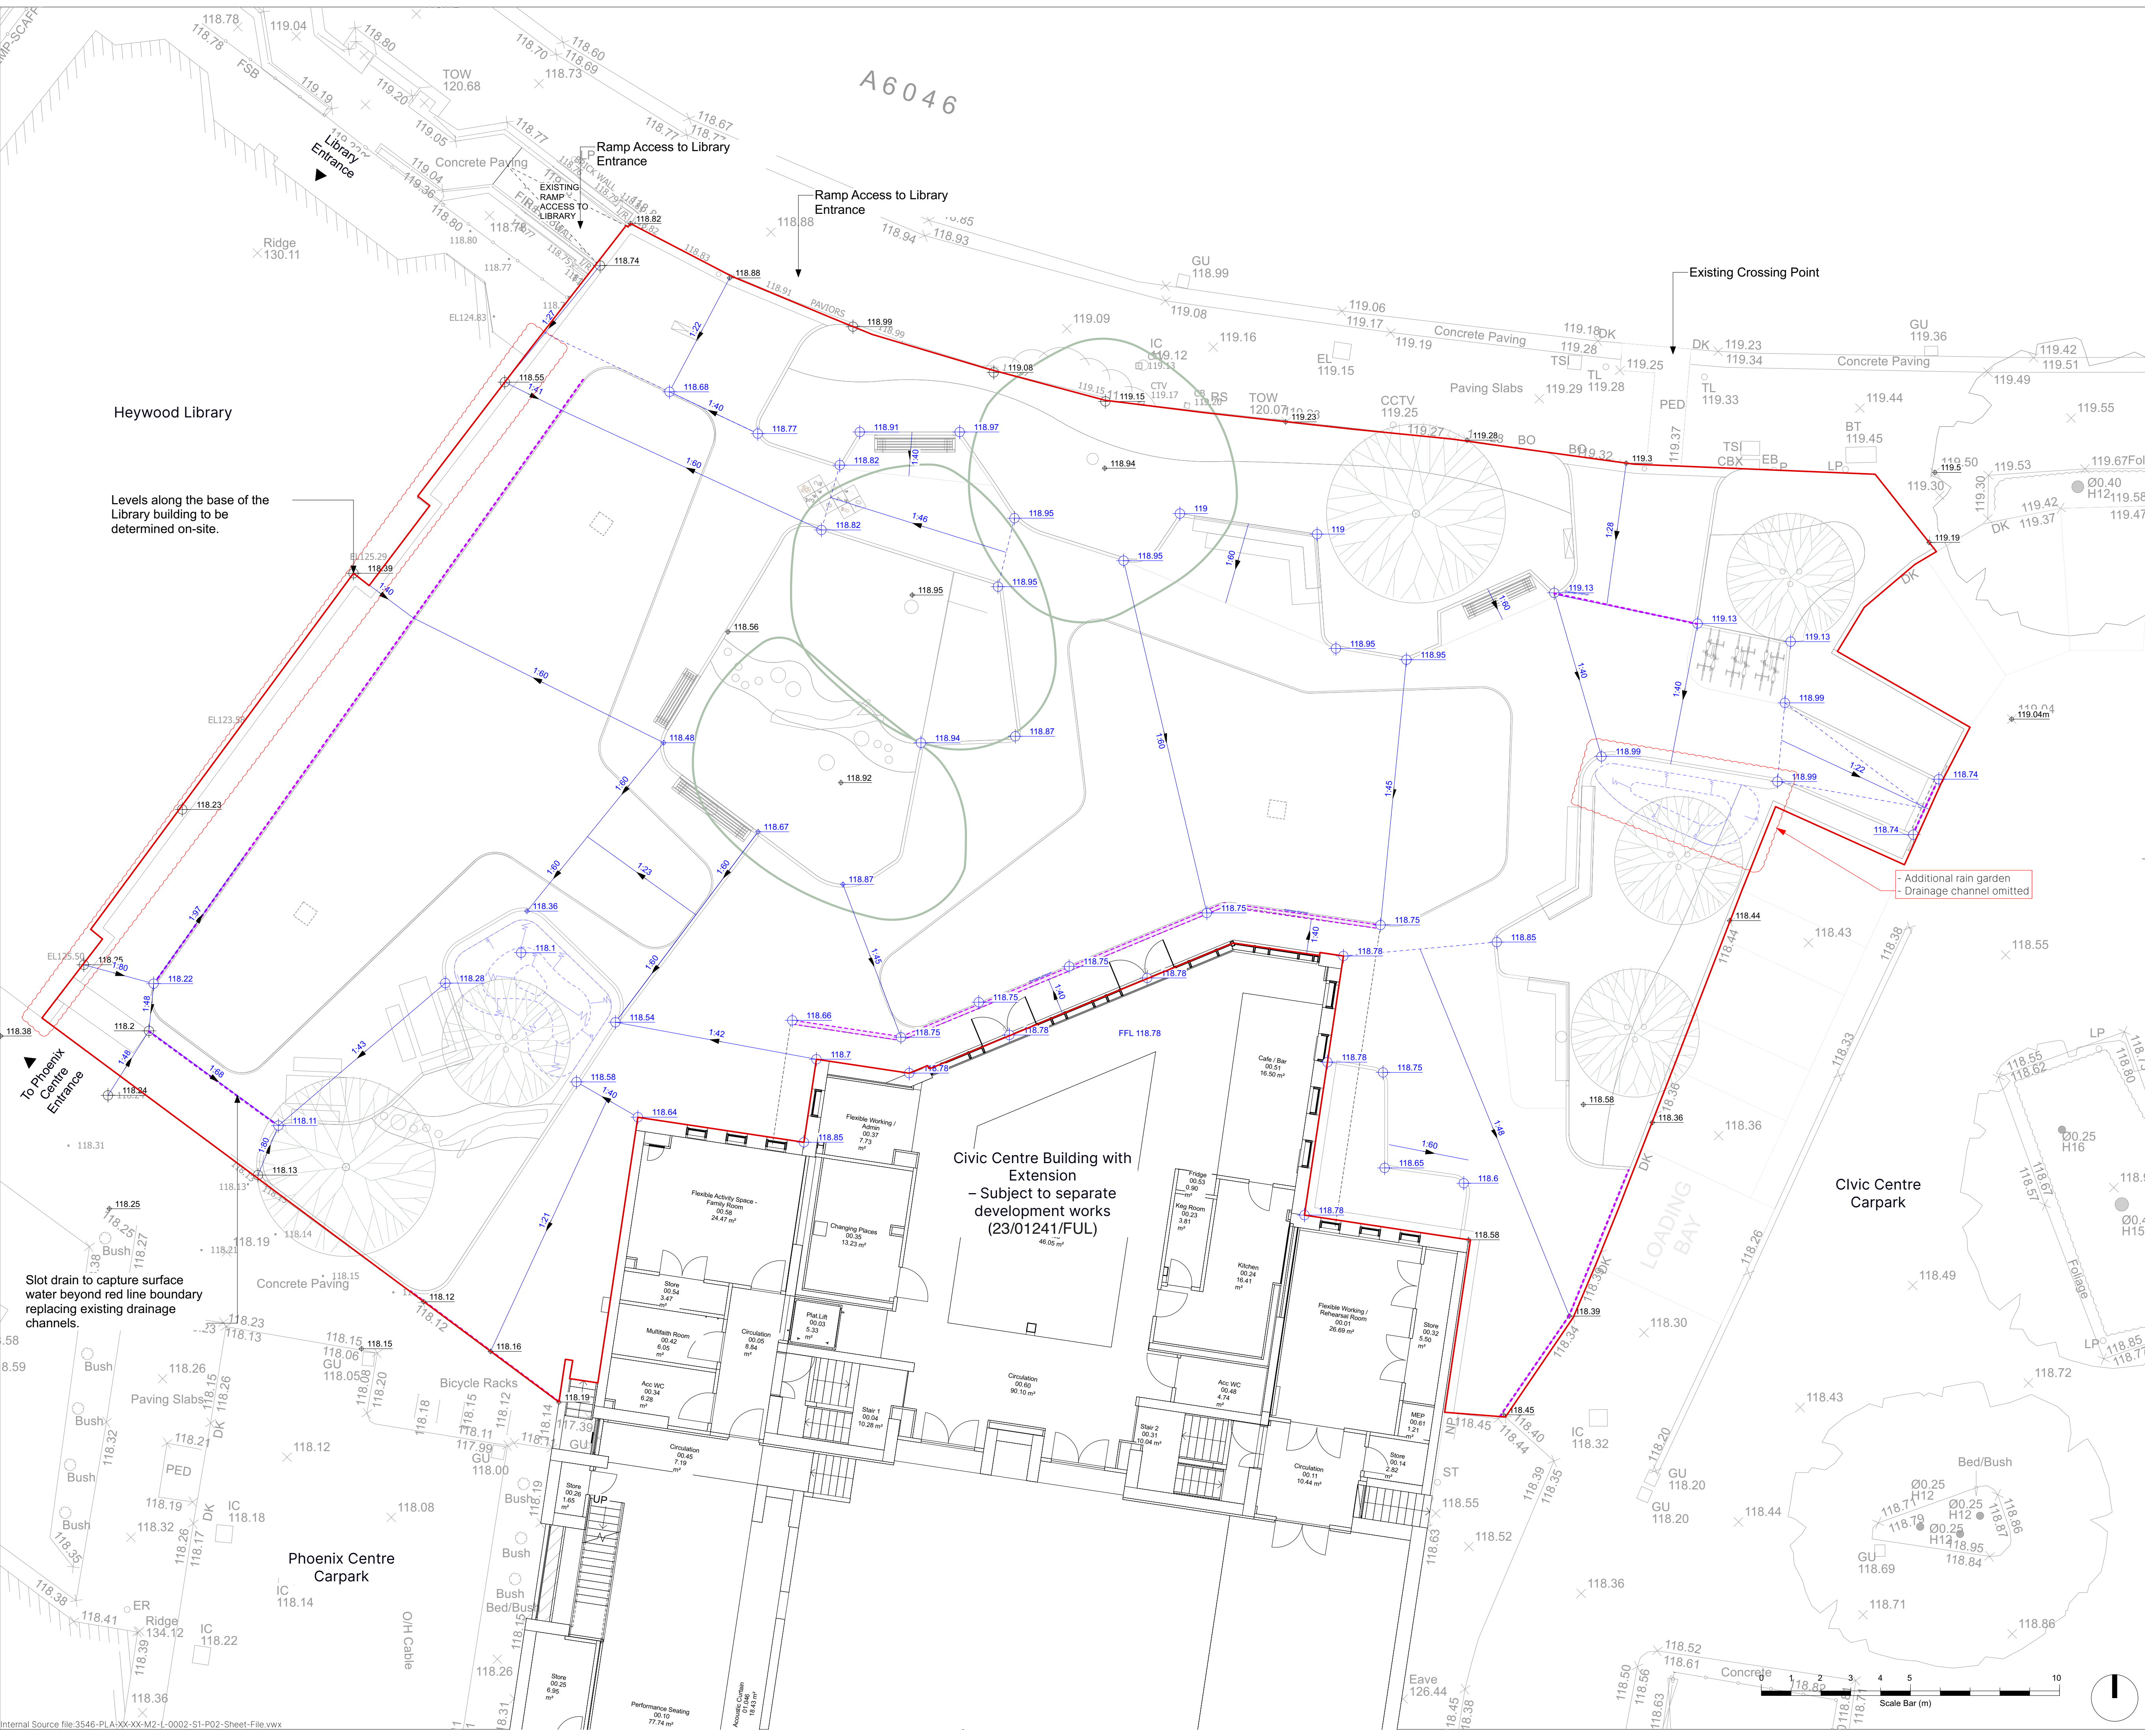

Ⓒ This drawing is copyright protected and may not be reproduced in whole or part without written authority from the owner.

NOTES:

1. Do not scale from this drawing; always work to noted dimensions.
2. Always work to noted dimensions.
3. All dimensions are in millimetres unless otherwise stated.
4. All setting out, levels and dimensions to be agreed on site.
5. The dimensions of all materials must be checked on site before laid out.
6. This drawing must be read with the relevant specification clauses and detail drawings.
7. Order of construction and setting out to be agreed on site.

KEY

Development Boundary

LEVELS

Spot Level - Existing

Spot Level - Proposed

Gradients - Proposed

Level area

Landform Contours

Drainage Channel

P05	06/03/2025	Additional rain garden as indicated	YH	YH
P04	19/02/25	Stage 4 Issue (scale update)	MB	YH
P03	14/02/25	Stage 4 Issue	YH	SAS
P02	28/11/24	Stage 3 Issue	YH	SPL
P01	04/10/24	Stage 2 Issue	MB	SAS

Revision	Date	Description	Drawn	Apprv.

PLANIT

Manchester | London | Liverpool | Leeds | Standish

Manchester
2 Back Grafton Street
Altrincham
Cheshire
WA14 1DY

W: plant-it.com
E: info@plant-it.com
T: 0151 363 1230

Client Rochdale Borough Council

Project Heywood Civic Square

Drg Title Levels General Arrangement Plan

Created on 27/09/24	Created by MB	Approved by SPL
-------------------------------	-------------------------	---------------------------

Scale 1:100	Size A1	Workstage RIBA 3
-----------------------	-------------------	----------------------------

Drg No. 3546-PLA-XX-XX-DR-L-3000	Suitability S3	Revision P05
--	--------------------------	------------------------

© Plant.I.E. Limited