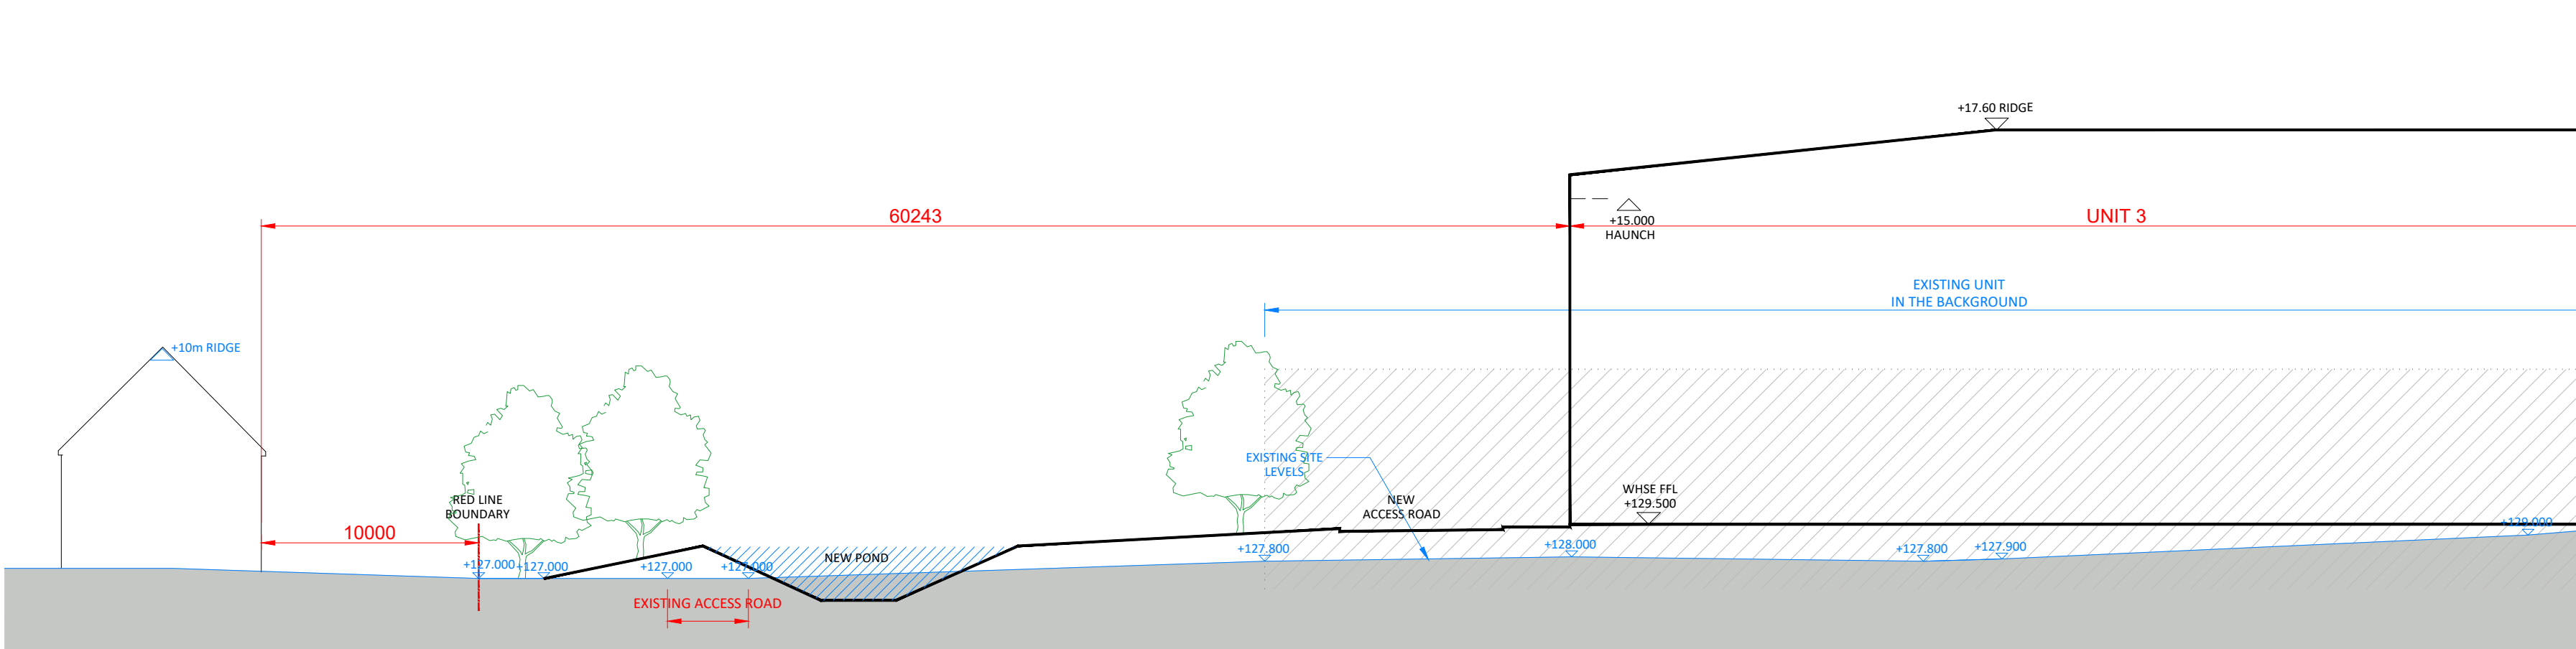
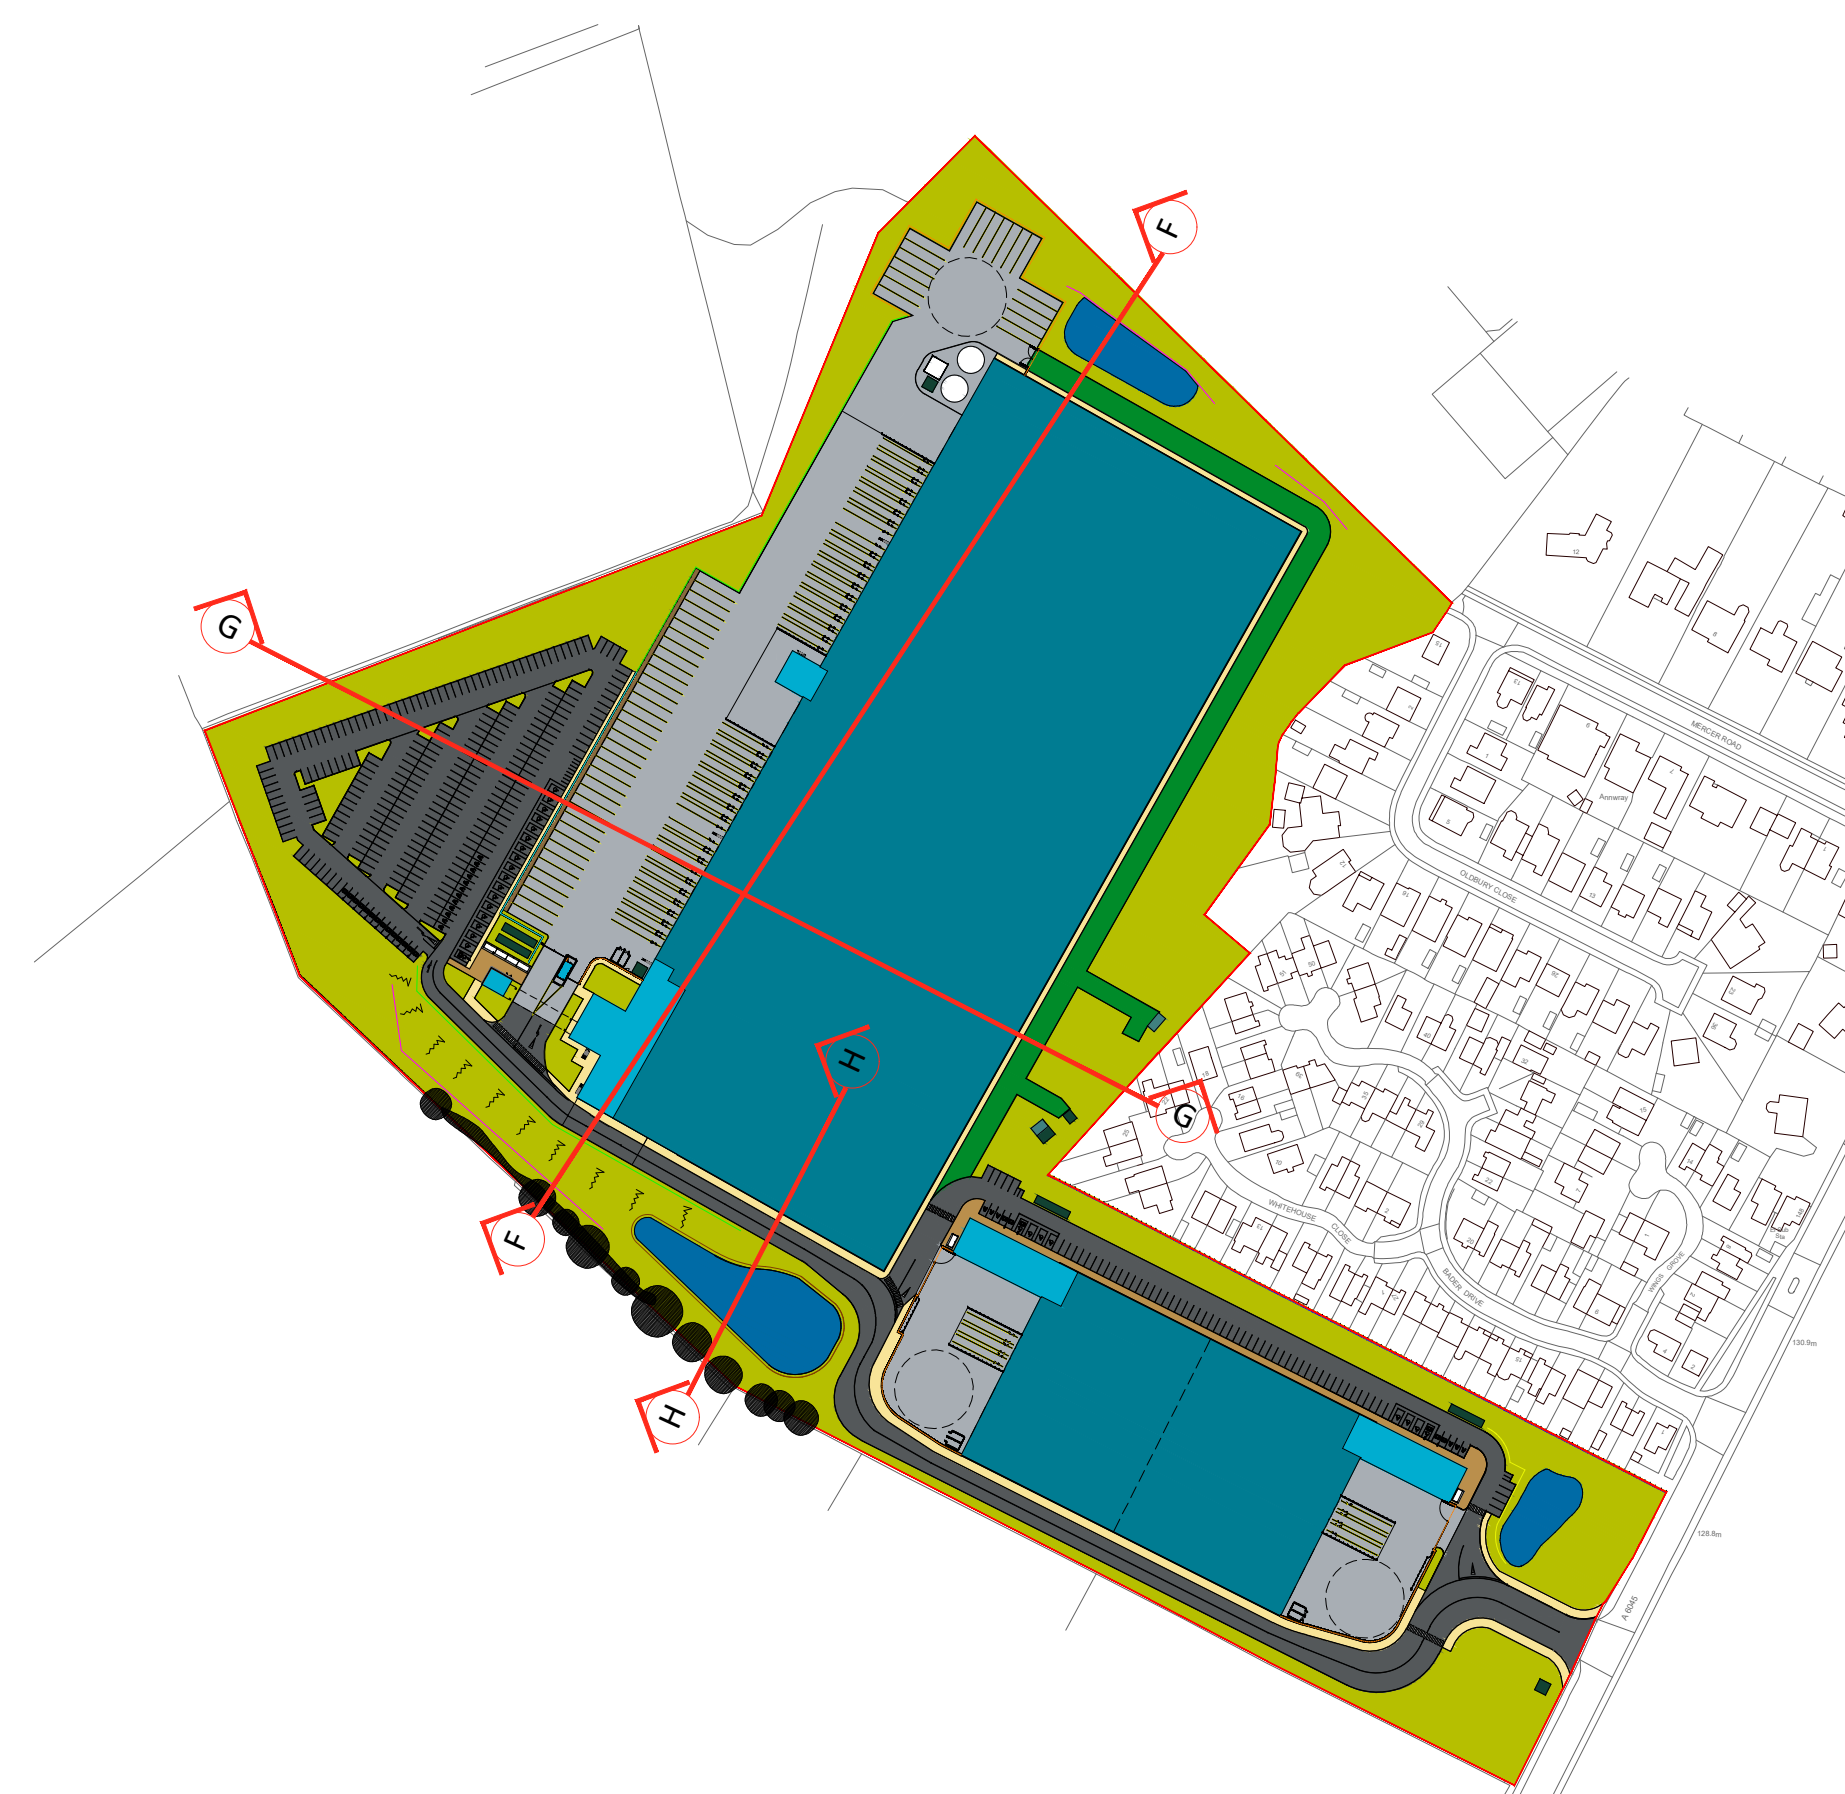
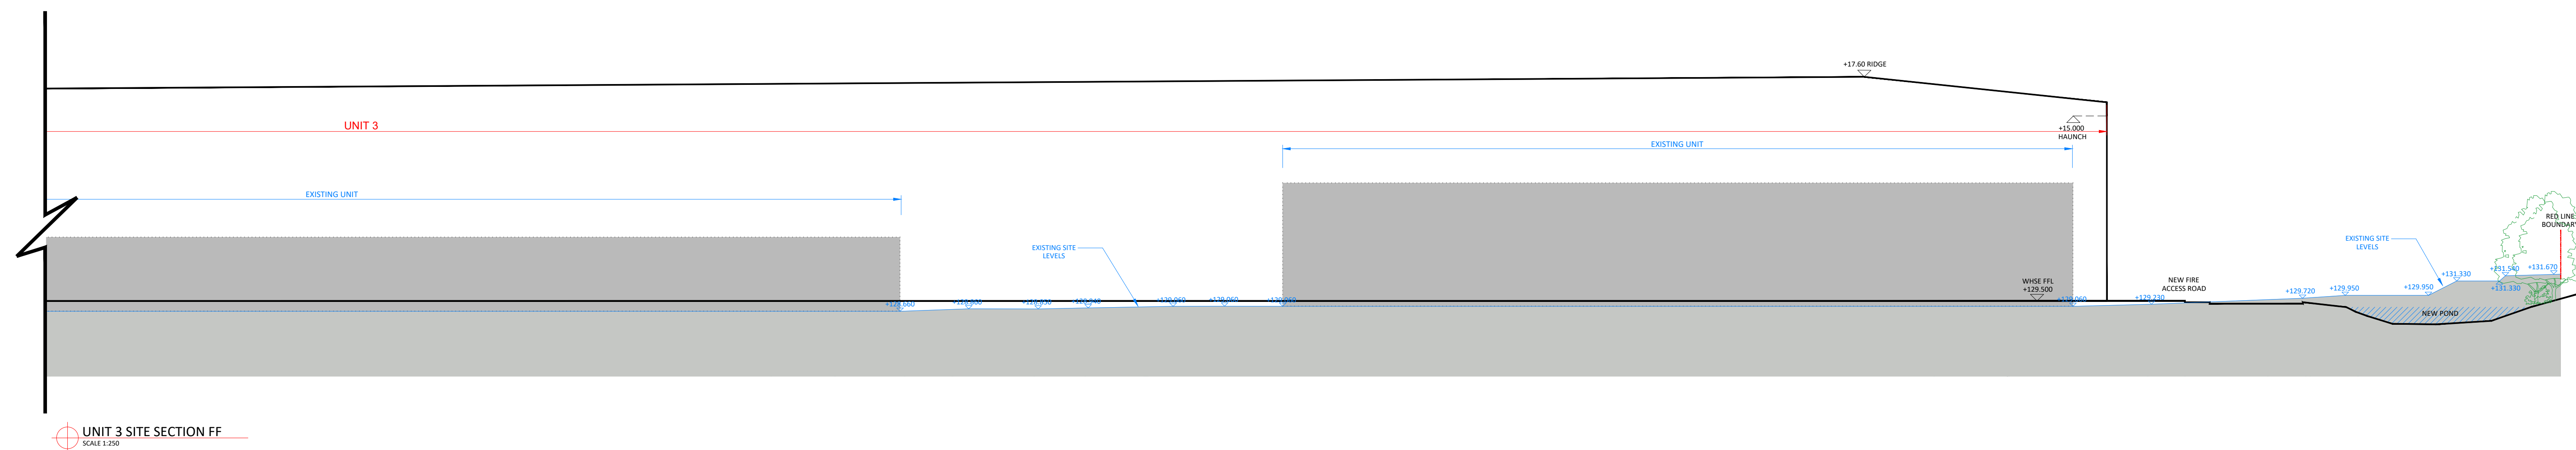
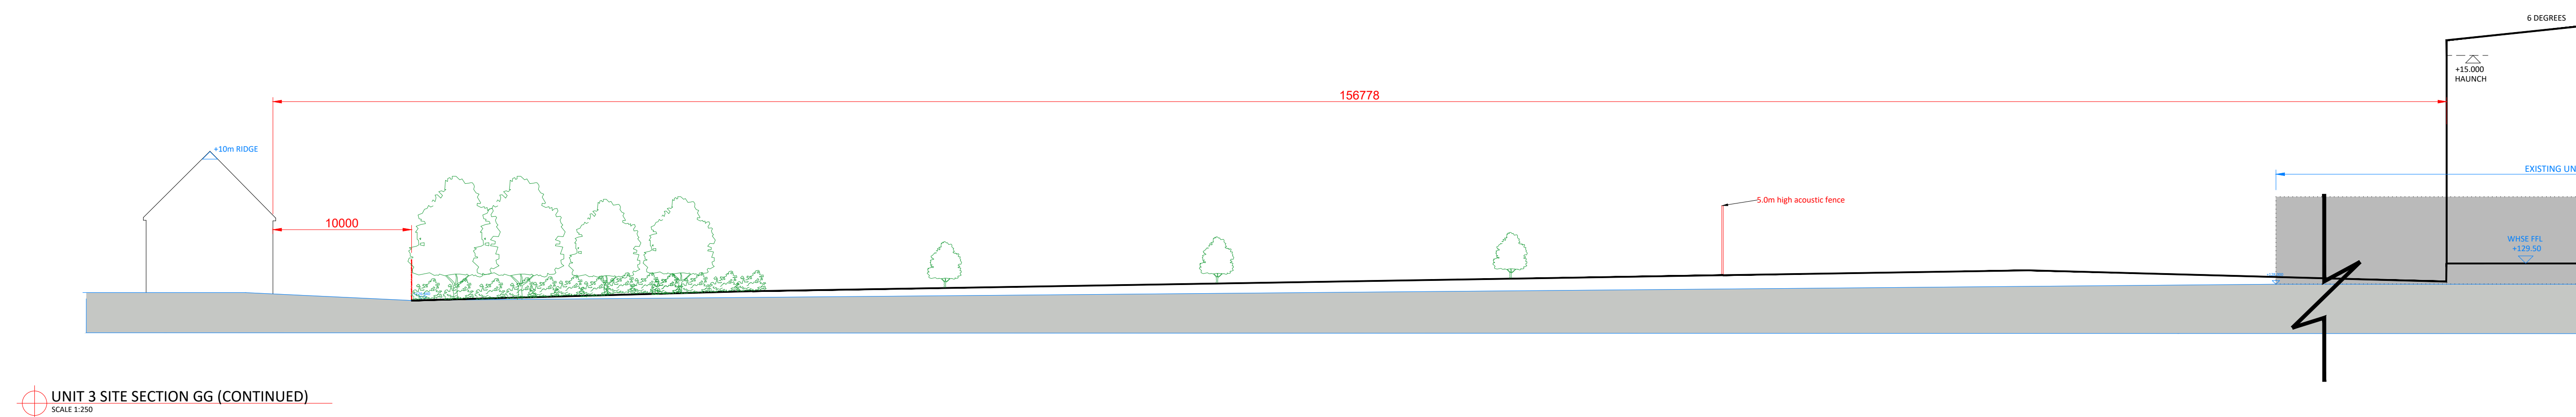
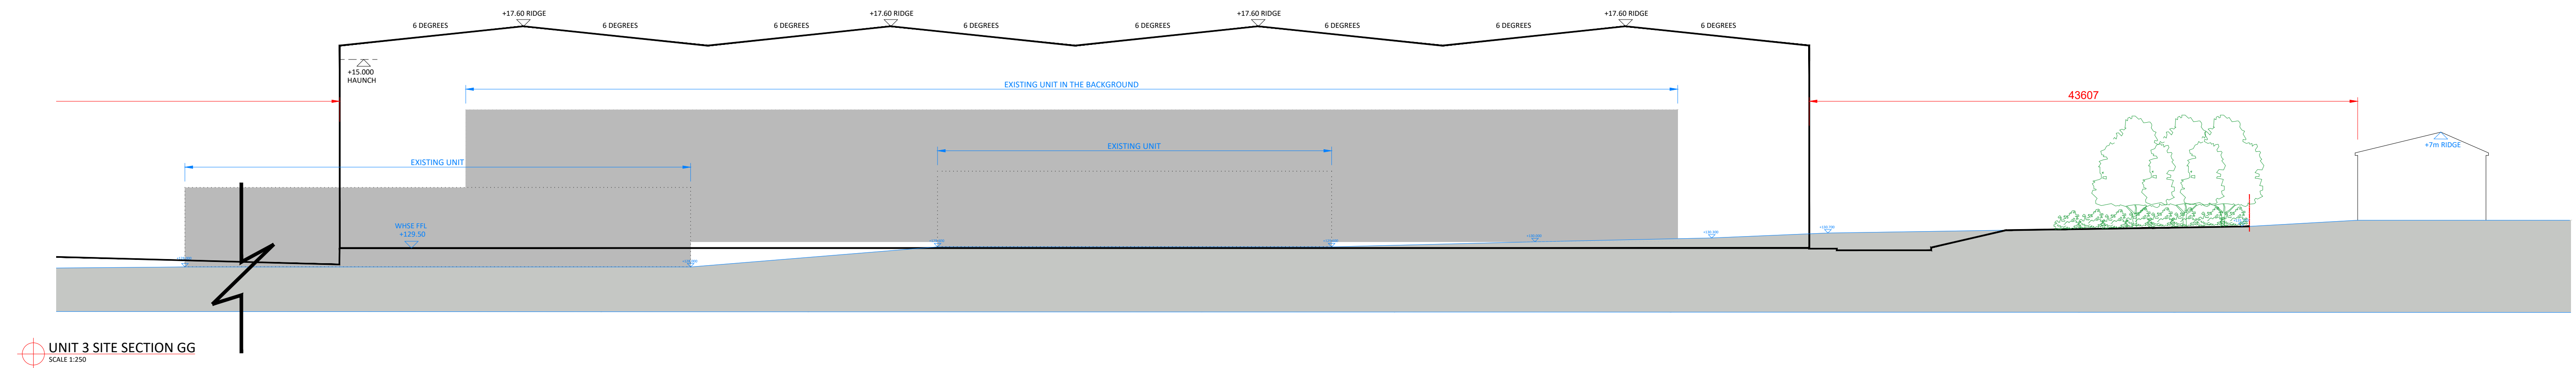


CLIENT

Trammell Crow Company

AshtonSmith
Beyond Design

Ashton Smith, Belvedere House, 2 Victoria Avenue, Himgridge, North York, Ontario, M2G 1S1
Tel: (416) 321-2282 Fax: (416) 321-5424
www.ashtonsmith.ca

P14	14.06.23	Future house garden depth defined to section G-G.
P15	16.06.23	Key plan updated to reflect new South retaining wall
P16	15.03.23	Gallions wall added to bottom of embankment. Bund raised by 2m
P17	07.03.23	Unit 3 reduced in length 5.05m, and increased in width 2m. Rotation split by 3 degree clockwise
P18	21.02.23	Unit 3 roof structure updated
P19	23.02.23	Bund updated
P20	23.02.23	Unit 3 raised in height, and 8m in length
P21	05.01.23	Distance to future housing development amended
P22	15.06.23	Site layout updated
P23	15.09.22	Unit 3 car park spaces updated
P24	16.08.22	Roof slopes revised
P25	12.08.22	Landscaping added
P26	02.08.22	Existing buildings volume coloured
P27	25.07.22	Initial site survey done
REV	DATE	DESCRIPTION
REVISIONS		