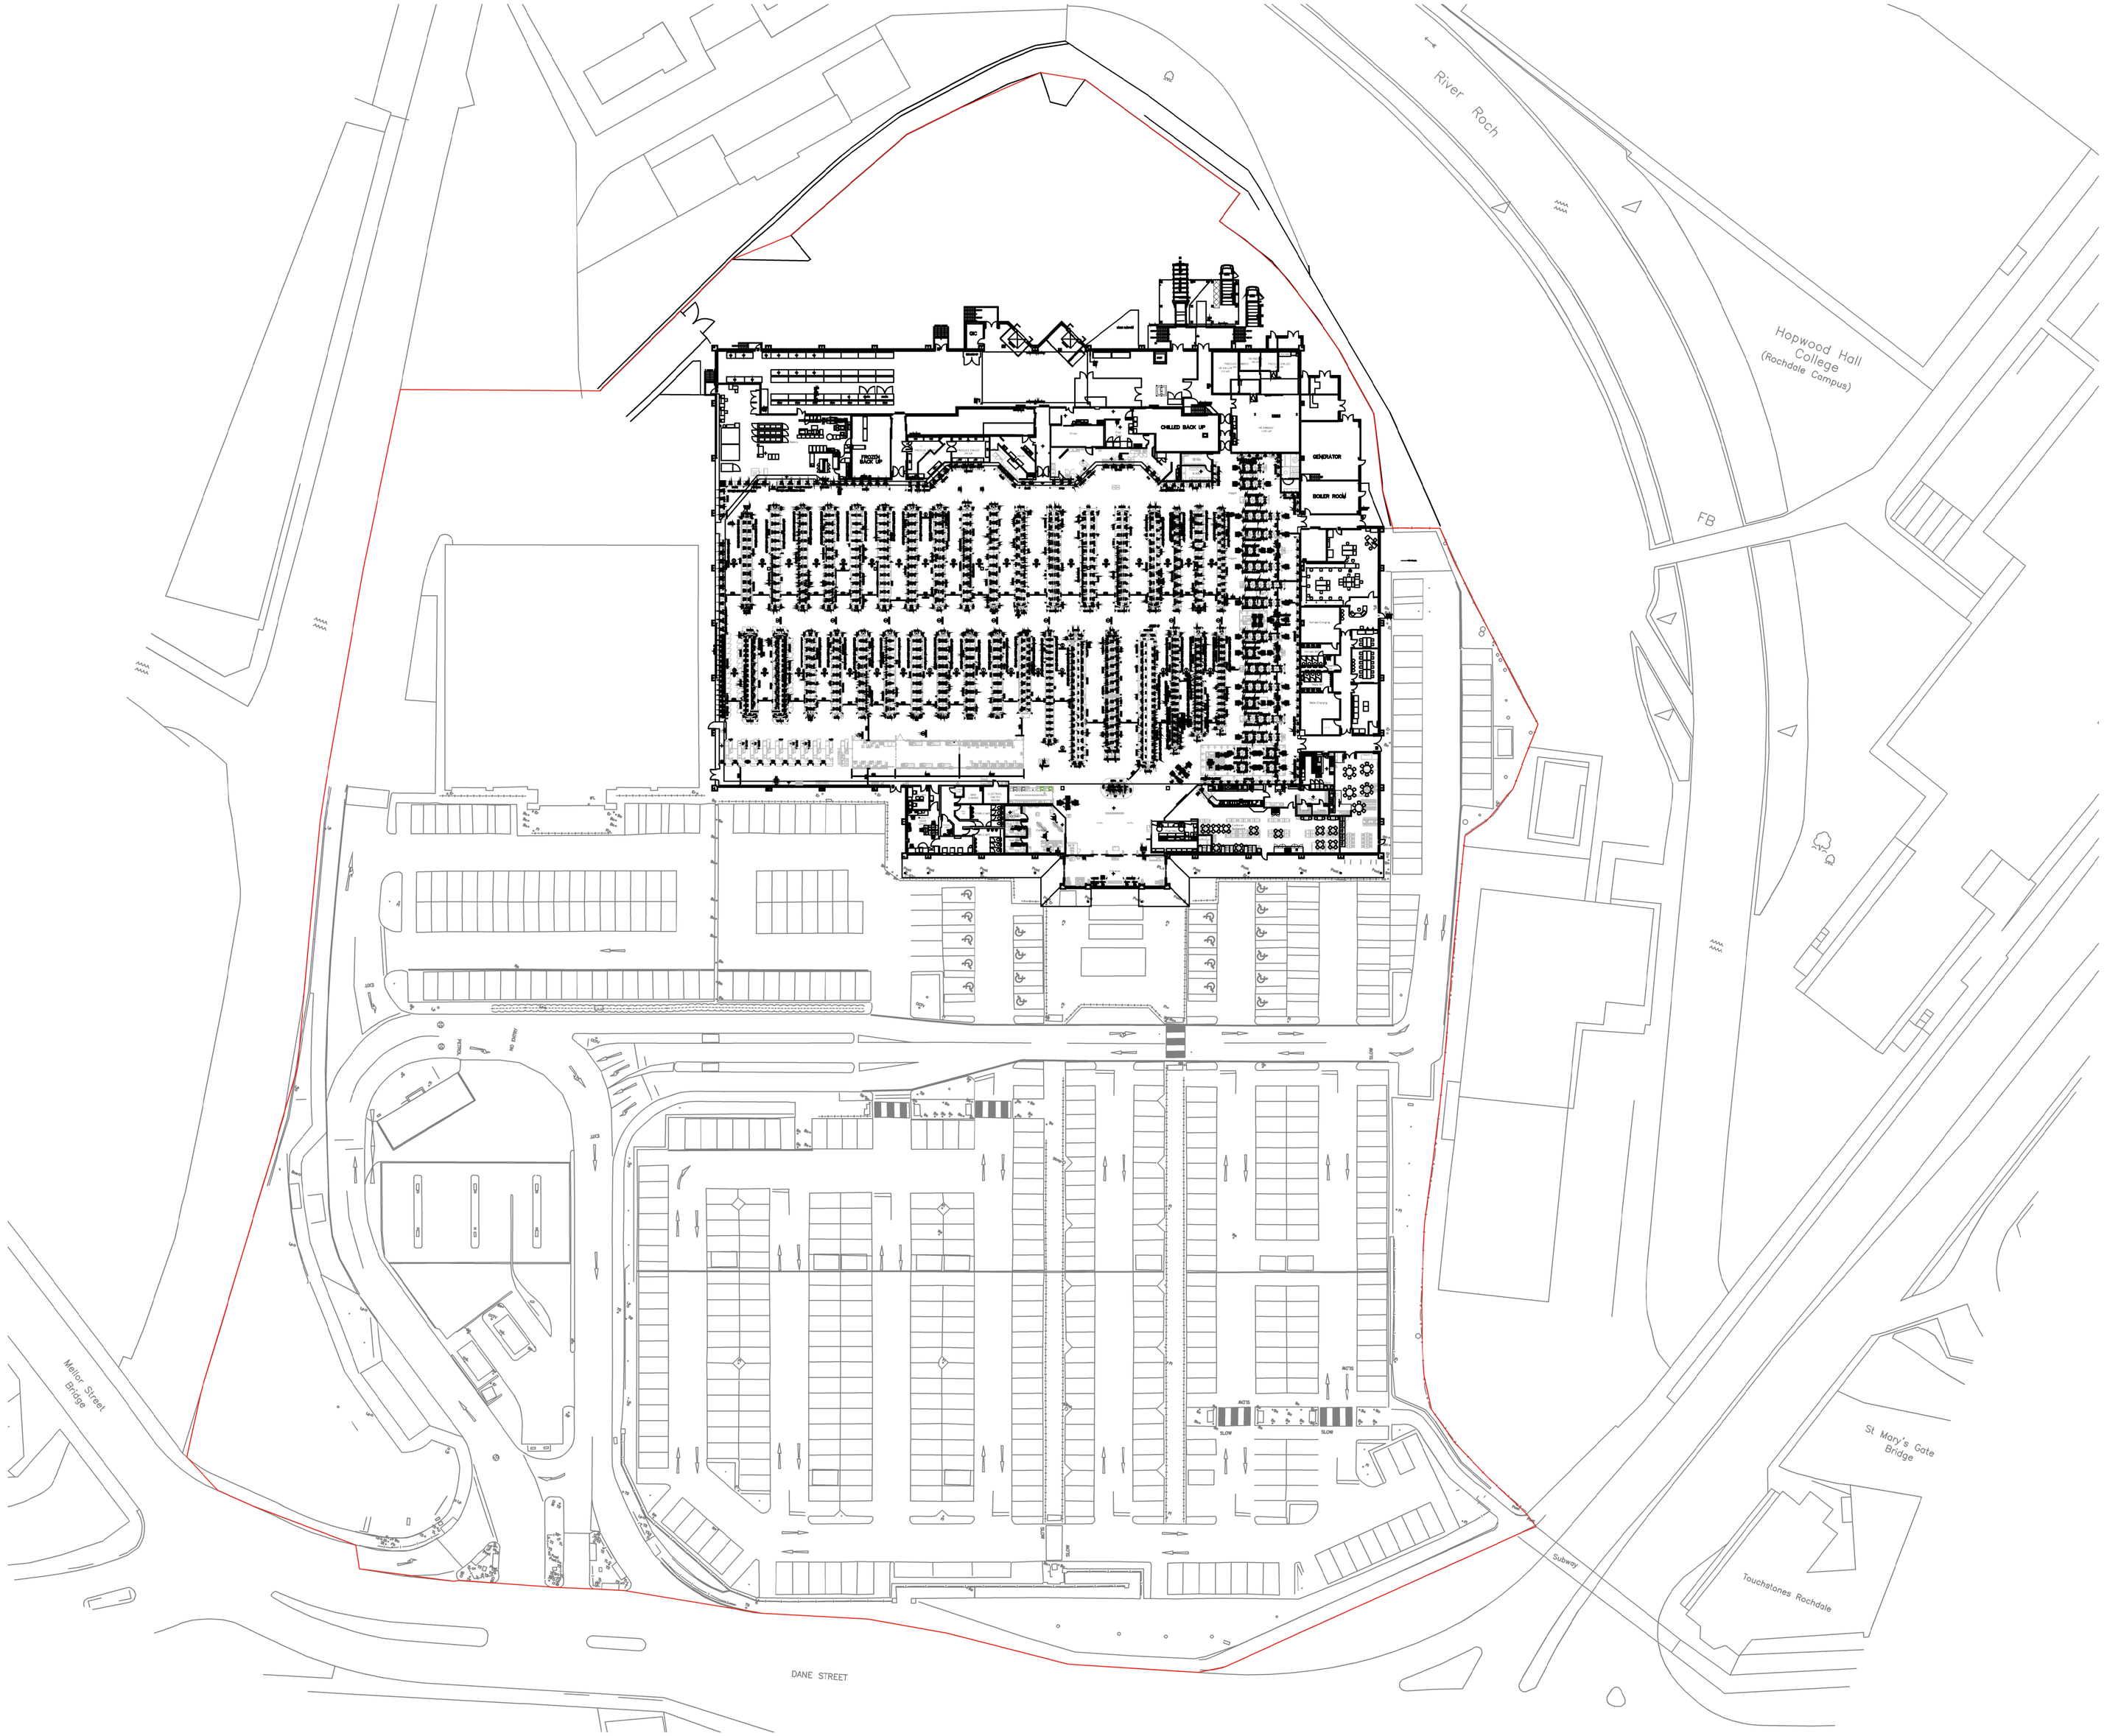

Denotes Site Boundary

0 10 20 30 40 50 100m

1:500 Site Plan

HALLIDAY FRASER MUNRO
CHARTERED ARCHITECTS & PLANNING CONSULTANTS

Project:
Proposed Alterations - Asda Rochdale

Client:
ASDA Stores Ltd

Title:
Existing Site Location Plan

Document Reference

Identification / Location						Drawing Number	
Project Code	Originator Code	Volume	Location / Level	Type	Role	Classification	Number
12268 -	HFM -	ZZ -	ZZ	- DR -	A -	L(--)	001

Drawing Status: Planning
Revision

Scale: 1:500 @ A1
Date: Mar 2022

Do not scale this drawing.

Ordnance Survey material is reproduced with the permission of the controller of her Majesty's Stationery Office Crown Copyright reserved.

The copyright of this drawing subsists in Halliday Fraser Munro ltd.

Registered Office:
8 Victoria Street,
Aberdeen, AB10 1XB

T: 01224 388 700
E: info@hfm.co.uk
W: hfm.co.uk