


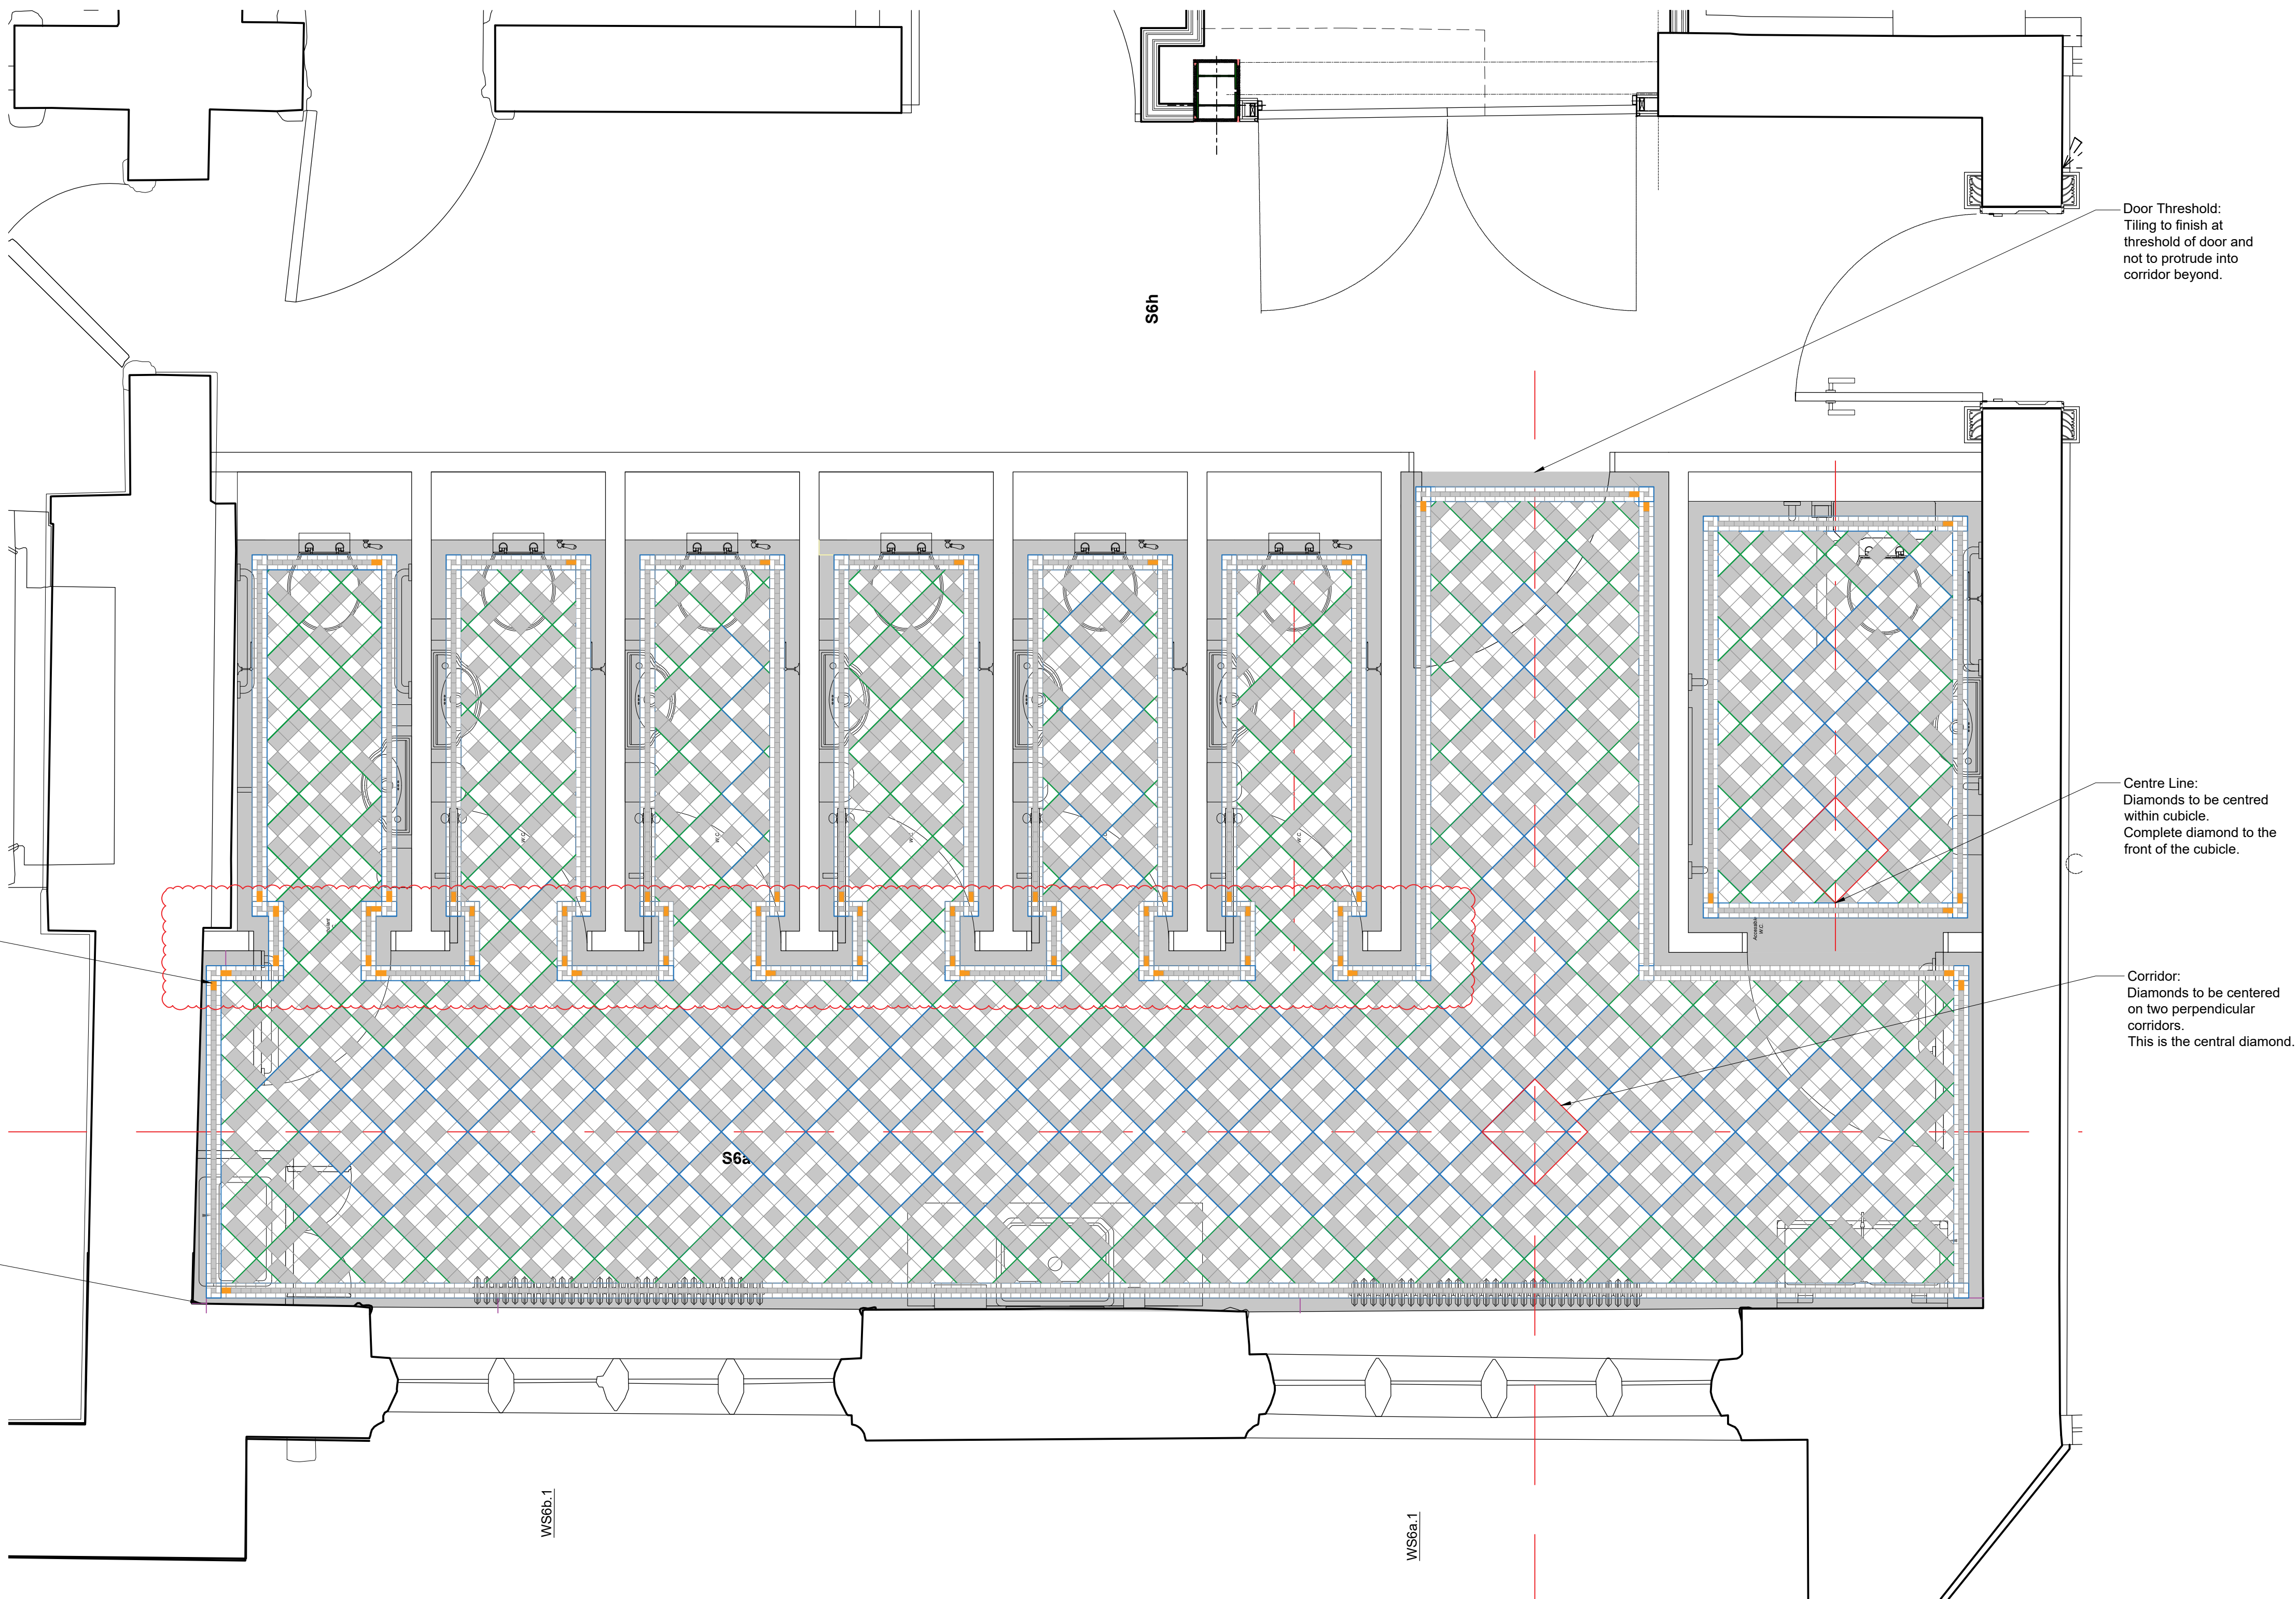

01 Second Floor WCs (All) - Karndean Layout
0086 Scale 1:20 @ A1

- Notes
- Any dwg format drawing is to be read in conjunction with and at the scale of the accompanying pdf.
 - Where colours other than black or grey are used, the drawing must be plotted in colour.
 - For status 'C' (Construction) drawings all dimensions are to be checked on site by the contractor, scaling is for Local Authority purposes only.
 - Unless otherwise indicated, all dimensions are in millimeters.
 - All information on this drawing is to be read in conjunction with the relevant Donald Insall Associates specification and trade contractors' drawings and information by specialists.
 - In the event of any discrepancy, please contact us immediately.
 - This drawing may contain survey information by others and is to be used solely for the purposes for which it was issued.
 - These are uncontrolled documents issued for information purposes only. If you have any queries regarding the drawings, please contact DIA immediately.
 - Please note DIA cannot be held responsible for any errors arising from changes made to an uncontrolled dwg file.

© 2019 DONALD INSALL ASSOCIATES LTD

Status codes			
S0	Work in Progress	D1	Suitable for Costing
S1	Suitable for Co-ordination	D2	Suitable for Tender
S2	Suitable for Information	D3	Suitable for Contractor Design
S3	Suitable for Review & Comment	D4	Suitable for Manufacture/Procurement
S4	Suitable for Stage Approval		
A1,A2,A3, An etc.	Approved and accepted as stage complete		
B1,B2,B3, Bn etc.	Partially signed off: with minor comments from the Client		
CR	Construction Record		

C02	06-04-23	SZG	RZM	Tiling revised to run through from room into cubicles		
C01	15-02-23	SZG	RZM	Initial Issue		
Rev	Date	Dwn	Auth	Revision		
Scale A1@		Status	Purpose of issue			
1:20		CR	For Construction			
File Name						
RTH - DIA - XX- 30 - DR- A - 0086						C02
Project	Originator	Volume	Level	Type	Role	Number
						Revision

Rochdale Town Hall
for Rochdale Development Agency

Phase 2 Plan
Second Floor WCs - Karndean