


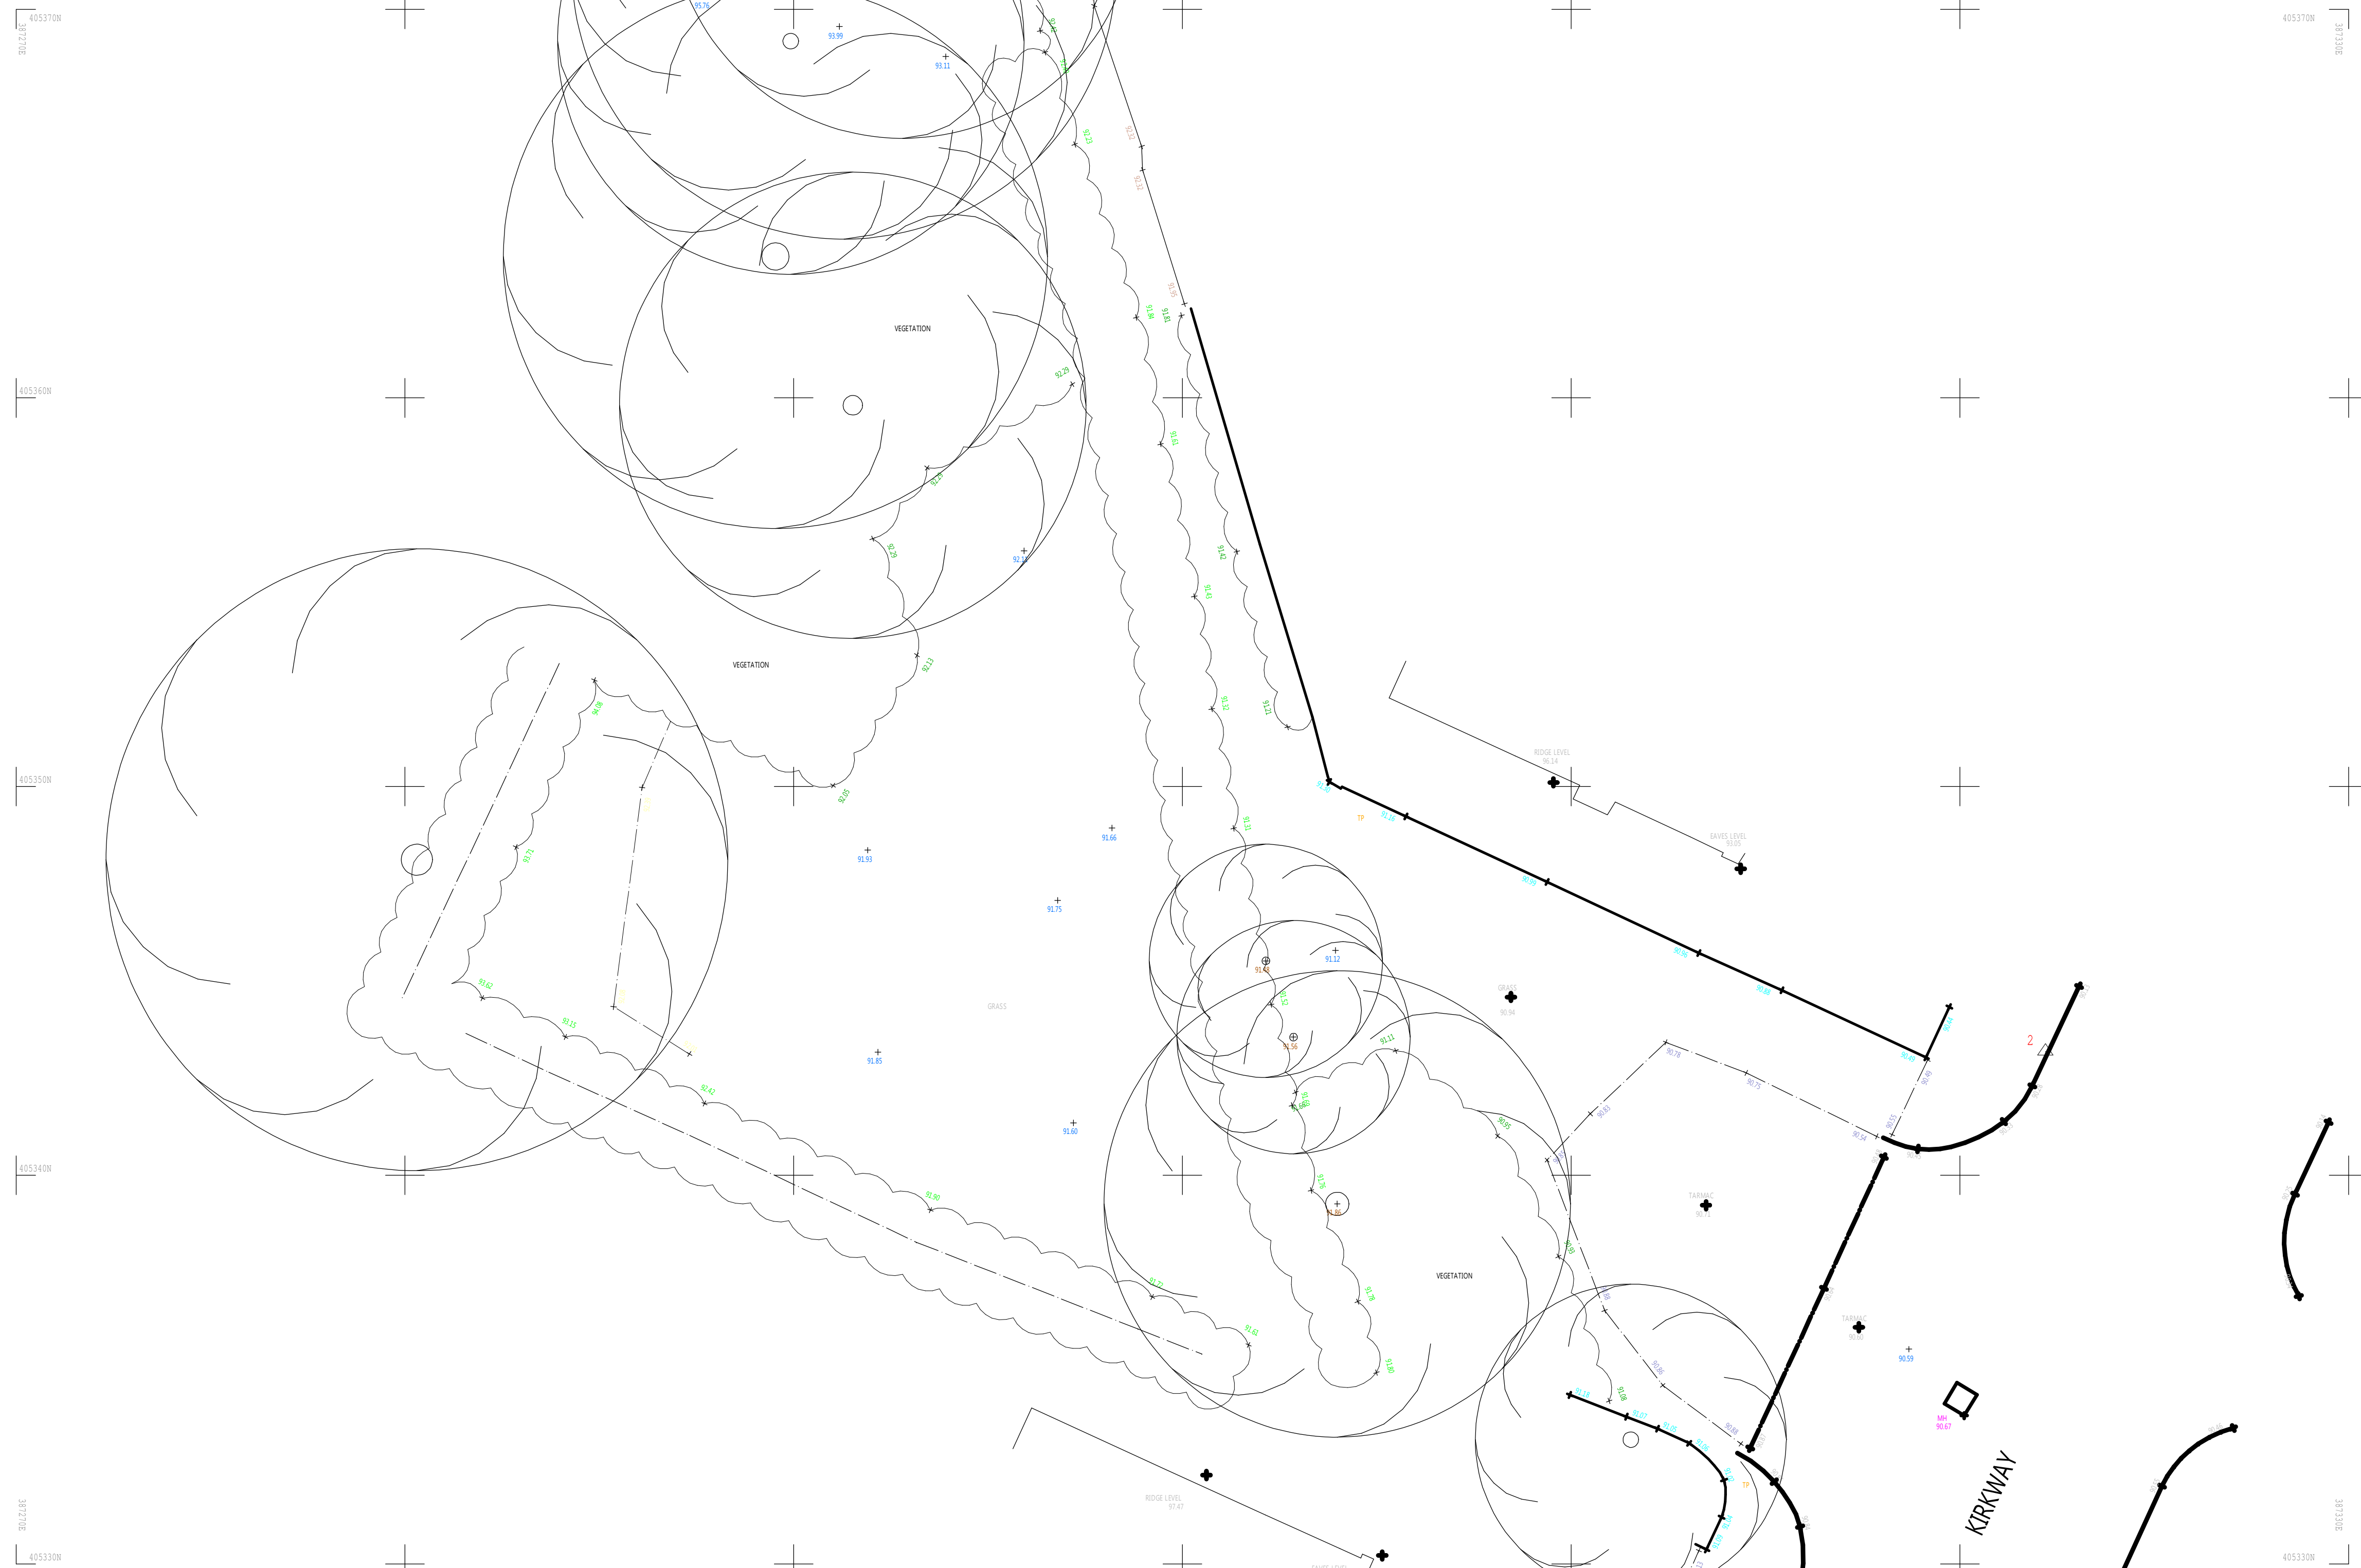

This drawing is the copyright of ExtensionsNW and any reproduction in whole or part is strictly forbidden.
Plotted on 08/08/2023
ExtensionsNW reserve the right to modify and make necessary alterations dependent on site conditions.

LOCAL AUTHORITY

3 Cribden Street, Rawtenstall, Rossendale, BB4 8
Mob: 07968430405