



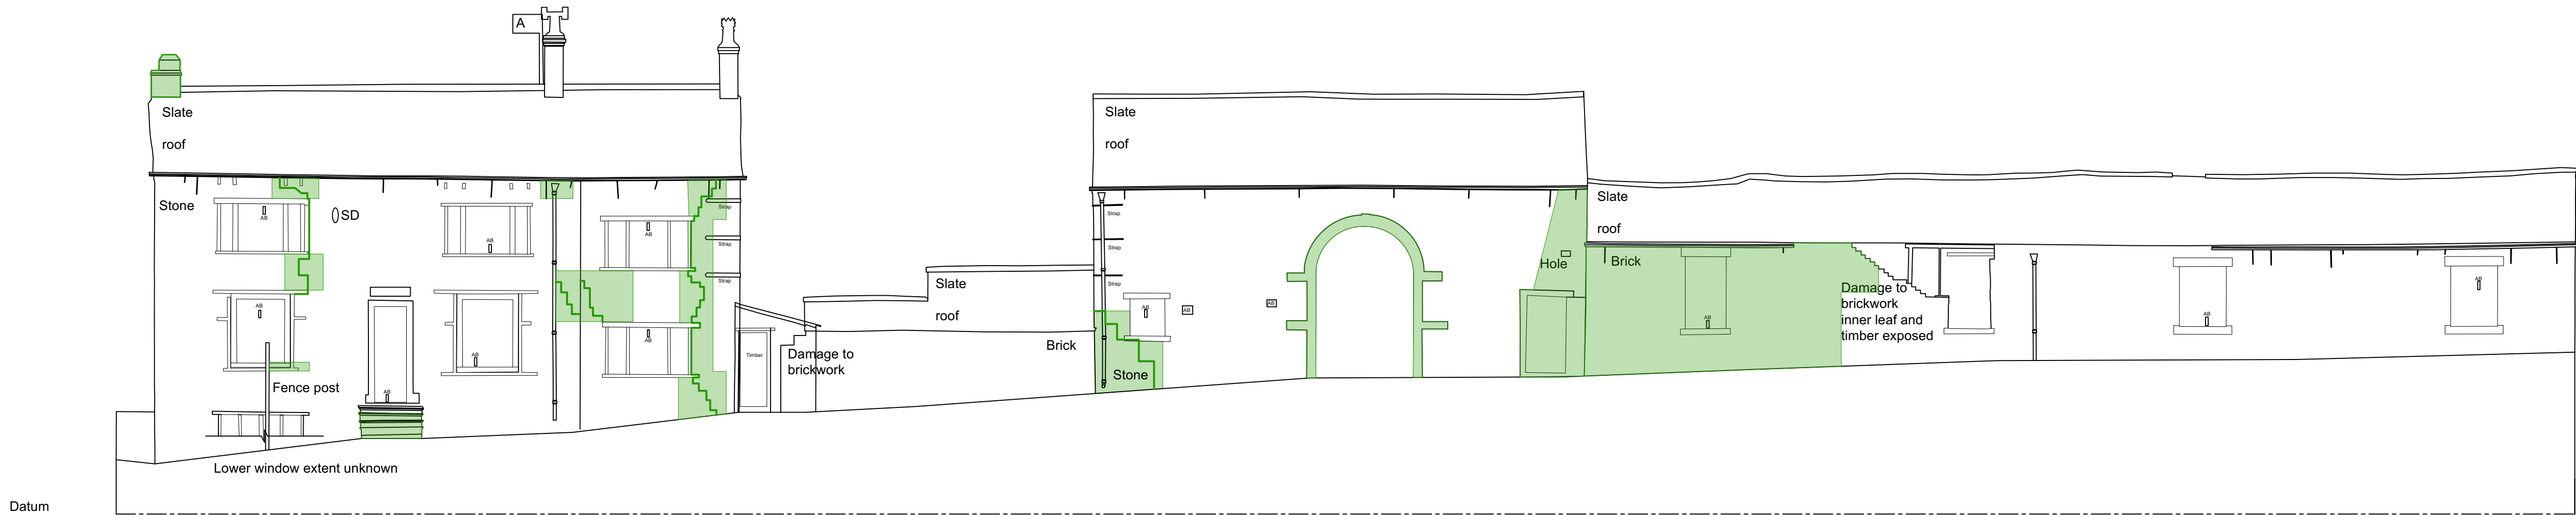


Elevation A

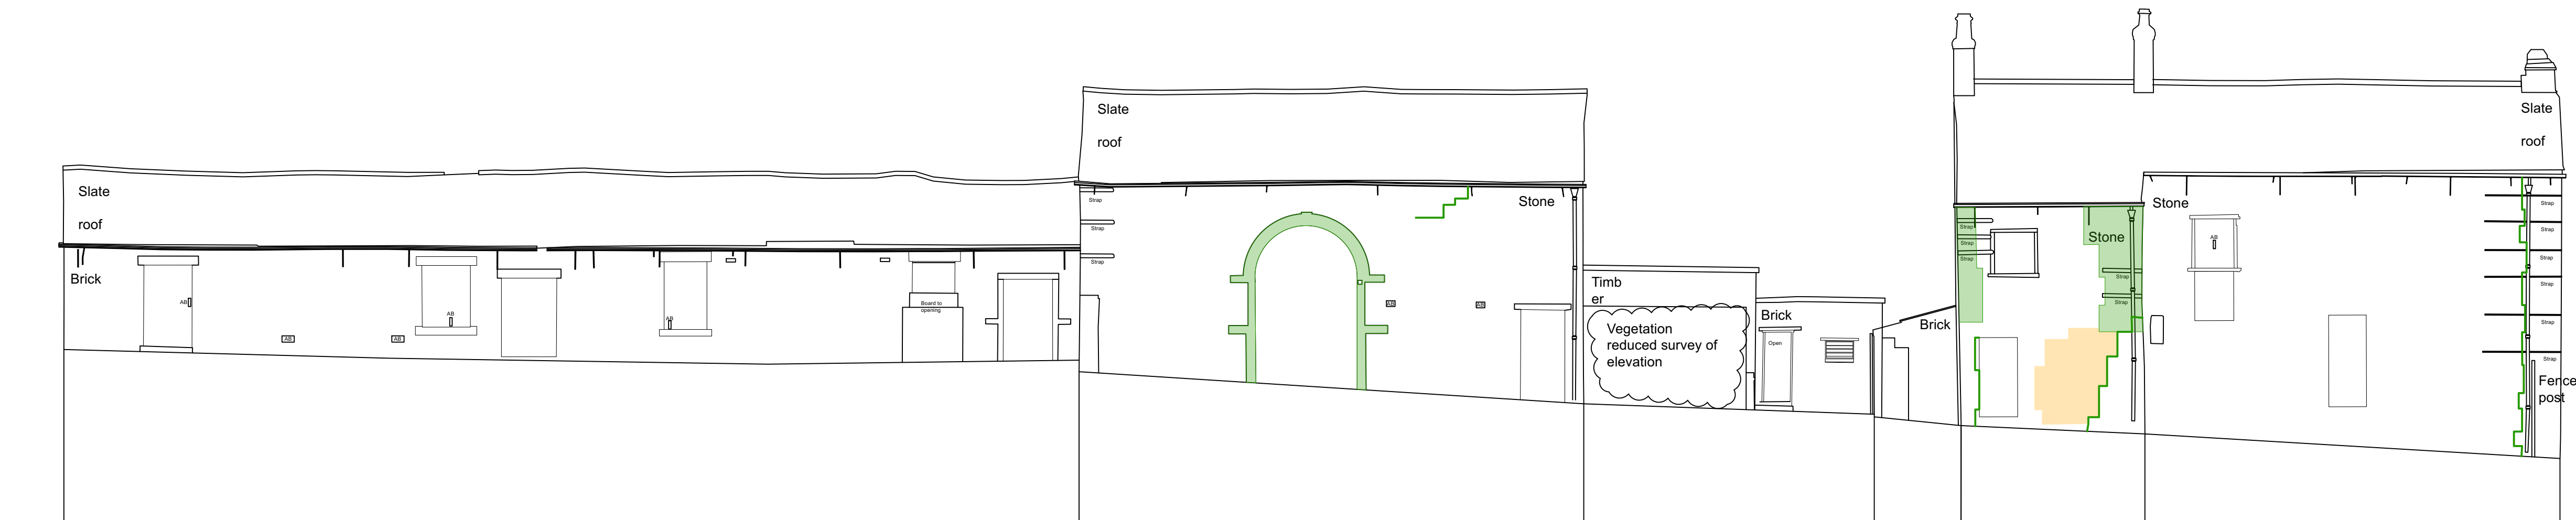


Elevation B

- Key:**
- Areas requiring rebuilding
 - Areas requiring new masonry


Survey undertaken by BWB. Annotated areas are indicative only. refer to BWB drawing SHF-BWB-00-ZZ-DR-B-0020 REV P1

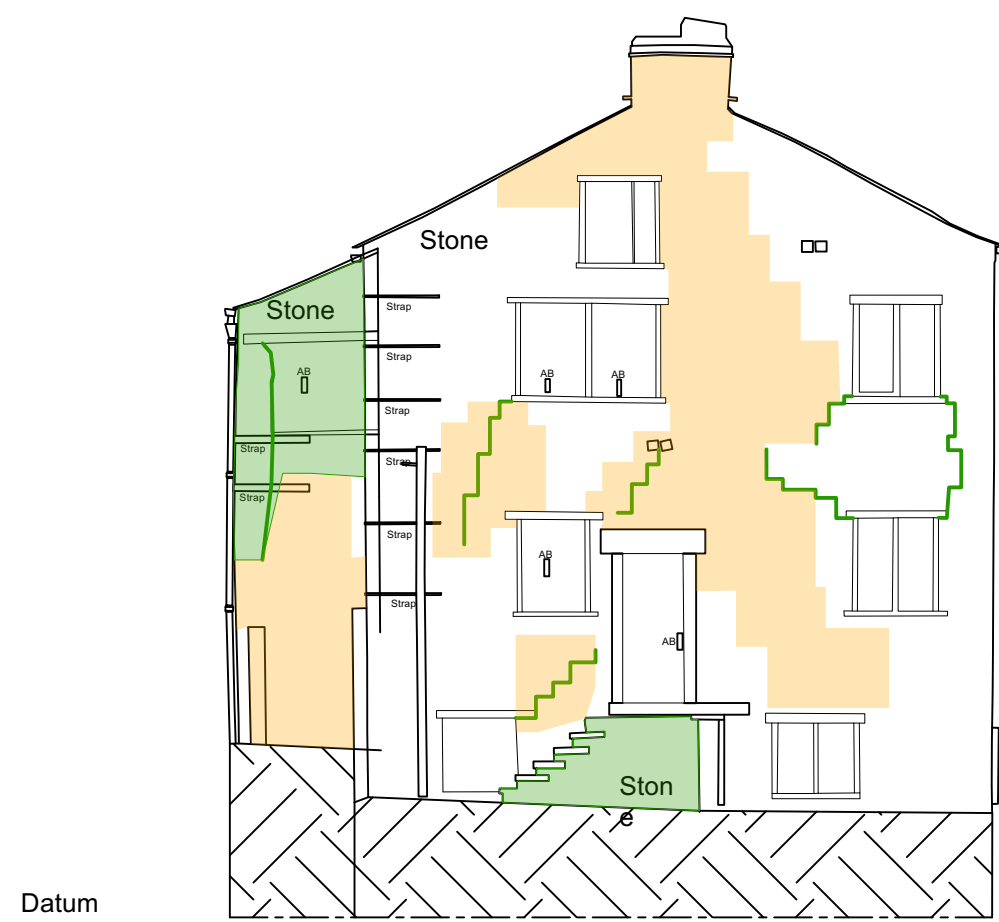


Elevation C

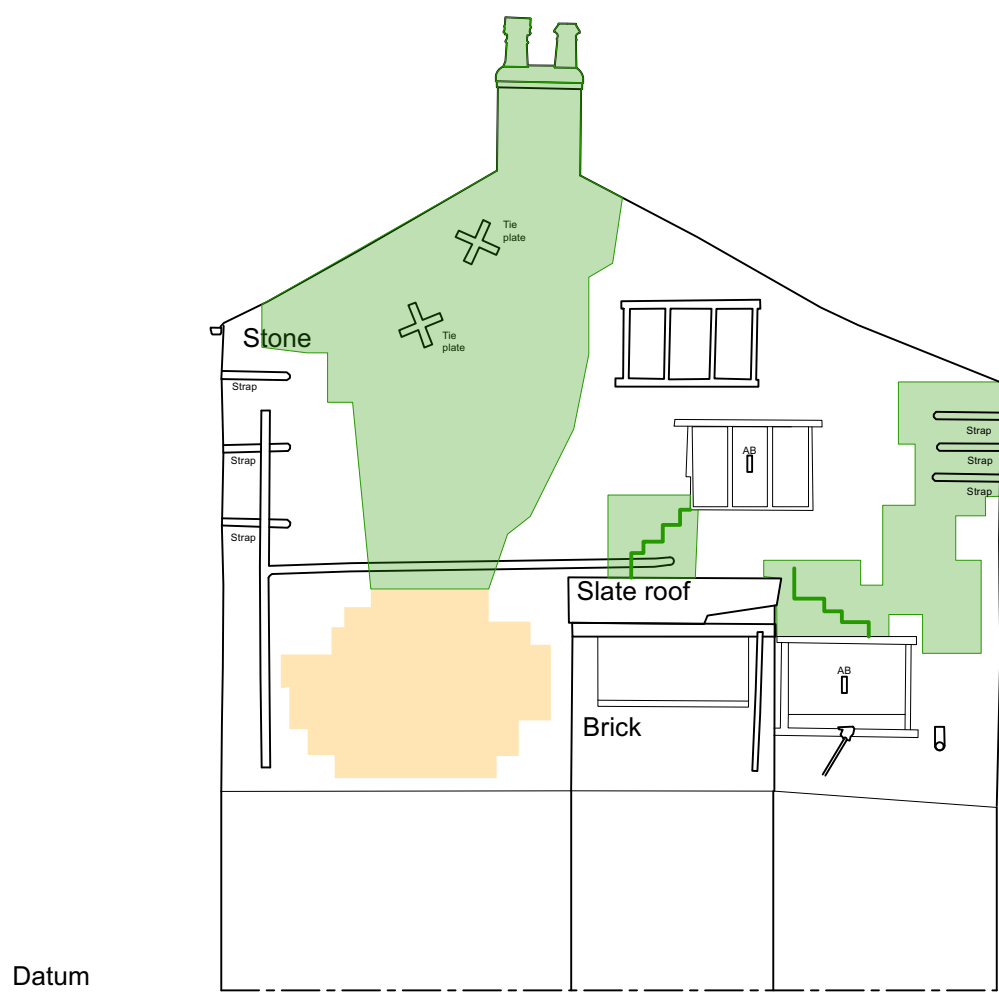

Elevation D

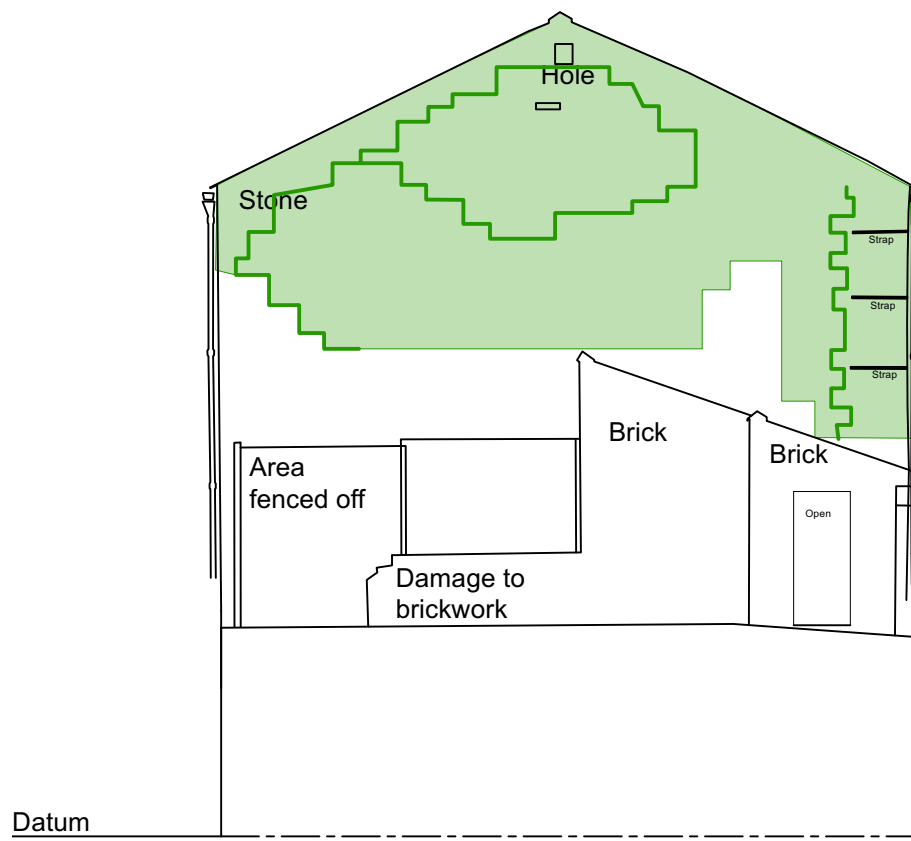

Elevation E

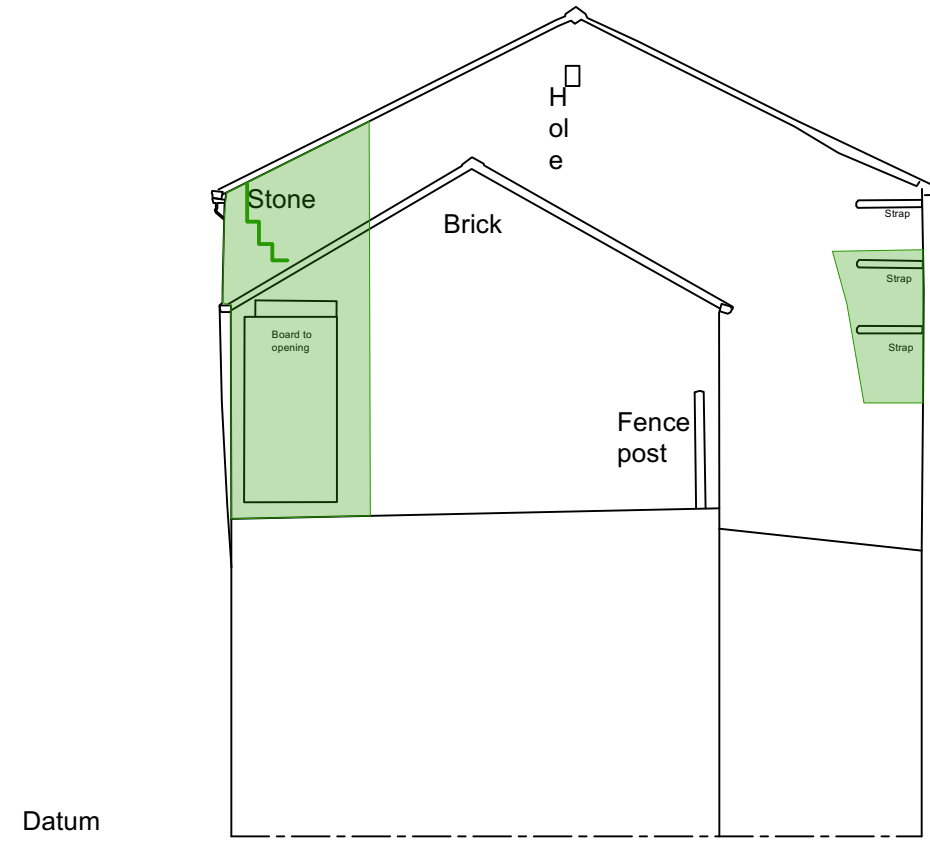

Elevation F

A 24/11/2023 Revised following further LPA comments.
Project
Proposed Redevelopment
Address
Silver Hill Farm Rochdale
Client
Barratt & David Wilson Homes North West
Drawing
Remedial Works