


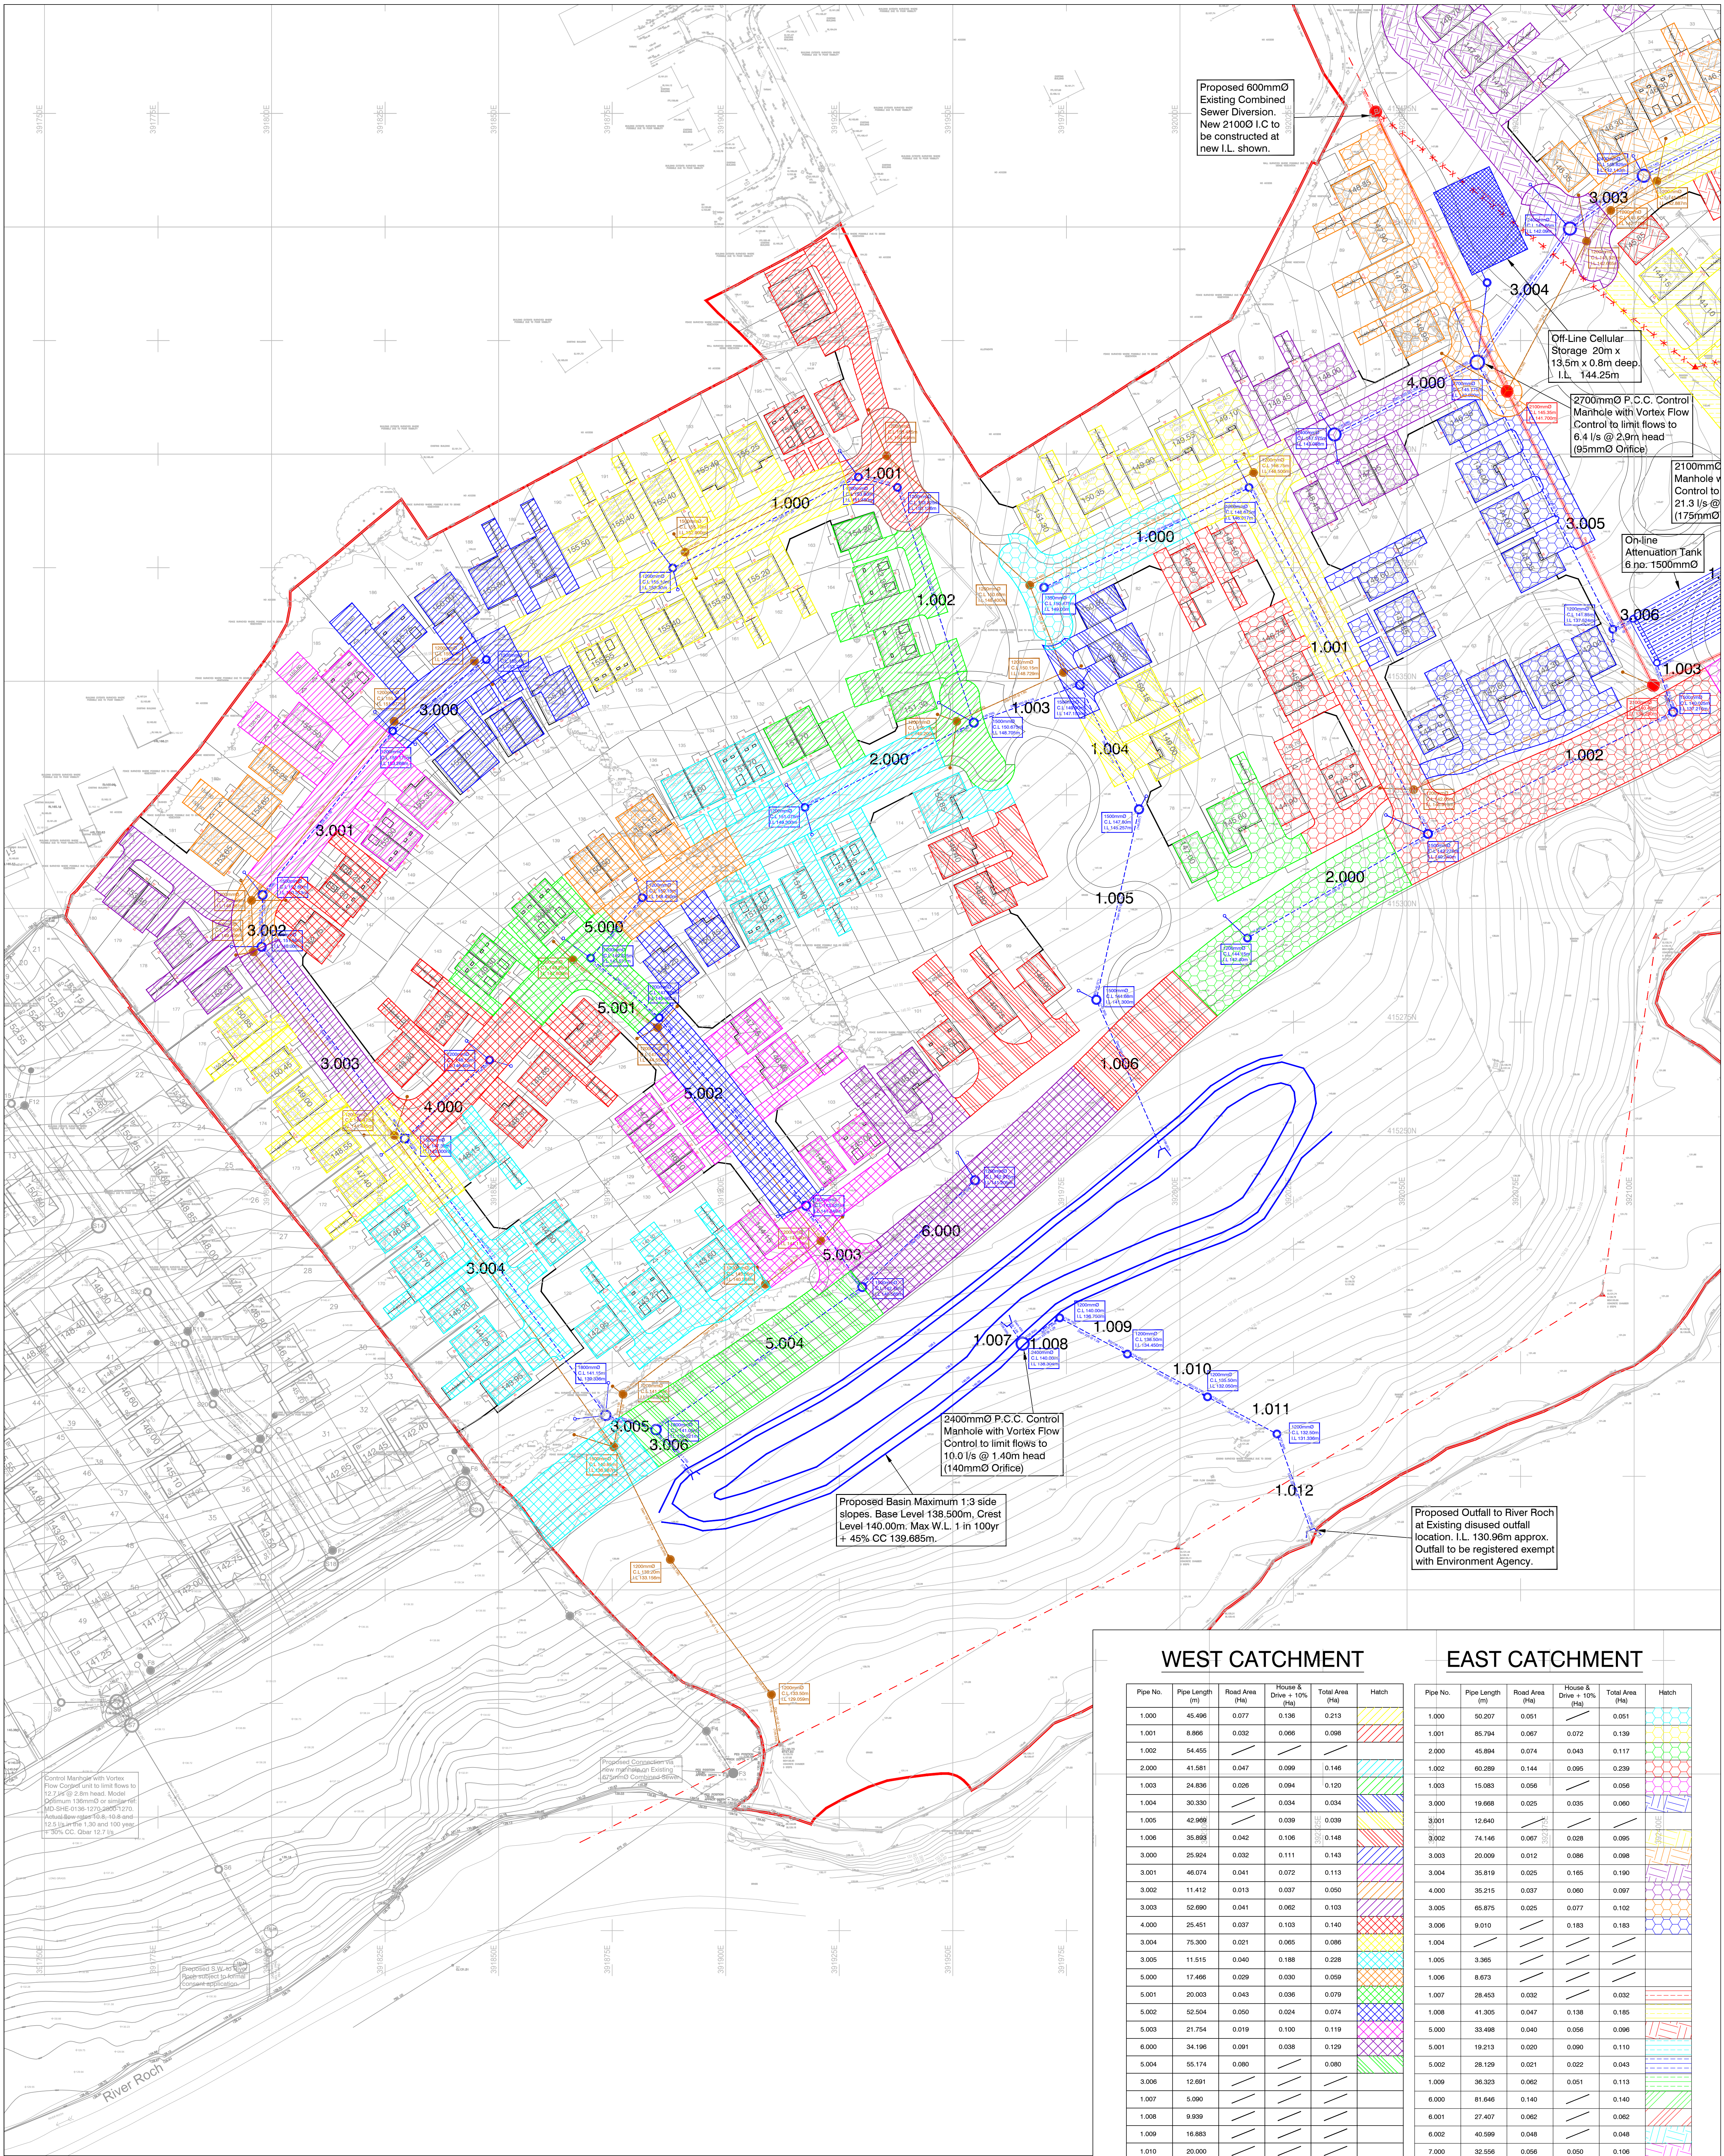

WEST CATCHMENT							EAST CATCHMENT						
Pipe No.	Pipe Length (m)	Road Area (Ha)	House & Drive > 10% (Ha)	Total Area (Ha)	Hatch		Pipe No.	Pipe Length (m)	Road Area (Ha)	House & Drive > 10% (Ha)	Total Area (Ha)	Hatch	
1.000	45.496	0.077	0.136	0.213			1.000	50.207	0.051		0.051		
1.001	8.806	0.032	0.066	0.098			1.001	85.794	0.067	0.072	0.139		
1.002	54.455						2.000	45.894	0.074	0.043	0.117		
2.000	41.581	0.047	0.089	0.146			1.002	60.289	0.144	0.085	0.229		
1.003	24.836	0.026	0.094	0.120			1.003	15.063	0.056		0.056		
1.004	30.330		0.034	0.034			3.000	19.668	0.025	0.035	0.060		
1.005	42.968		0.039	0.039			3.001	12.840					
1.006	35.863	0.042	0.106	0.148			3.002	74.146	0.067	0.028	0.095		
3.000	25.924	0.032	0.111	0.143			3.003	20.009	0.012	0.086	0.098		
3.001	46.074	0.041	0.072	0.113			3.004	35.819	0.025	0.165	0.190		
3.002	11.412	0.013	0.037	0.050			4.000	35.215	0.037	0.060	0.097		
3.003	52.890	0.041	0.062	0.103			3.005	65.875	0.025	0.077	0.102		
4.000	25.451	0.037	0.103	0.140			3.006	9.010		0.183	0.183		
3.004	75.300	0.021	0.065	0.086			1.004						
3.005	11.515	0.040	0.188	0.228			1.005	3.365					
5.000	17.466	0.029	0.030	0.059			1.006	8.673					
5.001	20.003	0.043	0.036	0.079			1.007	28.453	0.032		0.032		
5.002	52.504	0.050	0.024	0.074			1.008	41.300	0.047	0.138	0.185		
5.003	21.754	0.019	0.100	0.119			5.000	33.498	0.040	0.056	0.096		
6.000	34.196	0.091	0.038	0.129			5.001	19.213	0.020	0.060	0.110		
5.004	55.174	0.080		0.080			5.002	28.129	0.021	0.022	0.043		
3.006	12.691						1.009	36.323	0.062	0.051	0.113		
1.007	5.090						6.000	81.846	0.140		0.140		
1.008	9.839						6.001	27.407	0.062		0.062		
1.009	16.863						6.002	40.599	0.048		0.048		
1.010	20.000						7.000	32.556	0.056	0.050	0.106		
1.011	17.317						7.001	25.475	0.028		0.028		
1.012	22.414						7.002	15.437	0.015	0.051	0.066		
							7.003	13.678		0.140	0.140		
							6.003	15.427	0.043		0.043		
							1.010	33.737					
TOTALS	9.791	1.44	2.291				TOTALS	1.197	1.442	2.639			