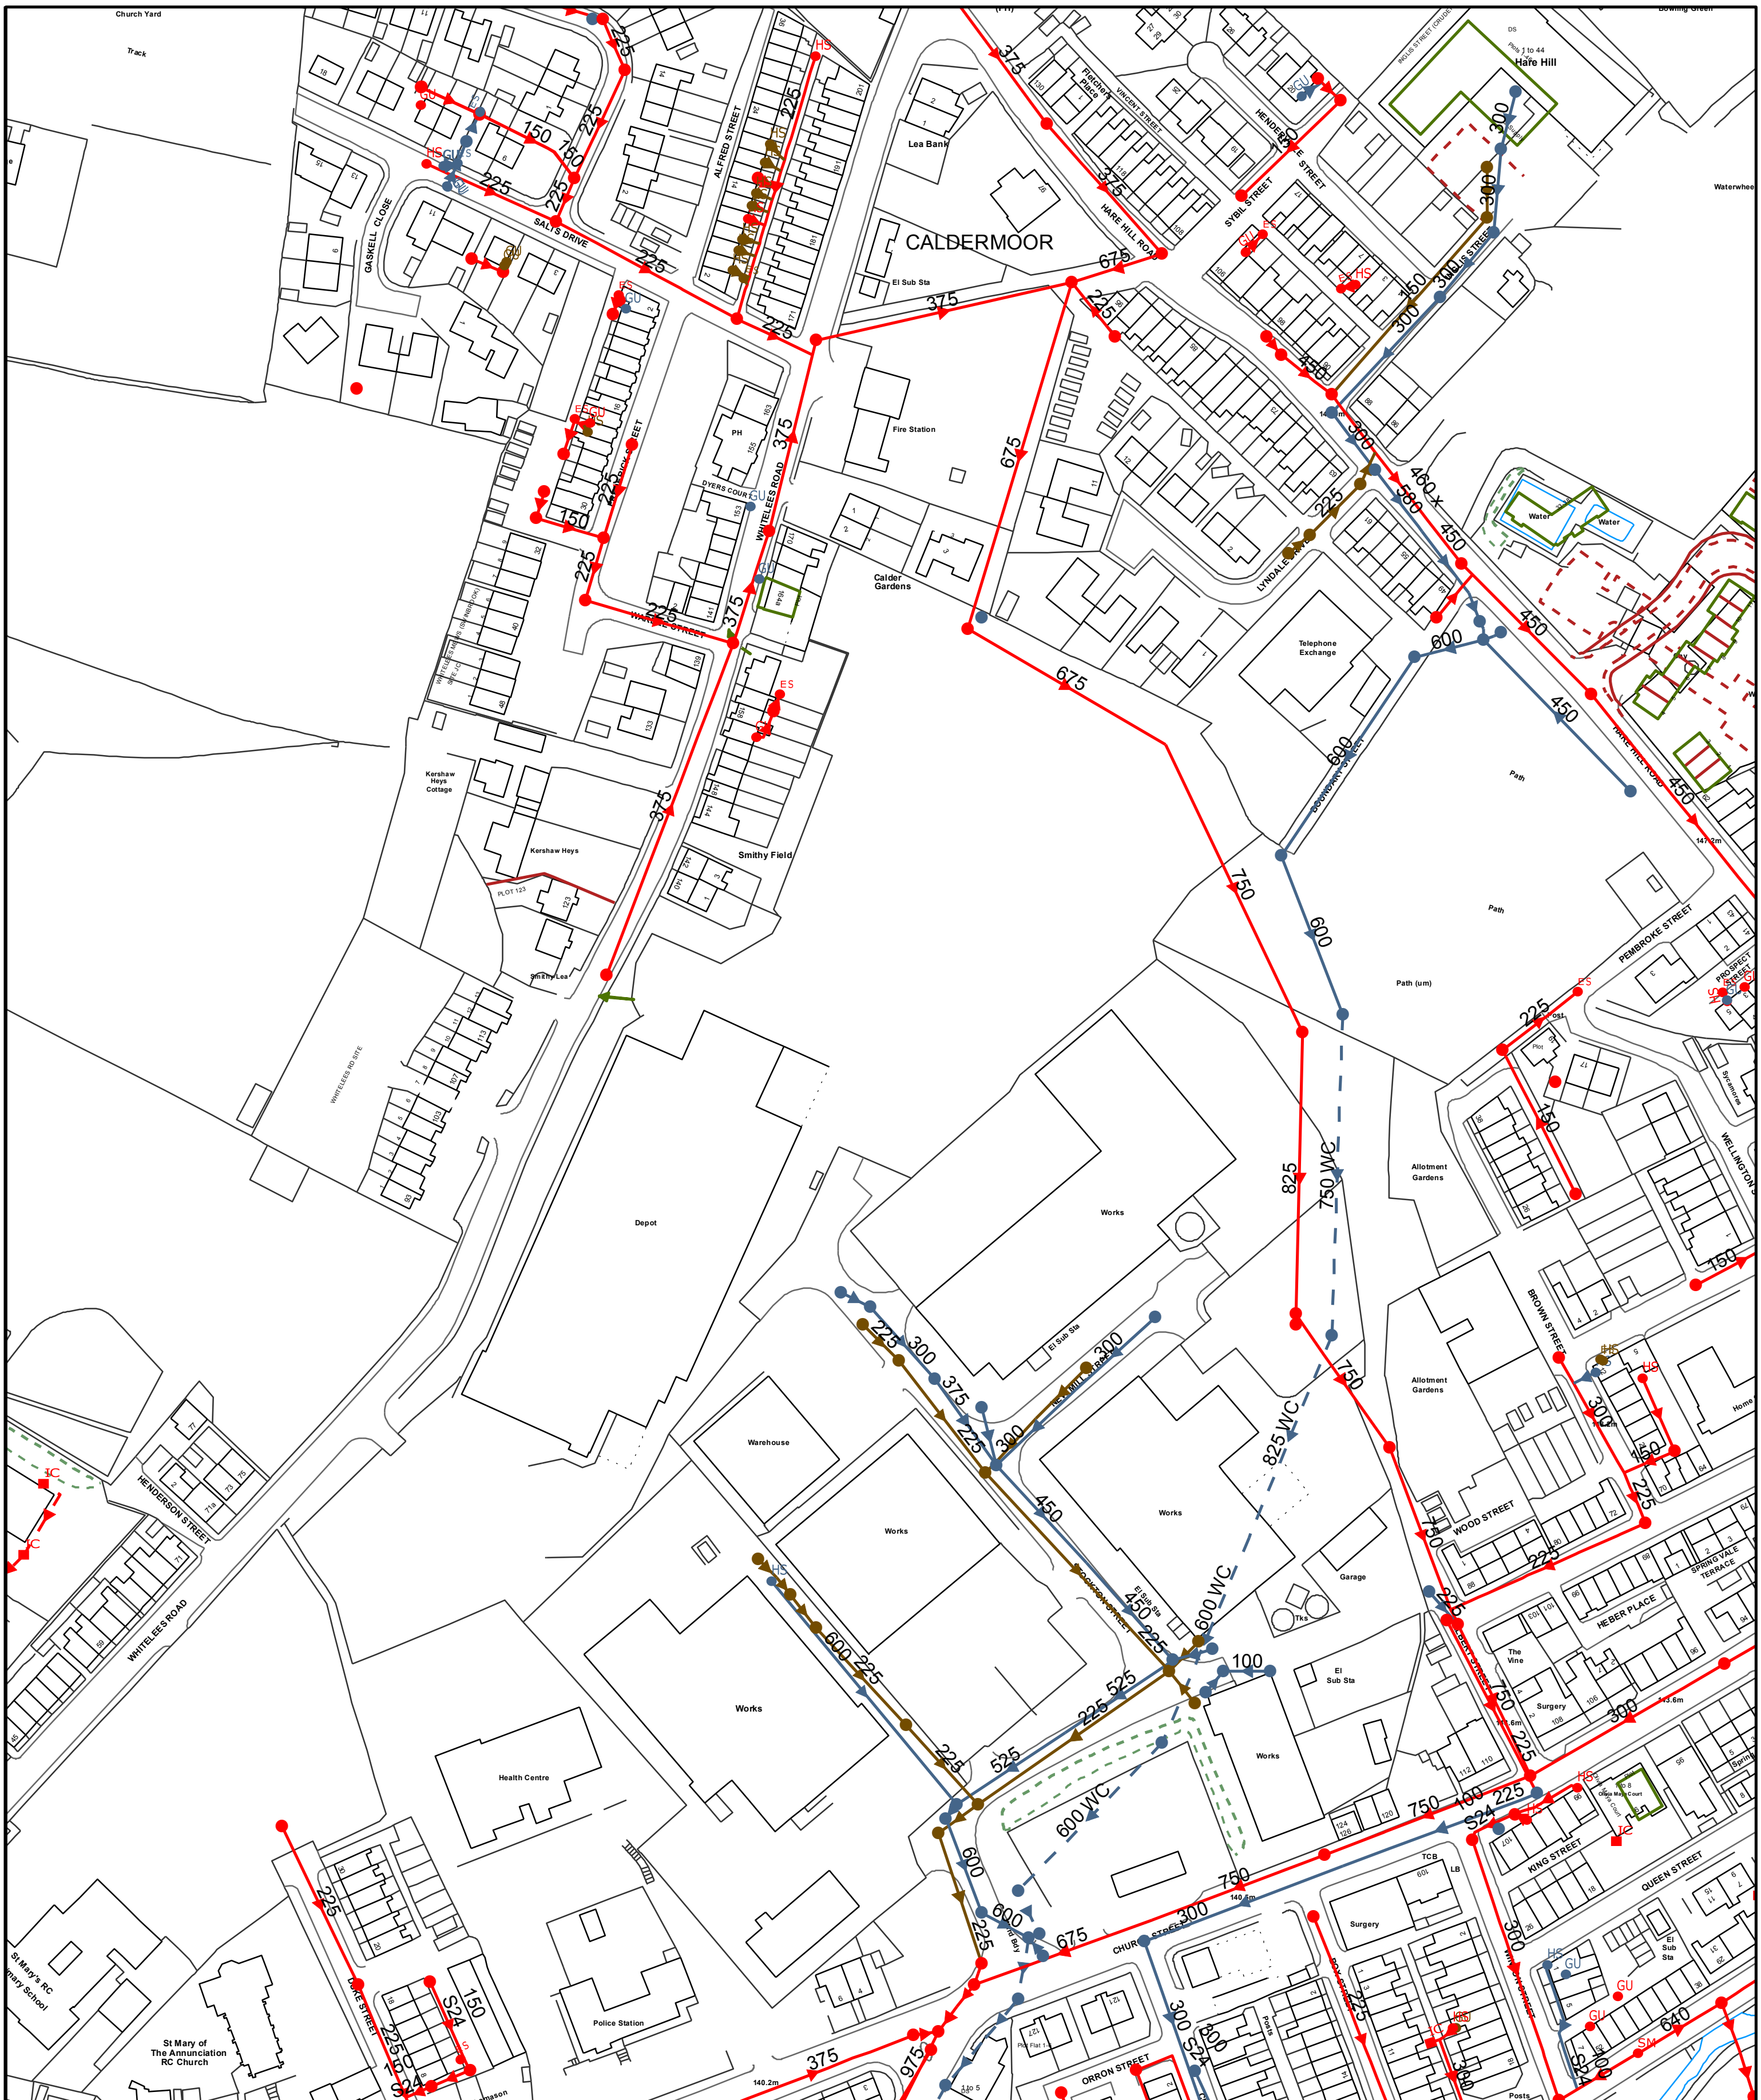


Date: 27/02/2017

Extract from Map of Public Sewers

Printed By:
Property Searches

X393362 Y416487

The position of this underground apparatus shown on this plan is approximate only and is given in accordance with the best information currently available. The actual positions may be different from those shown on the plan private service pipes may be shown by a broken blue line. United Utilities will not accept any liability for any damage caused by the actual positions being different from those shown

United Utilities Water Limited 2014 The plan is based on the Ordnance Survey Map with the sanction of Controller of H.M.Stationery Office. Crown and Utilities copyrights are reserved. Unauthorised reproduction will infringe these copyrights.