


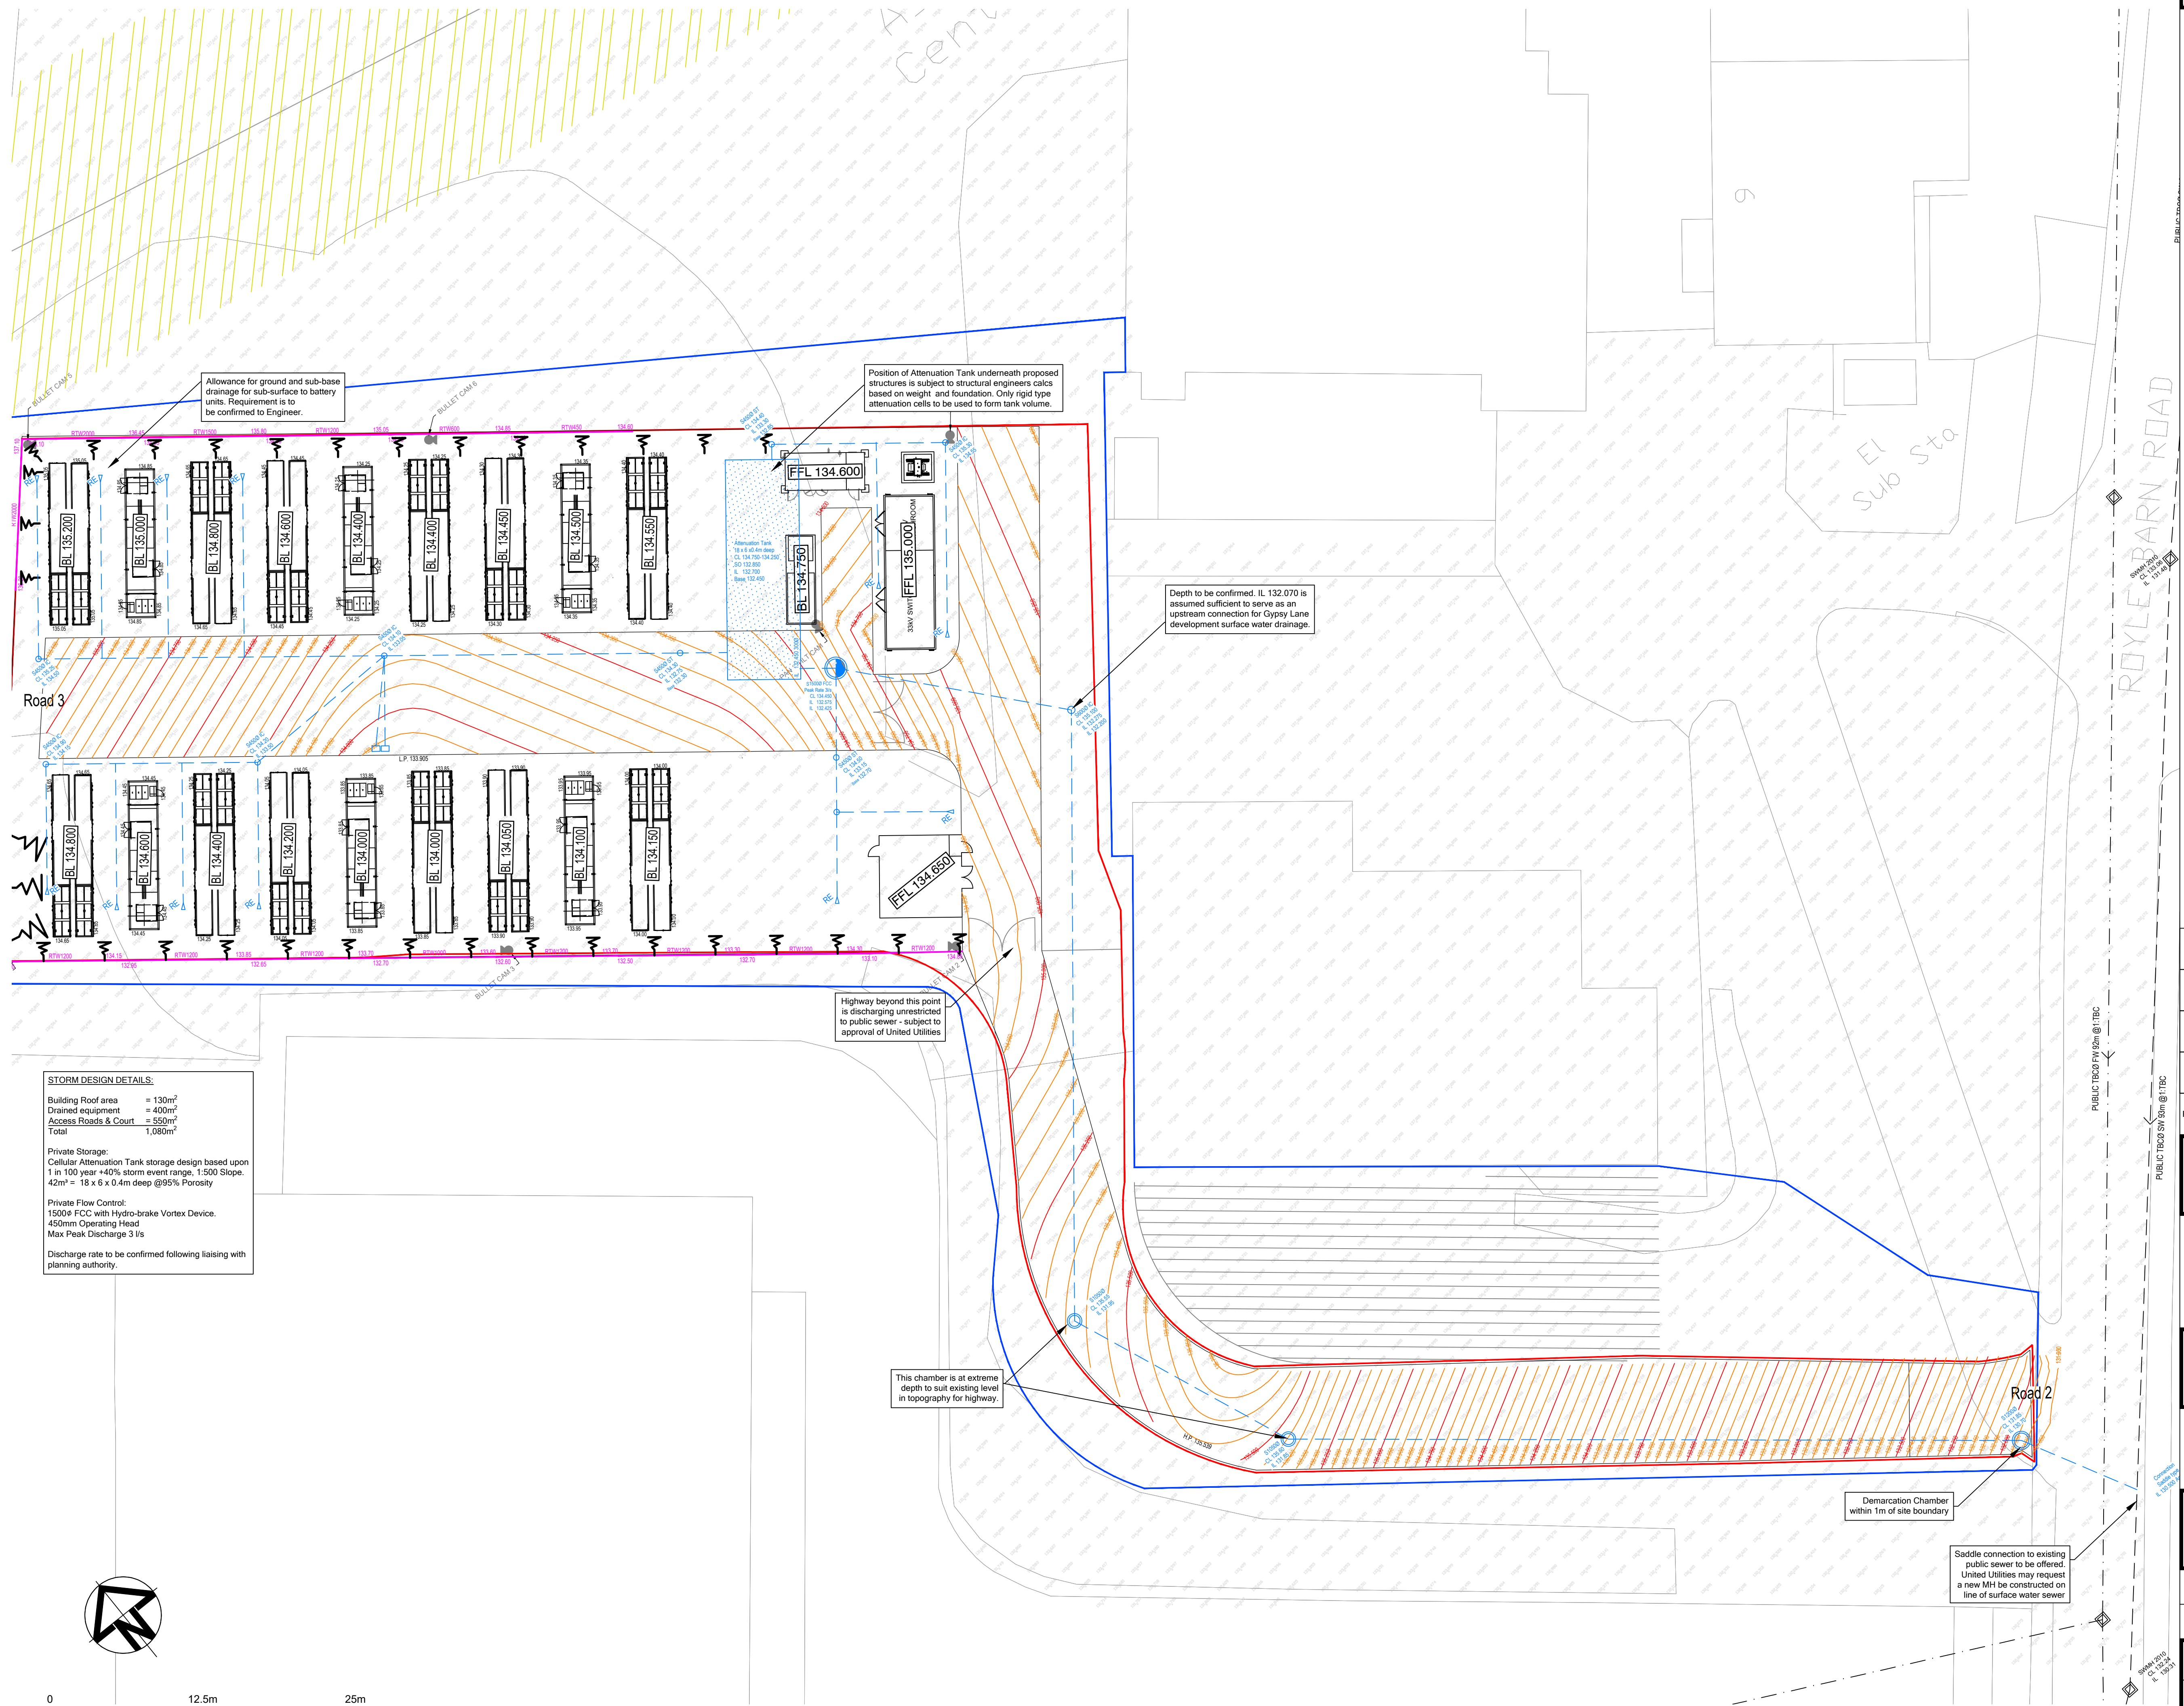

GENERAL NOTES

- 1.1. THIS DRAWING IS COPYRIGHT AND SHOULD NOT BE REPRODUCED IN WHOLE OR PART WITHOUT THE WRITTEN CONSENT OF PATRICK PARSONS LTD.
- 1.2. DO NOT SCALE FROM THIS DRAWING.
- 1.3. ALL DIMENSIONS TO BE CHECKED ON SITE AND CO-ORDINATE WITH RELEVANT ARCHITECT'S DRAWINGS. ANY DISCREPANCIES TO BE REPORTED TO ENGINEER PRIOR TO CONSTRUCTION.
- 1.4. ALL DIMENSIONS IN mm UNLESS NOTED OTHERWISE.
- 1.5. ALL LEVELS IN METERS.
- 1.6. STRUCTURAL SIZES HEREON SHALL NOT BE MODIFIED WITHOUT THE WRITTEN APPROVAL OF THE ENGINEER.
- 1.7. THIS DRAWING IS TO BE READ IN CONJUNCTION WITH ALL RELEVANT ENGINEERS DRAWINGS & SPECIFICATIONS.

LEGEND

- SITE BOUNDARY
- PRIVATE FOUL SEWER
- PRIVATE FOUL INSPECTION CHAMBER
- PRIVATE SURFACE SEWER
- PRIVATE SURFACE INSPECTION CHAMBER
- PRIVATE SURFACE MANHOLE
- PRIVATE DRAINAGE CHANNEL
- PRIVATE ROAD GULLY
- PRIVATE HEADWALL OUTLET
- PRIVATE RODDING EYE
- CELLULAR ATTENUATION CRATES

P3	Relocated att. tank & FCC to side position beneath building at client request. Added structural engineer note.					
	RGM	08.03.24				
P2	Removed Cess tank at client request. Relocated att. tank & FCC to P0 position. Removed optional Batts.					
	RGM	06.03.24				
P1	Revised to suit new layout. Amended surface water and FCC position to suit					
	RGM	06.03.24				
P0	Preliminary Issue					
	RGM	20.12.23				
REV.	REVISION NOTE/COMMENT					
	DRW BY	DATE	CCK BY	DATE	APP BY	DATE

PATRICK PARSONS

34 Candler Mews
Amyand Park Road
Twickenham
TW1 3JF
United Kingdom

T. +44 (0)208 538 9555
E. info@patrickparsons.co.uk
W. www.patrickparsons.co.uk

Client
ADV 003 Ltd

Project
**ROYLE BARN ROAD
ROCHDALE**

Drawing EXTERNAL WORKS DRAINAGE STRATEGY	Drawn RGM	Date Dec 23
Status Description REVIEW & COMMENT	Patrick Parsons Project No. 12090	Scale @ A1 1:250m
Drawing No. (project-ordinator-volume-level-type-role-number) ROY-PPC-00-XX-DR-C-0211	Status S3	Revision P3