


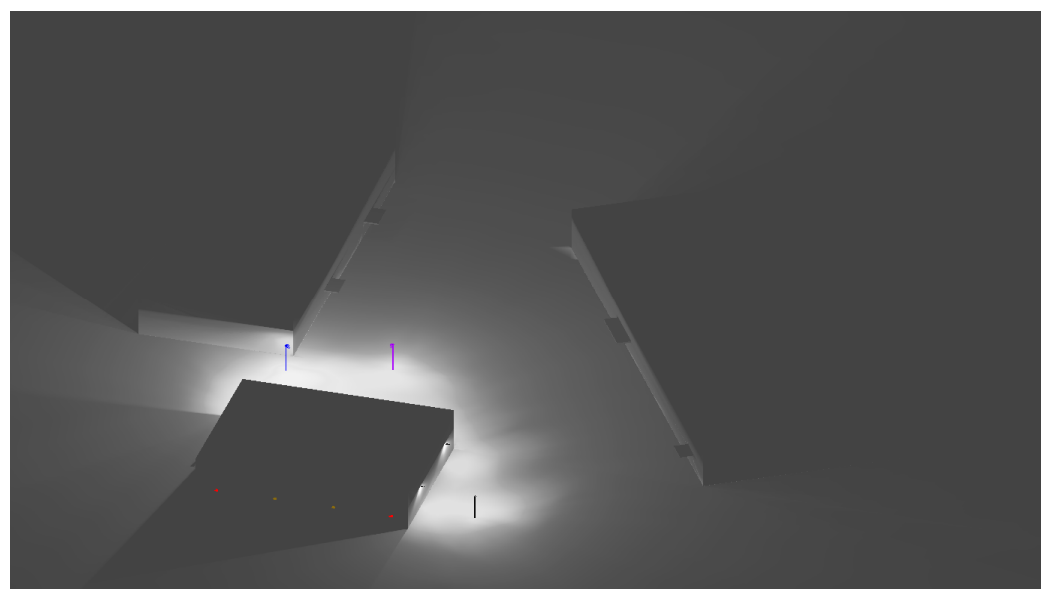


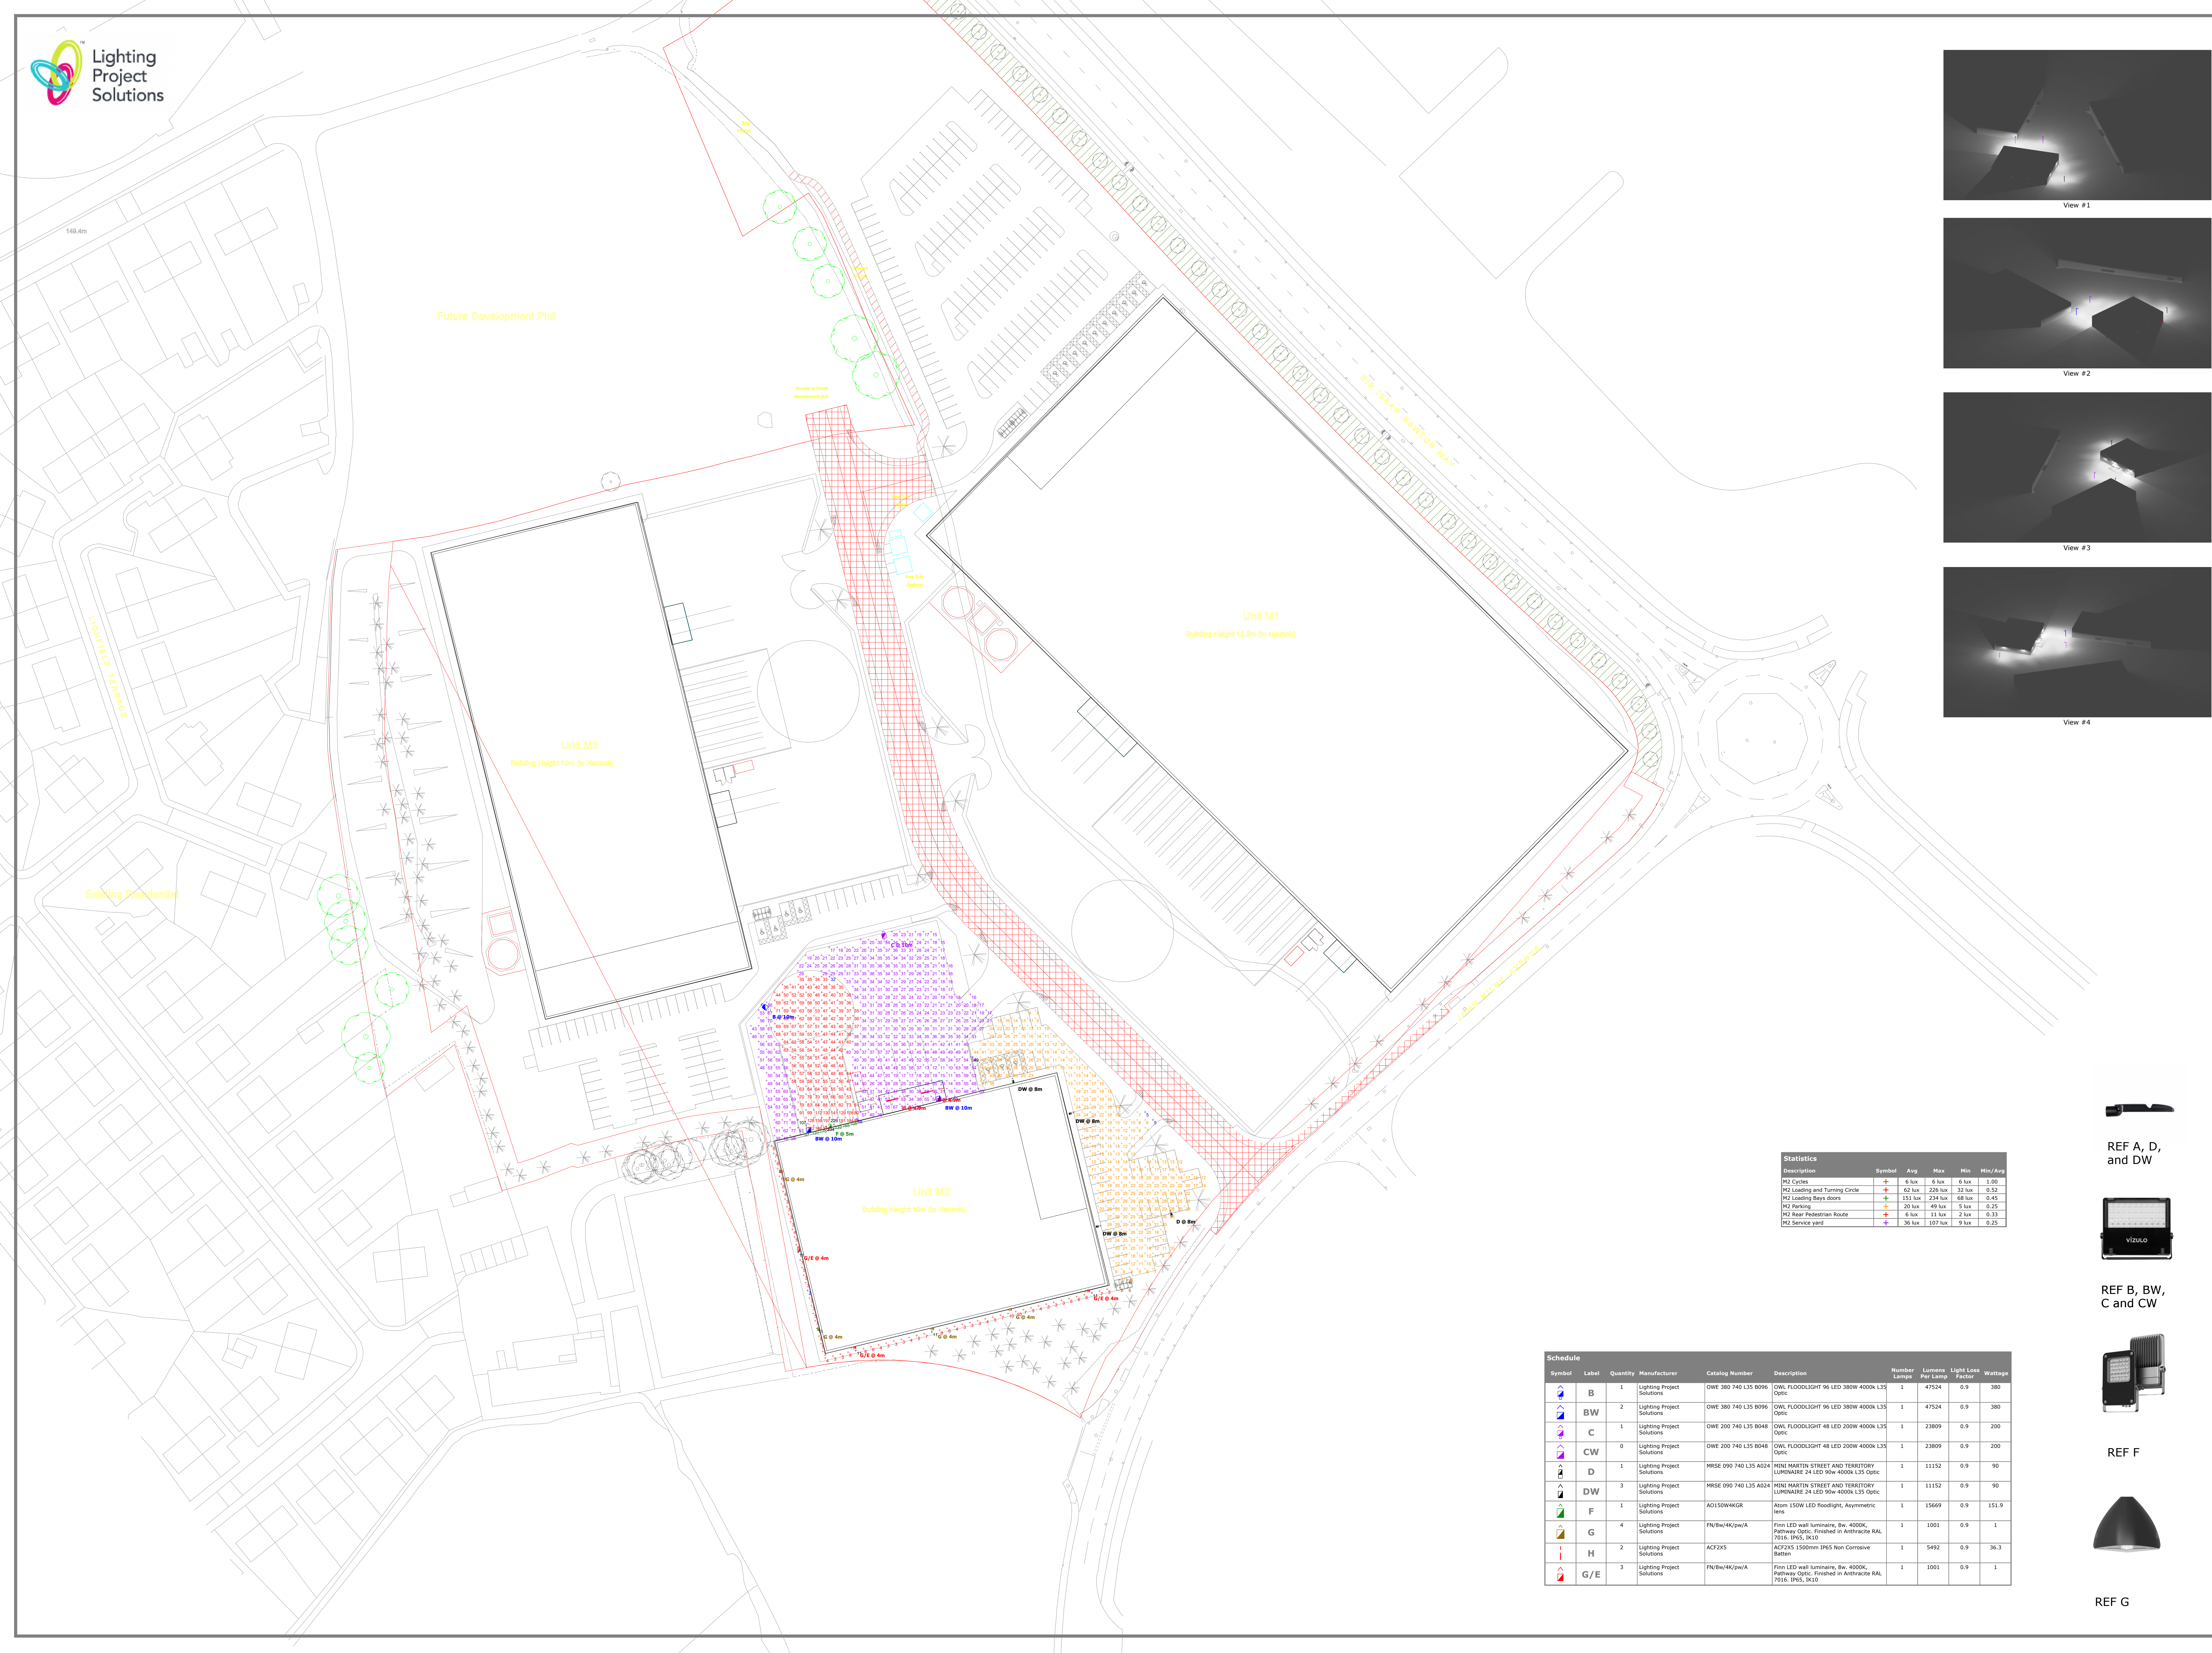


View #1

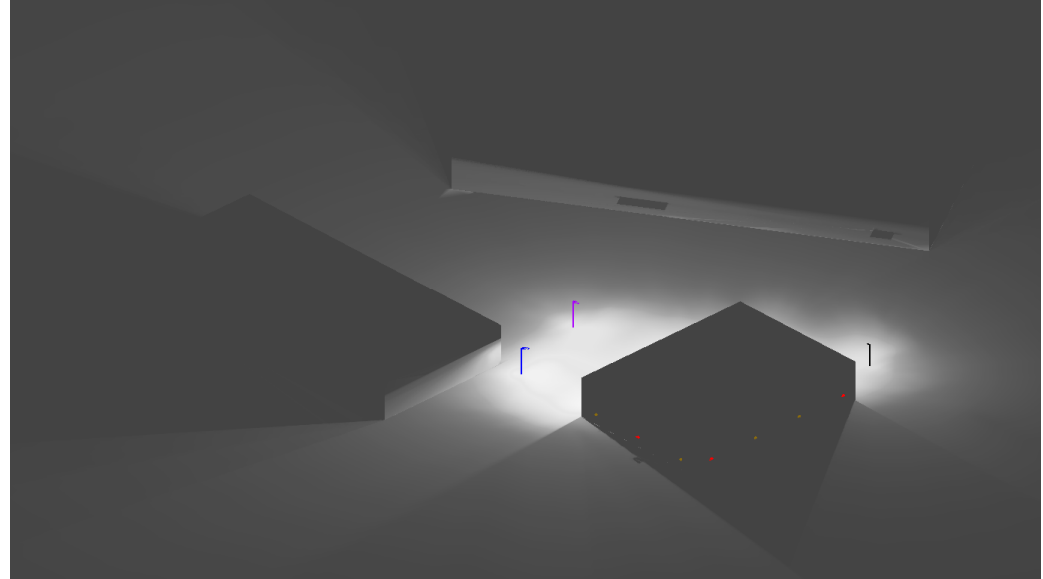

View #2

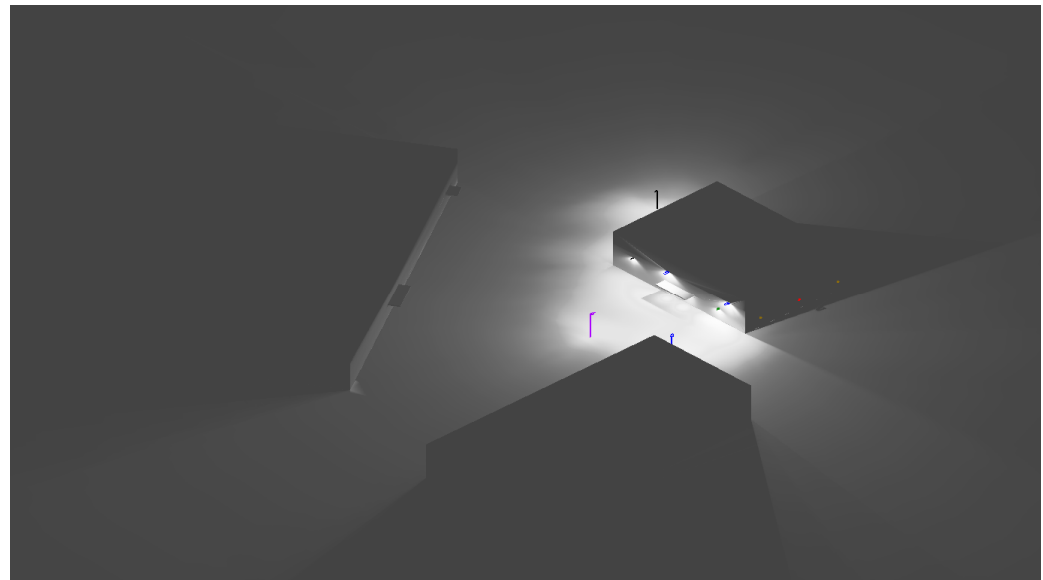

View #3

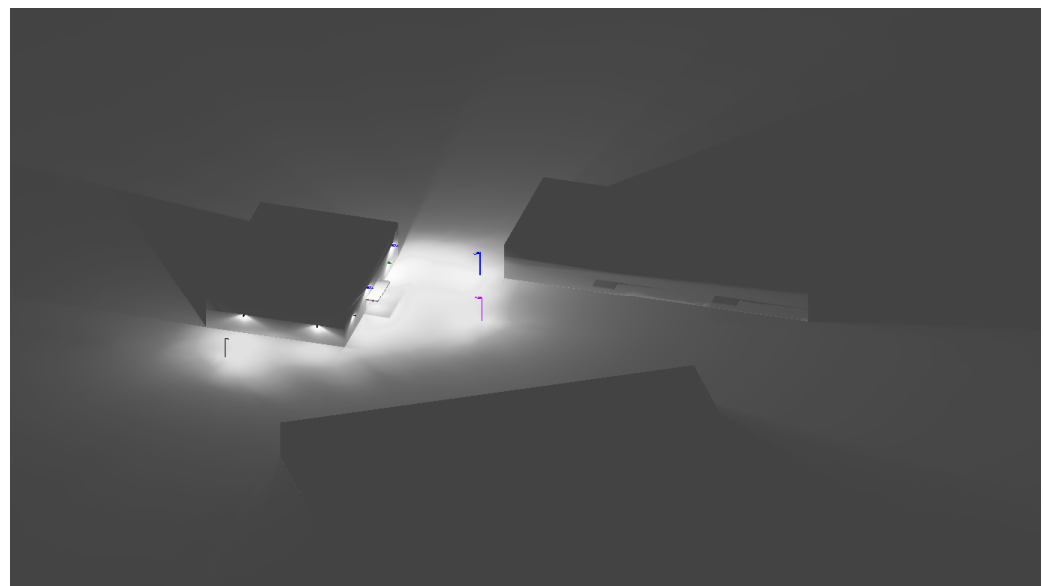

View #4

Statistics					
Description	Symbol	Avg	Max	Min	Min/Avg
M2 Cycles	+	6 lux	6 lux	6 lux	1.00
M2 Loading and Turning Circle	+	62 lux	226 lux	32 lux	0.52
M2 Loading Bays doors	+	151 lux	234 lux	68 lux	0.45
M2 Parking	+	20 lux	49 lux	5 lux	0.25
M2 Near Pedestrian Route	+	6 lux	11 lux	2 lux	0.25
M2 Service yard	+	36 lux	107 lux	9 lux	0.25




REF A, D, and DW



REF B, BW, C and CW



REF F

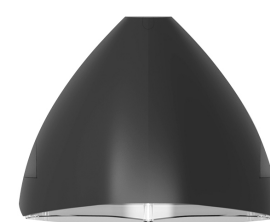

REF G

Schedule									
Symbol	Label	Quantity	Manufacturer	Catalog Number	Description	Number Lamps	Lumens Per Lamp	Light Loss Factor	Wattage
	B	1	Lighting Project Solutions	OWE 380 740 L35 B096	OWL FLOODLIGHT 96 LED 380W 4000K L35 Optic	1	47524	0.9	380
	BW	2	Lighting Project Solutions	OWE 380 740 L35 B096	OWL FLOODLIGHT 96 LED 380W 4000K L35 Optic	1	47524	0.9	380
	C	1	Lighting Project Solutions	OWE 200 740 L35 B048	OWL FLOODLIGHT 48 LED 200W 4000K L35 Optic	1	23809	0.9	200
	CW	0	Lighting Project Solutions	OWE 200 740 L35 B048	OWL FLOODLIGHT 48 LED 200W 4000K L35 Optic	1	23809	0.9	200
	D	1	Lighting Project Solutions	MRSE 090 740 L35 A024	MINI MARTIN STREET AND TERRITORY LUMINAIRE 24 LED 90W 4000K L35 Optic	1	11152	0.9	90
	DW	3	Lighting Project Solutions	MRSE 090 740 L35 A024	MINI MARTIN STREET AND TERRITORY LUMINAIRE 24 LED 90W 4000K L35 Optic	1	11152	0.9	90
	F	1	Lighting Project Solutions	A0150W4KGR	Atom 150W LED Floodlight, Asymmetric lens	1	15669	0.9	151.9
	G	4	Lighting Project Solutions	FN/BW/4K/pw/A	Finn LED wall luminaire, Bw, 4000K, Pathway Optic, Finished in Anthracite RAL 7016, IP65, IK10	1	1001	0.9	1
	H	2	Lighting Project Solutions	ACF2X5	ACF2X5 1500mm IP65 Non Corrosive Batten	1	5492	0.9	36.3
	G/E	3	Lighting Project Solutions	FN/BW/4K/pw/A	Finn LED wall luminaire, Bw, 4000K, Pathway Optic, Finished in Anthracite RAL 7016, IP65, IK10	1	1001	0.9	1