




1 View back toward the house



2 View toward garden room from the house

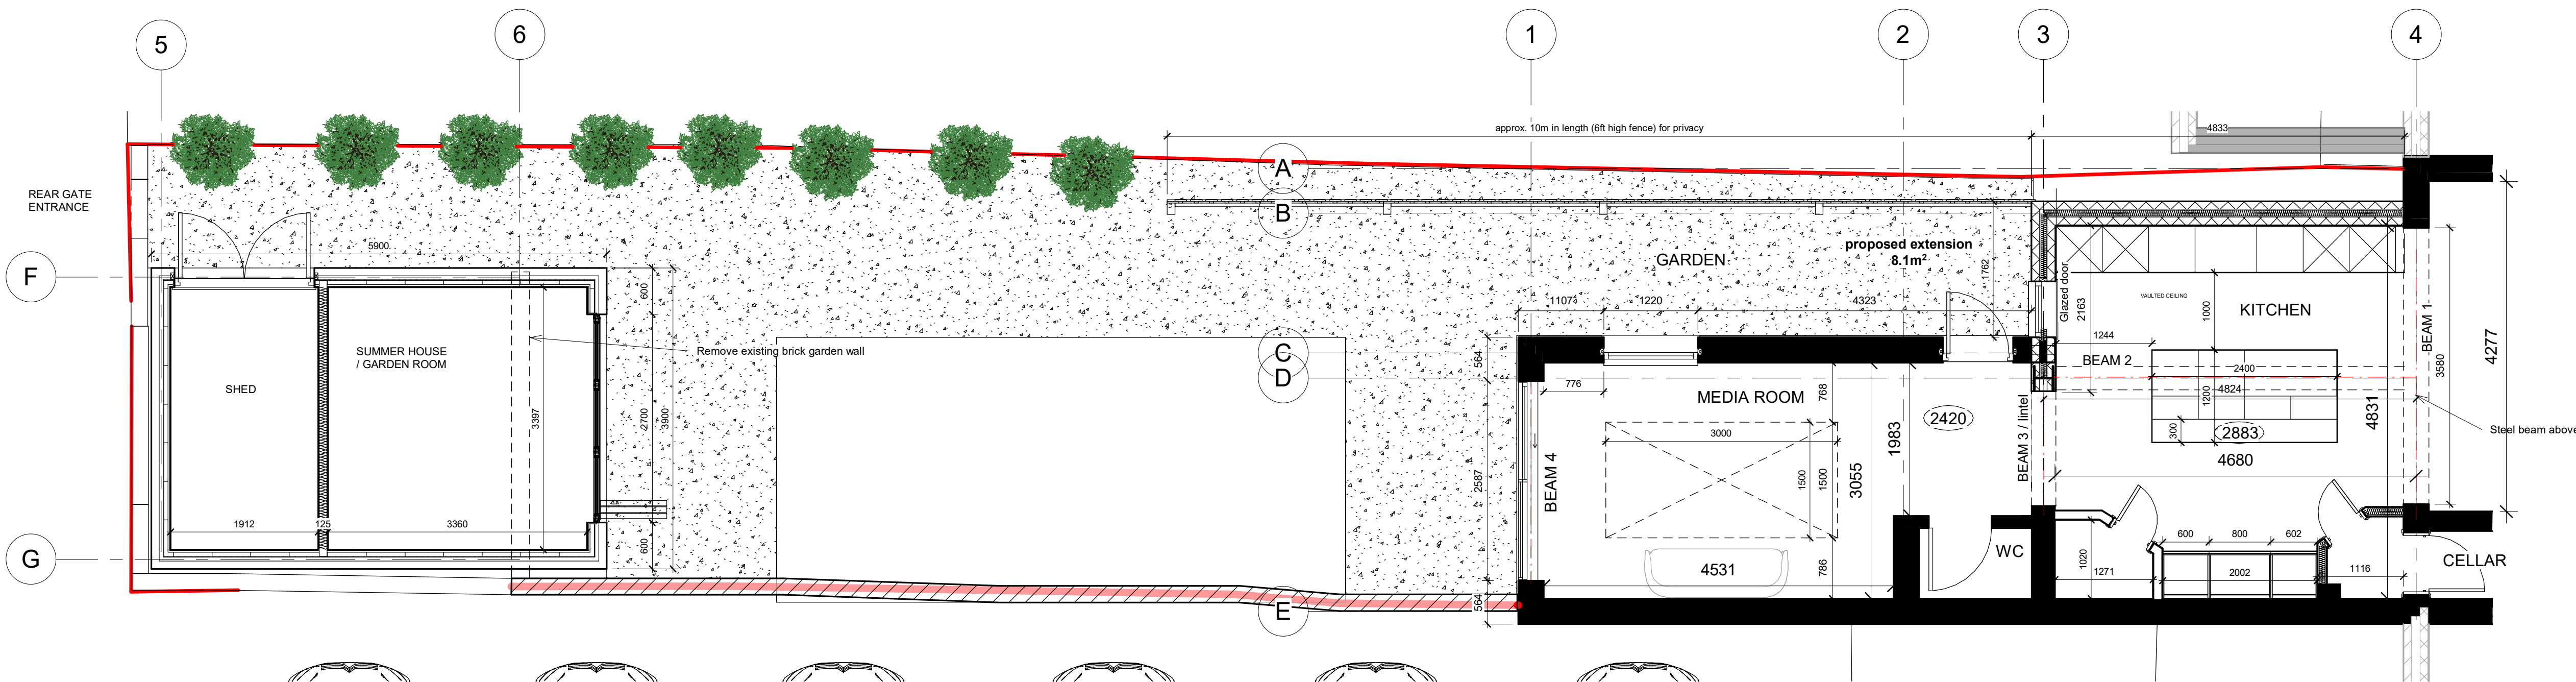

3 Proposed Garden
1 : 50

10m 50m

Ideal Architecture
Samantha Dale
BA (Hons) MArch, PGDip ARB
ARCHITECT
RIBA
Royal Institute of British Architects

PROJECT
1169 - SINGLE STOREY REAR EXTENSION

ADDRESS
445 EDENFIELD ROAD, NORDEN

CLIENT

TITLE
External Works and Views - Outbuilding

SCALE (@ A1)
1 : 50

DATE
15/09/2023 20:54:37

DRAWING NUMBER
IDA - 1169 - 08

REV
A