



File name: C:\USERS\JL\EM01\WSP_0365SOUTH HEYWOOD - WORK IN PROGRESS\03 DRAWINGS\PLOT 3\SOHW-WSP-SHP3-PLOT-DR-D-0510.DWG, printed on 29 November 2024 11:37:30, by Myrning, Jade

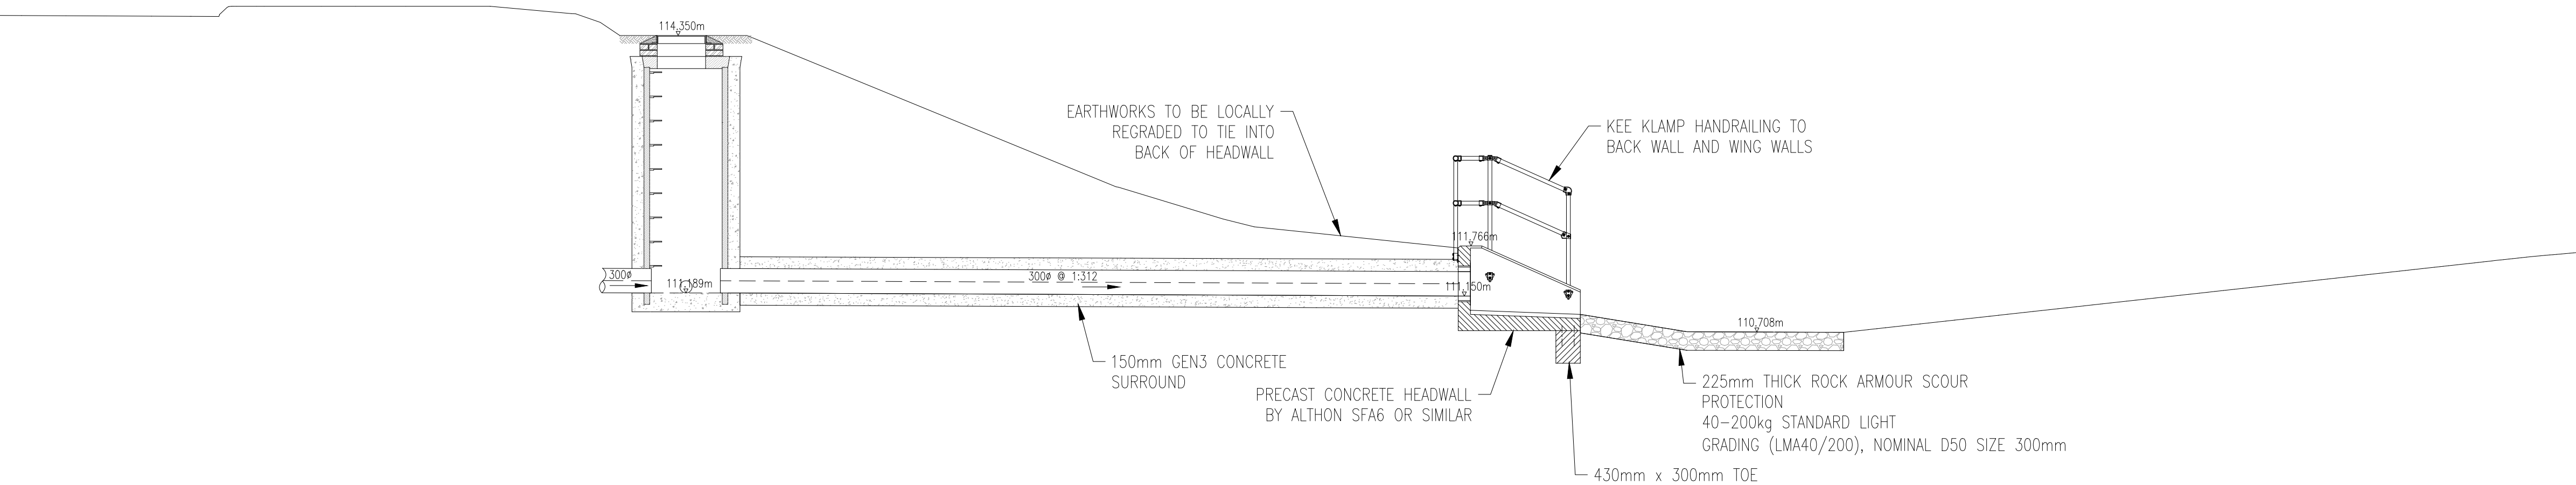

SURFACE WATER OUTFALL SECTION
SCALE 1:50

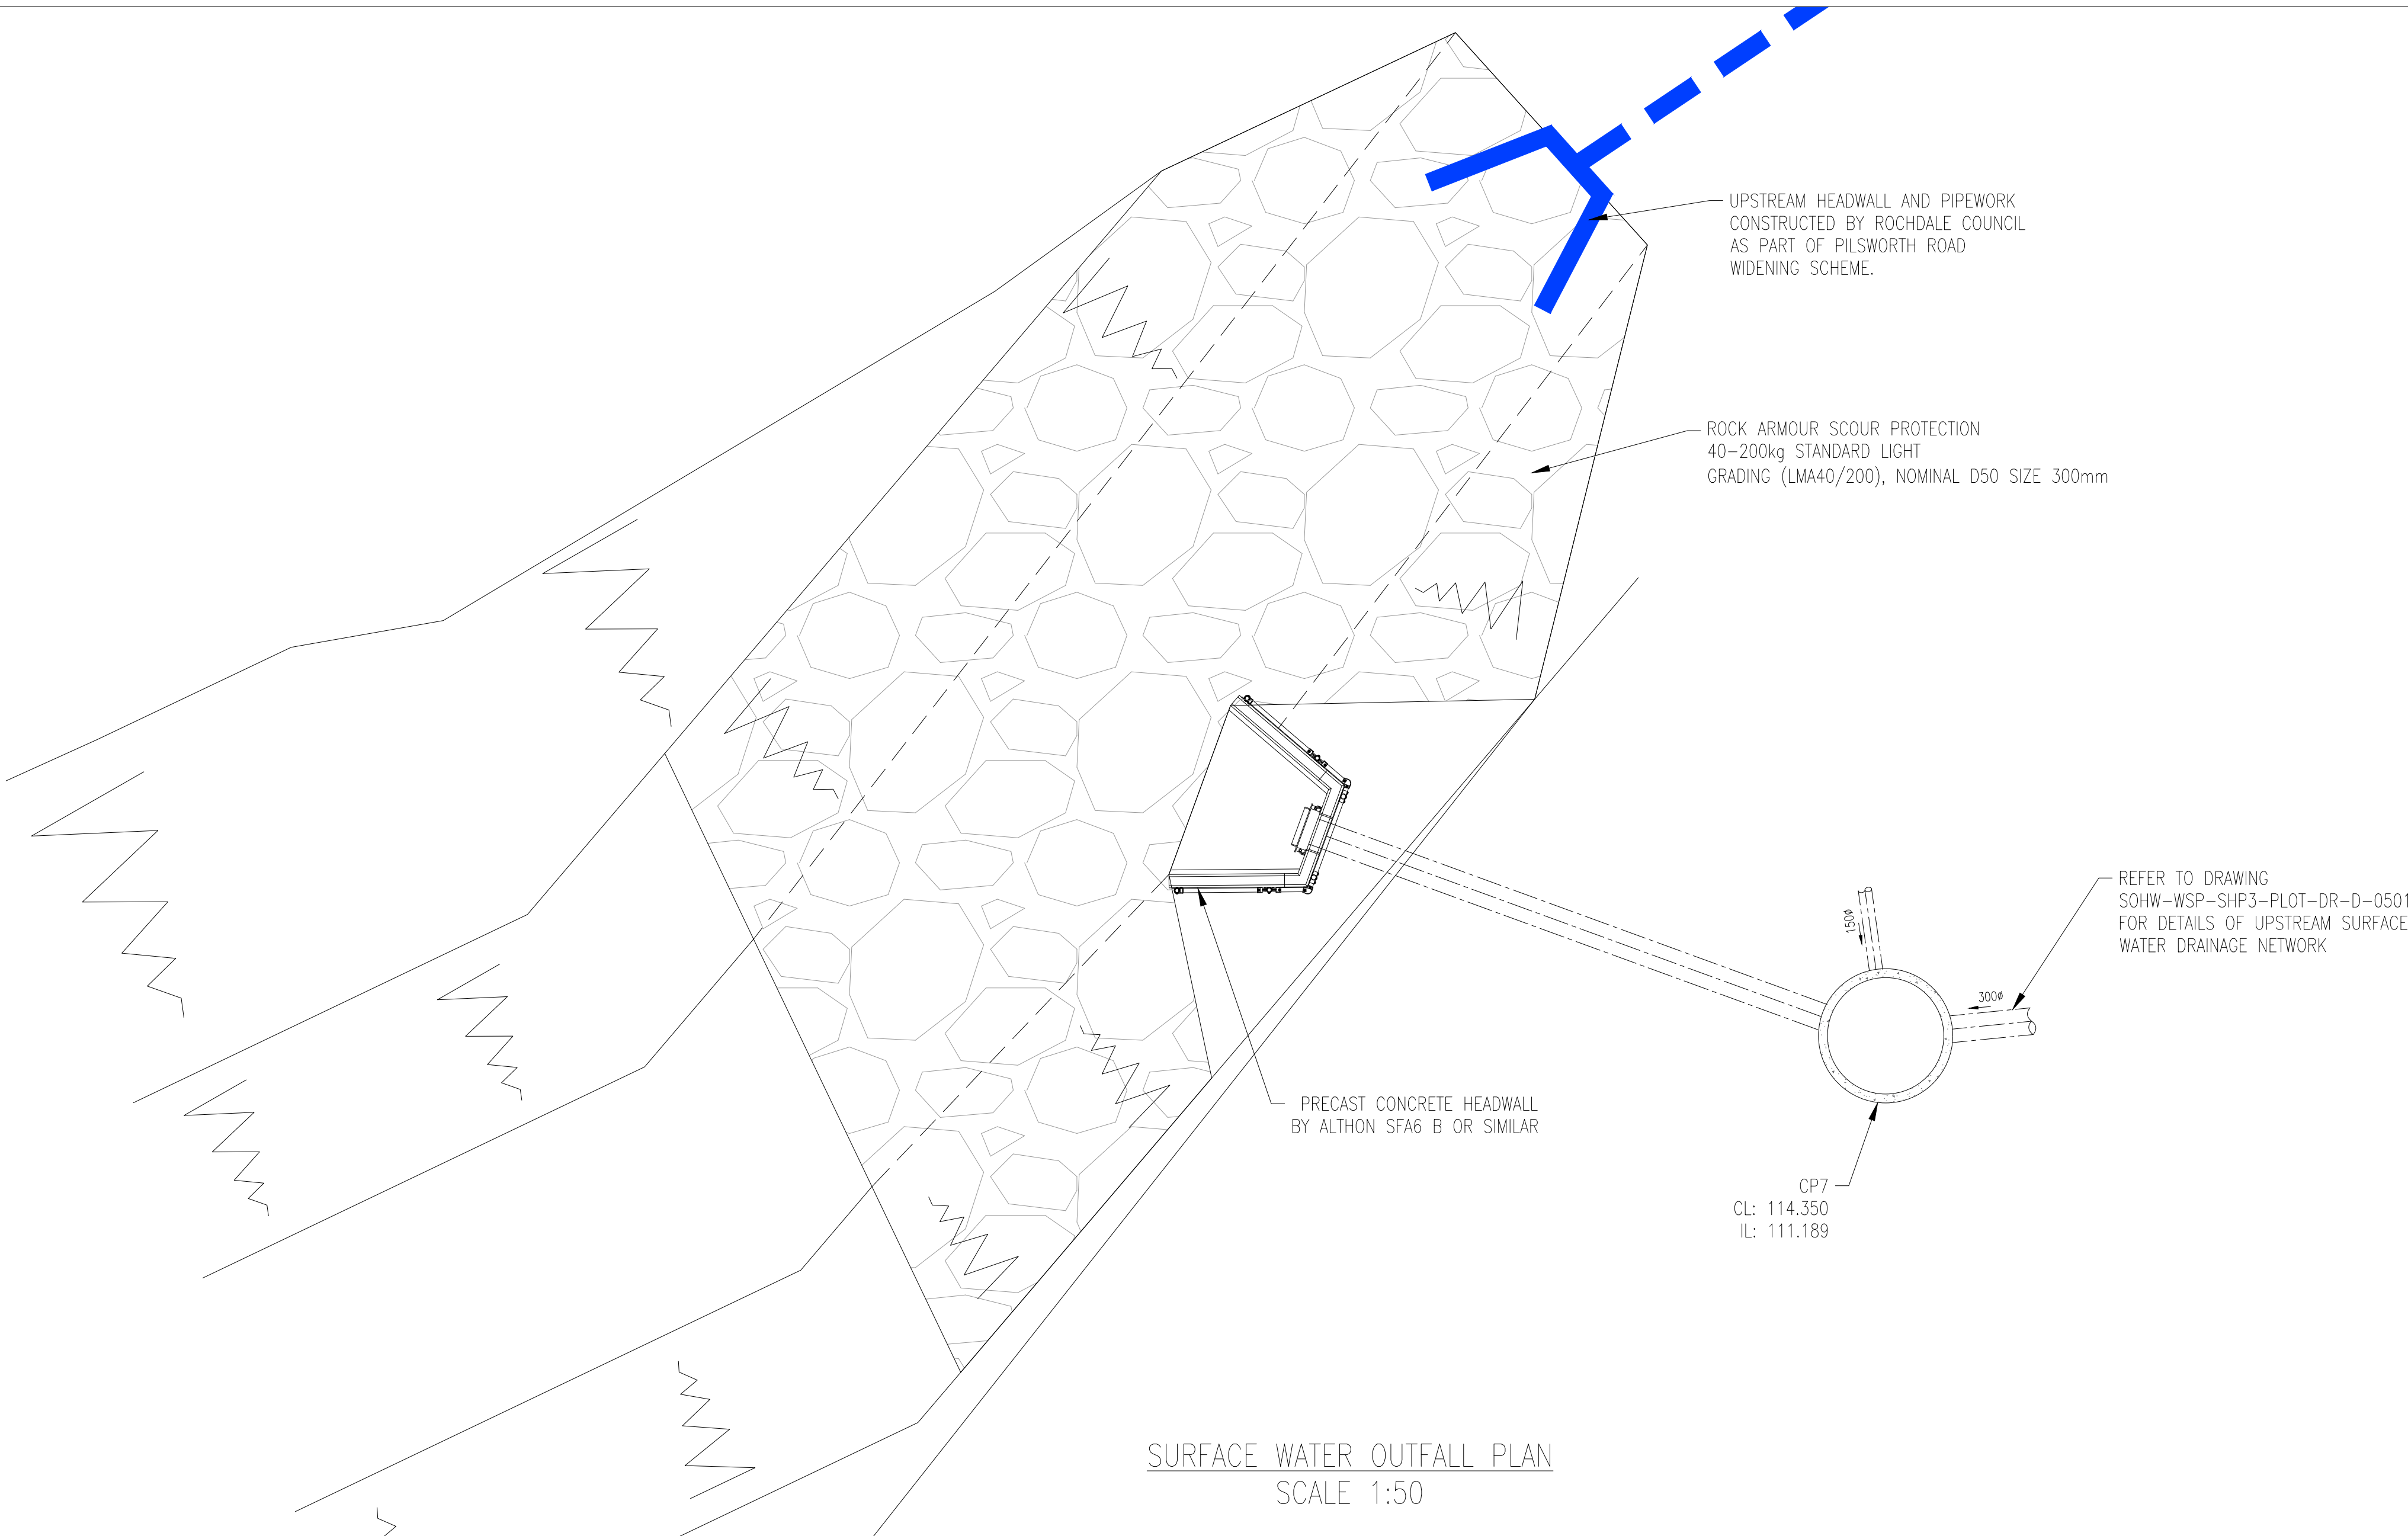

SURFACE WATER OUTFALL PLAN
SCALE 1:50

DO NOT SCALE

- NOTES:
- DO NOT SCALE FROM THIS DRAWING
 - THE TOPOGRAPHICAL SURVEY UPON WHICH THIS DESIGN IS BASED HAS BEEN PROVIDED BY THIRD PARTY AND SHOULD BE CHECKED ON SITE FOR ACCURACY.
 - ALL WORKS ARE TO BE CONSTRUCTED IN ACCORDANCE WITH THE SPECIFICATION FOR HIGHWAY WORKS AND RELEVANT LOCAL / HIGHWAY AUTHORITY GUIDANCE.
 - ANY DISCREPANCIES SHOULD BE REPORTED TO THE ARCHITECT AND/OR ENGINEER IMMEDIATELY SO THAT CLARIFICATION CAN BE SOUGHT PRIOR TO THE COMMENCEMENT OF WORK.
 - UNDERGROUND SERVICES MAY BE PRESENT. CONTRACTOR TO CONFIRM THE PRECISE LINE AND DEPTH OF ANY UNDERGROUND SERVICES PRIOR TO ANY EXCAVATION WORK.
 - THIS DRAWING SHOULD BE READ IN CONJUNCTION WITH ALL OTHER RELEVANT ARCHITECTURAL AND ENGINEERING DETAILS, DRAWINGS AND SPECIFICATIONS.

UNTIL TECHNICAL APPROVAL HAS BEEN OBTAINED FROM THE RELEVANT LOCAL AUTHORITIES OR STATUTORY BODIES, IT SHOULD BE UNDERSTOOD THAT ALL DRAWINGS ARE ISSUED AS PRELIMINARY AND NOT FOR CONSTRUCTION. SHOULD THE CONTRACTOR AND / OR EMPLOYER COMMENCE WORK PRIOR TO APPROVAL BEING GIVEN, IT IS ENTIRELY AT THEIR OWN RISK

P01	29/11/2024	JEM	FIRST ISSUE	DW	DW
REV	DATE	BY	DESCRIPTION	CHK	APP

DRAWING STATUS:	S3 - FOR REVIEW
-----------------	-----------------



8 First Street, Manchester, M15 4GU, UK
T+ 44 (0) 161 200 5000
wsp.com

CLIENT:	RUSSELLS SOUTH HEYWOOD COMMERCIAL LTD
---------	---------------------------------------

ARCHITECT:	AEW ARCHITECTS
------------	----------------

SITE/PROJECT:	SOUTH HEYWOOD PLOT 3
---------------	-------------------------

TITLE:	SURFACE WATER OUTFALL 2 DETAIL
--------	-----------------------------------

SCALE @ A1:	AS SHOWN	CHECKED:	DW	APPROVED:	DW
-------------	----------	----------	----	-----------	----

PROJECT NO:	70089657	DESIGNED:	JEM	DRAWN:	JEM	DATE:	November 24
-------------	----------	-----------	-----	--------	-----	-------	-------------

DRAWING No:	SOHW-WSP-SHP3-PLOT-DR-D-0510	REV:	P01
-------------	------------------------------	------	-----

© WSP UK Ltd