



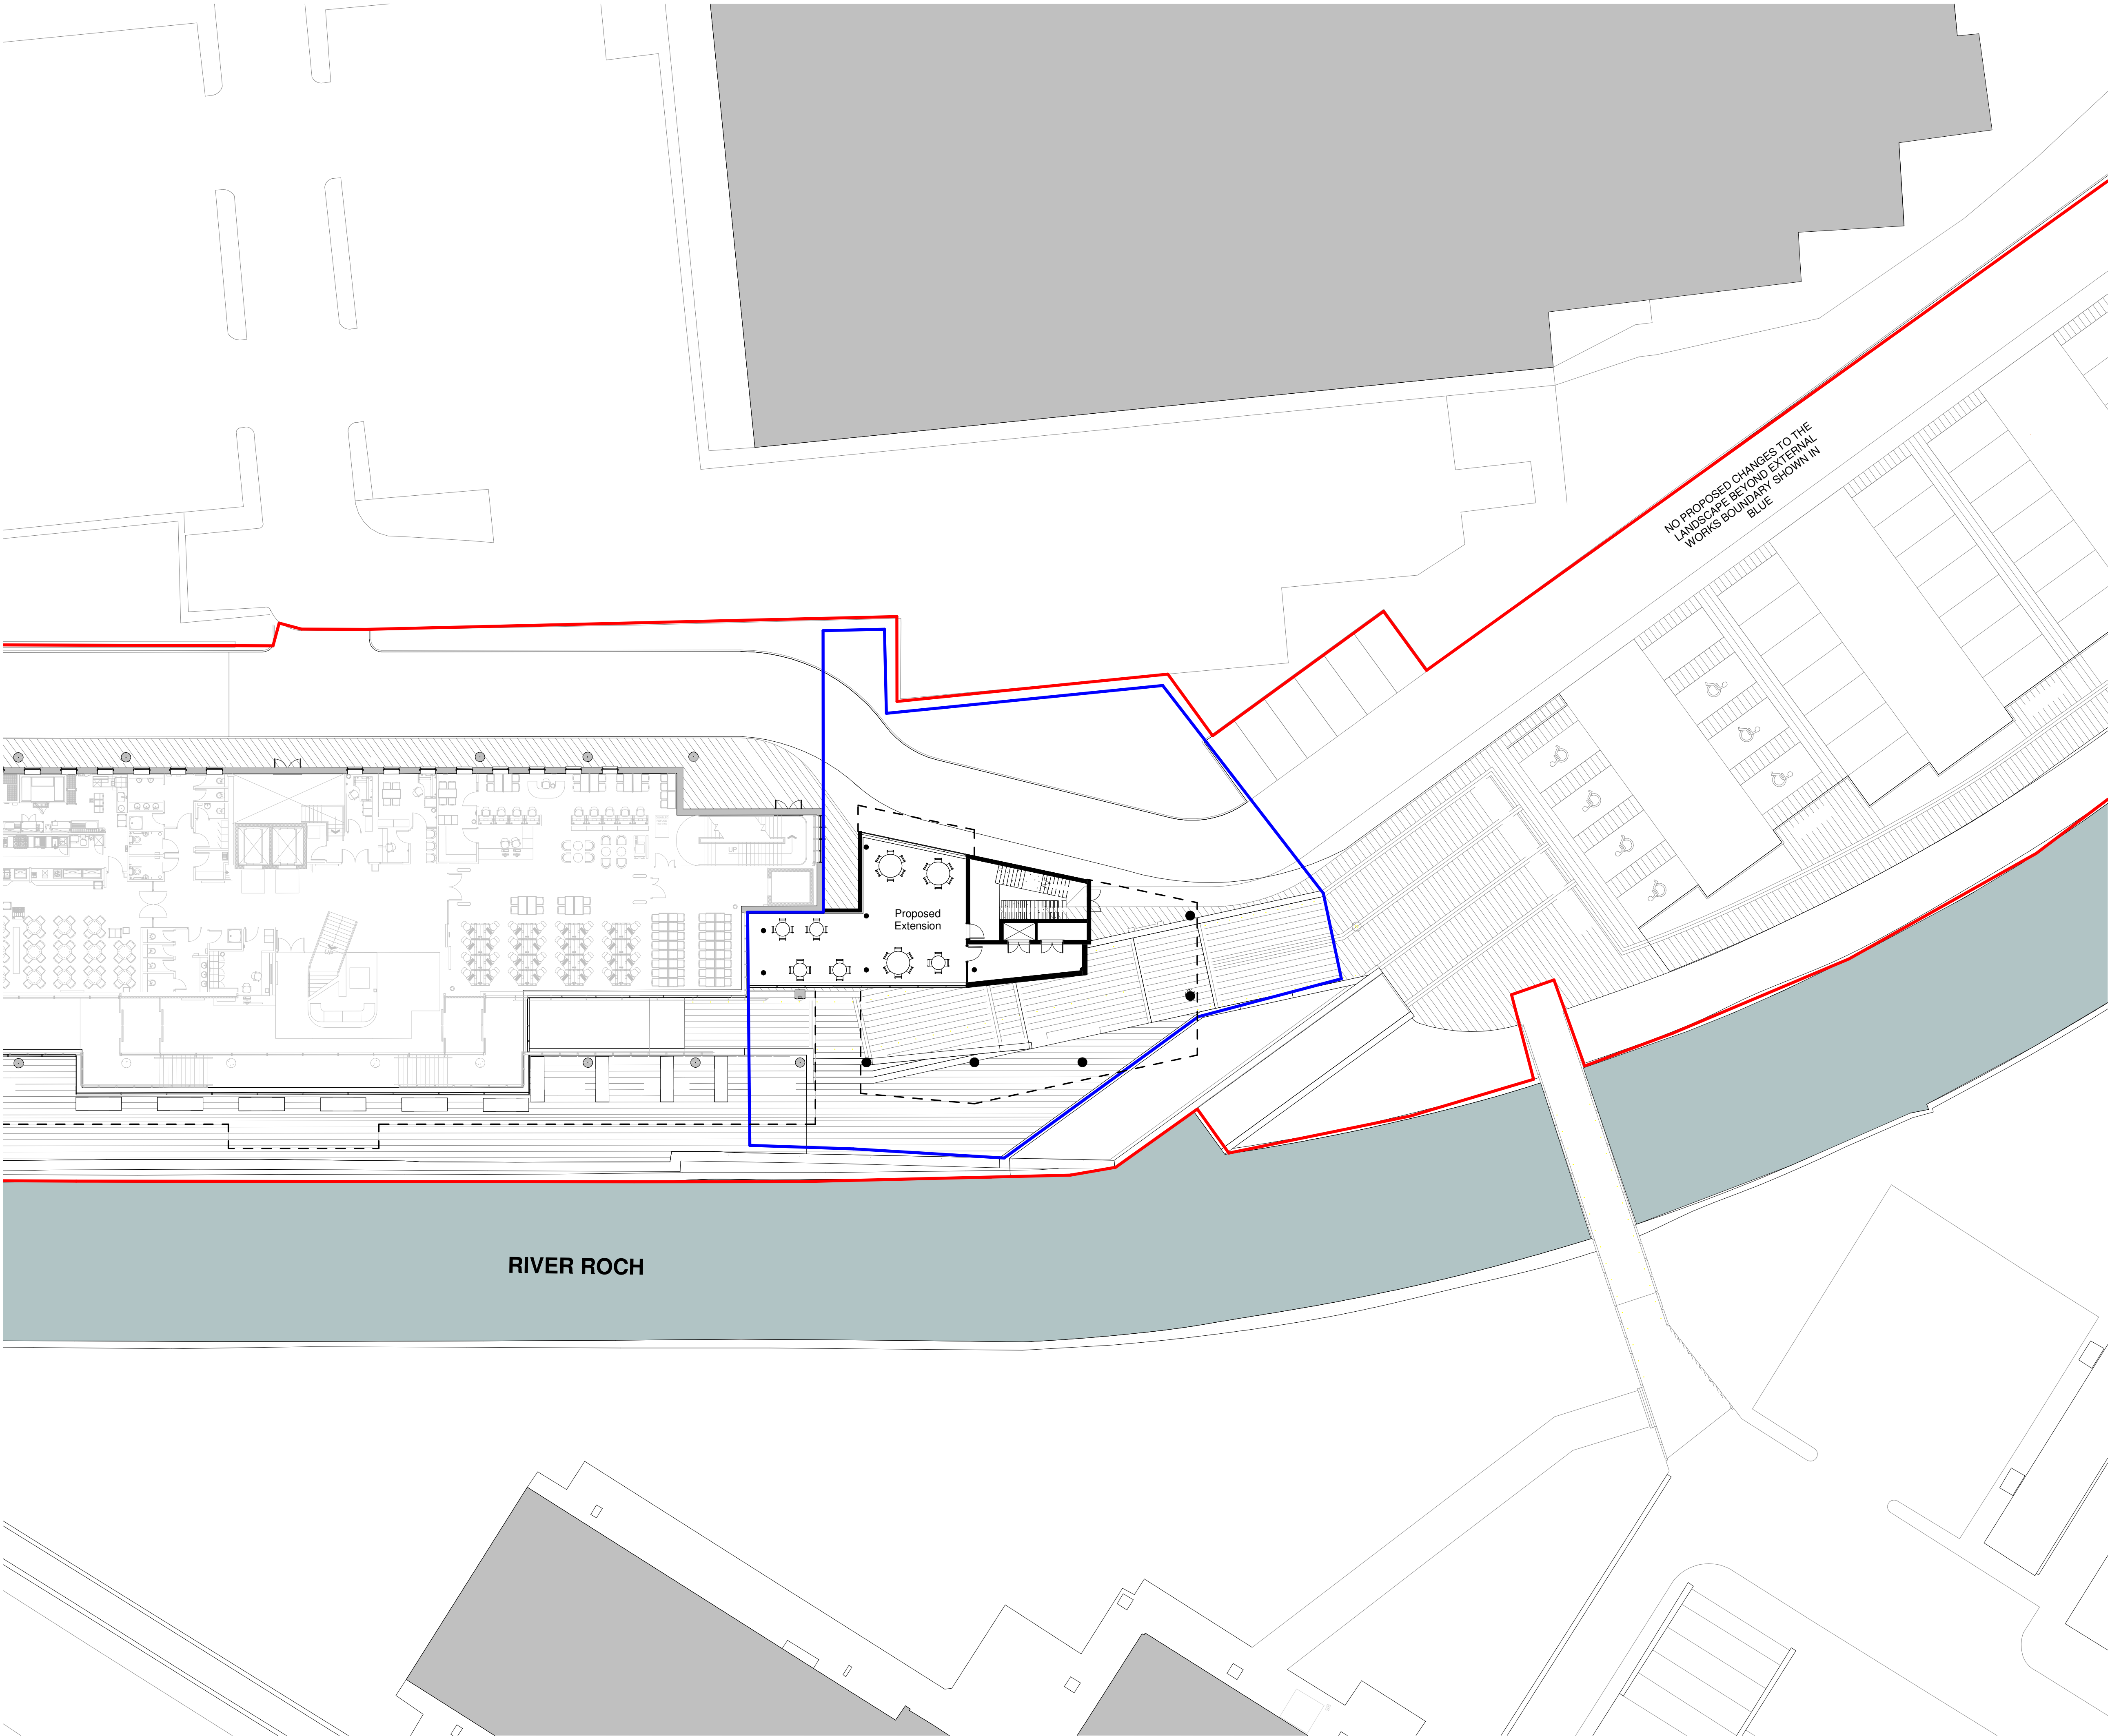


NOTE:
1. ANY DISCREPANCIES TO BE REPORTED IMMEDIATELY TO THE ARCHITECT.
2. ALL DIMENSIONS TO BE SITE CHECKED & VERIFIED BY THE CONTRACTOR PRIOR TO THE MANUFACTURE OR ORDER OF ANY MATERIALS OR GOODS.

KEY:
— PROPOSAL BOUNDARY
— EXTERNAL WORKS BOUNDARY

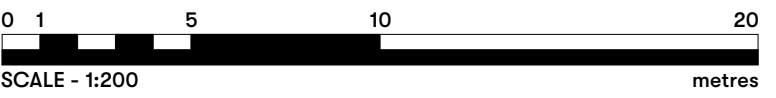

P2	Planning Permission Submission	02.11.22
P1	Issued for comment	28.10.22
Rev	Description	Date
PLANNING		
Rochdale Sixth Form College College Road, Rochdale, OL12 6HY		
Proposed Landscape Plan		
DRAWING NUMBER 3940-A-1003P		
DATE 10/24/22	REVISION P2	STATUS
SCALE As indicated	PURPOSE OF ISSUE	
ABW architects Ltd. architecture.building.workshop		A1 ©

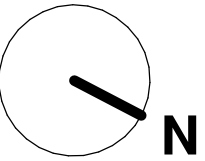

02110202 15:22:54