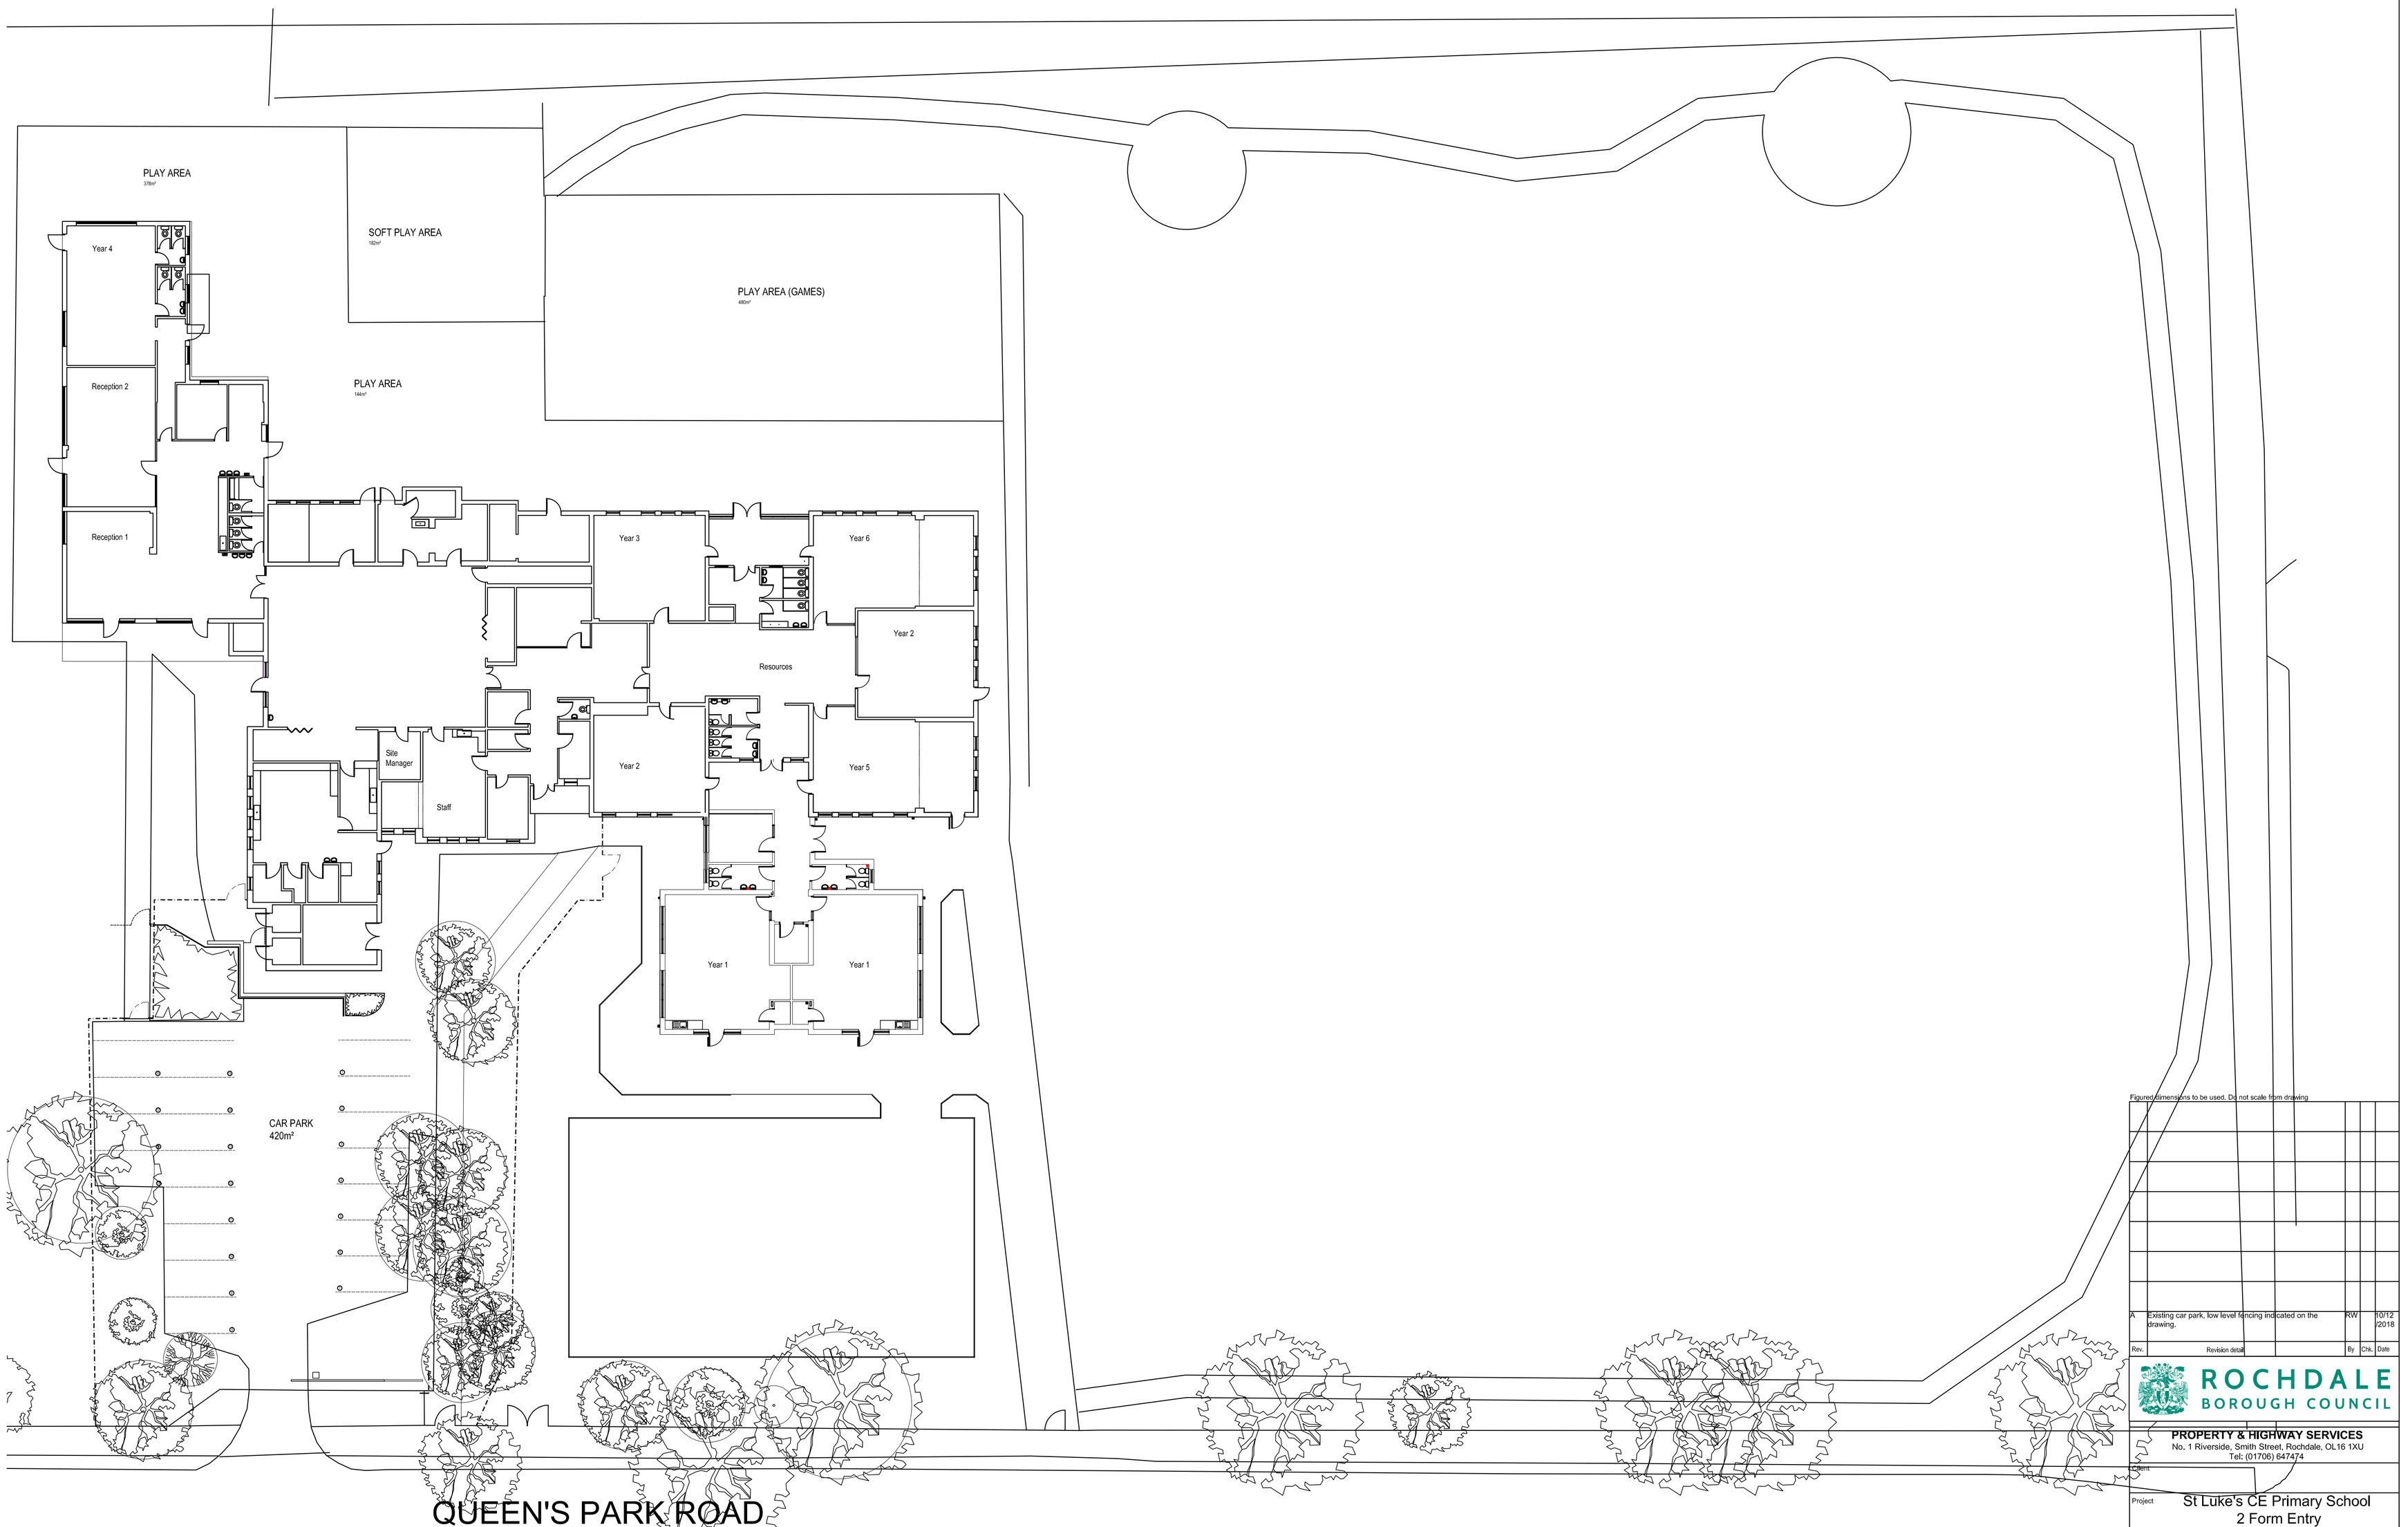

Figured dimensions to be used. Do not scale from drawing

Rev.	Revision detail	By	Chk.	Date
A.	Existing car park, low level fencing indicated on the drawing.	RW		10/12/2018

ROCHDALE BOROUGH COUNCIL

PROPERTY & HIGHWAY SERVICES
No. 1 Riverside, Smith Street, Rochdale, OL16 1XU
Tel: (01706) 647474

Client

Project: St Luke's CE Primary School
2 Form Entry

Title: PLANNING
EXISTING PLAN
SITE LAYOUT

Drawn by	Date	Purpose of issue	Scale
RW	07/08/18	Planning	1:200 @ A1
Checked by	Date	Project No.	2003604
Approved by	Date	Drawing No.	P-01 Rev. A