


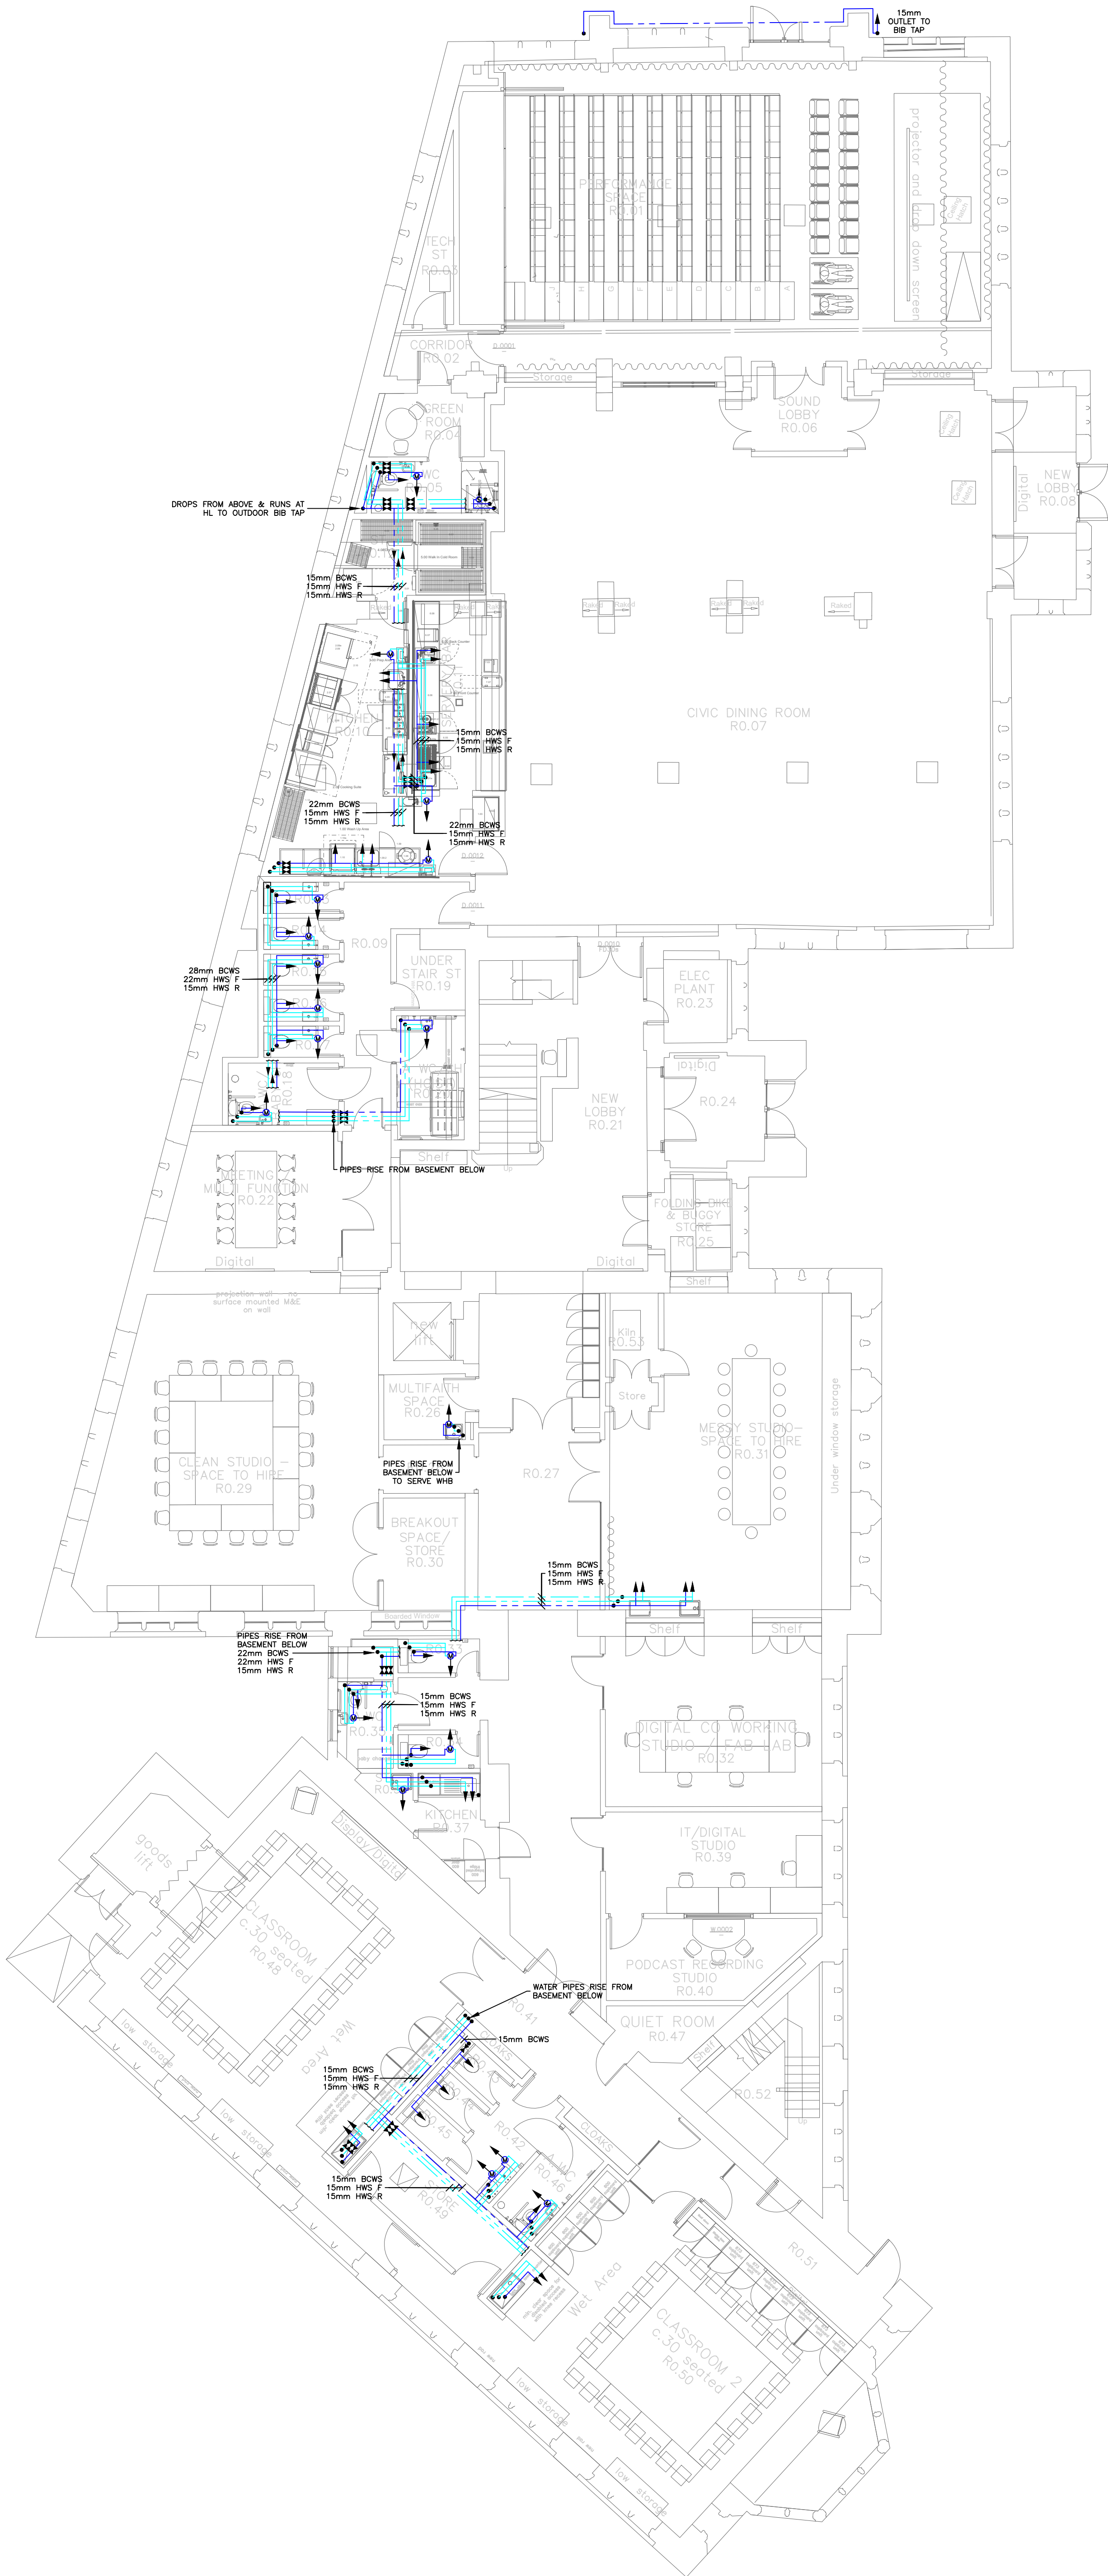

ALL DIMENSIONS ARE IN MILLIMETRES UNLESS OTHERWISE INDICATED.
DO NOT SCALE FROM THIS DRAWING. IF IN DOUBT ASK.
THIS DRAWING SHALL BE READ IN CONJUNCTION WITH THE PROJECT SPECIFICATION AND ALL OTHER PROJECT DOCUMENTATION.

LEGEND

- MCWS PIPES AT LOW LEVEL
- MCWS PIPES AT HIGH LEVEL
- HWS PIPES AT LOW LEVEL
- HWS PIPES AT HIGH LEVEL
- MAINS COLD WATER
- PIPE RISER (INDICATED ON DRAWING WHETHER TO BELOW OR ABOVE)
- ISOLATION VALVE
- DIRECTION OF FLOW
- COLD WATER OUTLET
- HOT WATER OUTLET
- BASIN OUTLET
- SHOWER OUTLET
- HL HIGH LEVEL
- LL LOW LEVEL

T2	09/11/23	TENDER ISSUE
T1	29.09.23	TENDER ISSUE
P1	17.08.23	STAGE 3 ISSUE

Revision	Date	Description
----------	------	-------------

Client & Site
YOUR TRUST
TOUCHSTONES
ROCHDALE

Title
WATER SERVICES

GROUND FLOOR



Steven A. Hunt & Associates

Hangar 9, De Havilland Drive, Liverpool L24 8RN

T 0151 427 8009

W www.stevenhunt.com E info@stevenhunt.com

Scale: 1:100	Size: A1	Drawn: EB	Chkd: SH
--------------	----------	-----------	----------

Drawing No. ISO19650 Compliant

Project	Origin	Zone	Level	File Type	Role	Number	Suitability	Rev:
---------	--------	------	-------	-----------	------	--------	-------------	------

4025 SHA · XX 00 DR · M 2000 S2 · T2

TENDER

4025 SHA · XX 00 DR · M 2000 S2 · T2
Rev: 1.0
Date: 09/11/23
Drawn: EB
Chkd: SH
Title: WATER SERVICES
Client: YOUR TRUST TOUCHSTONES ROCHDALE
Scale: 1:100
Size: A1
Drawing No. ISO19650 Compliant