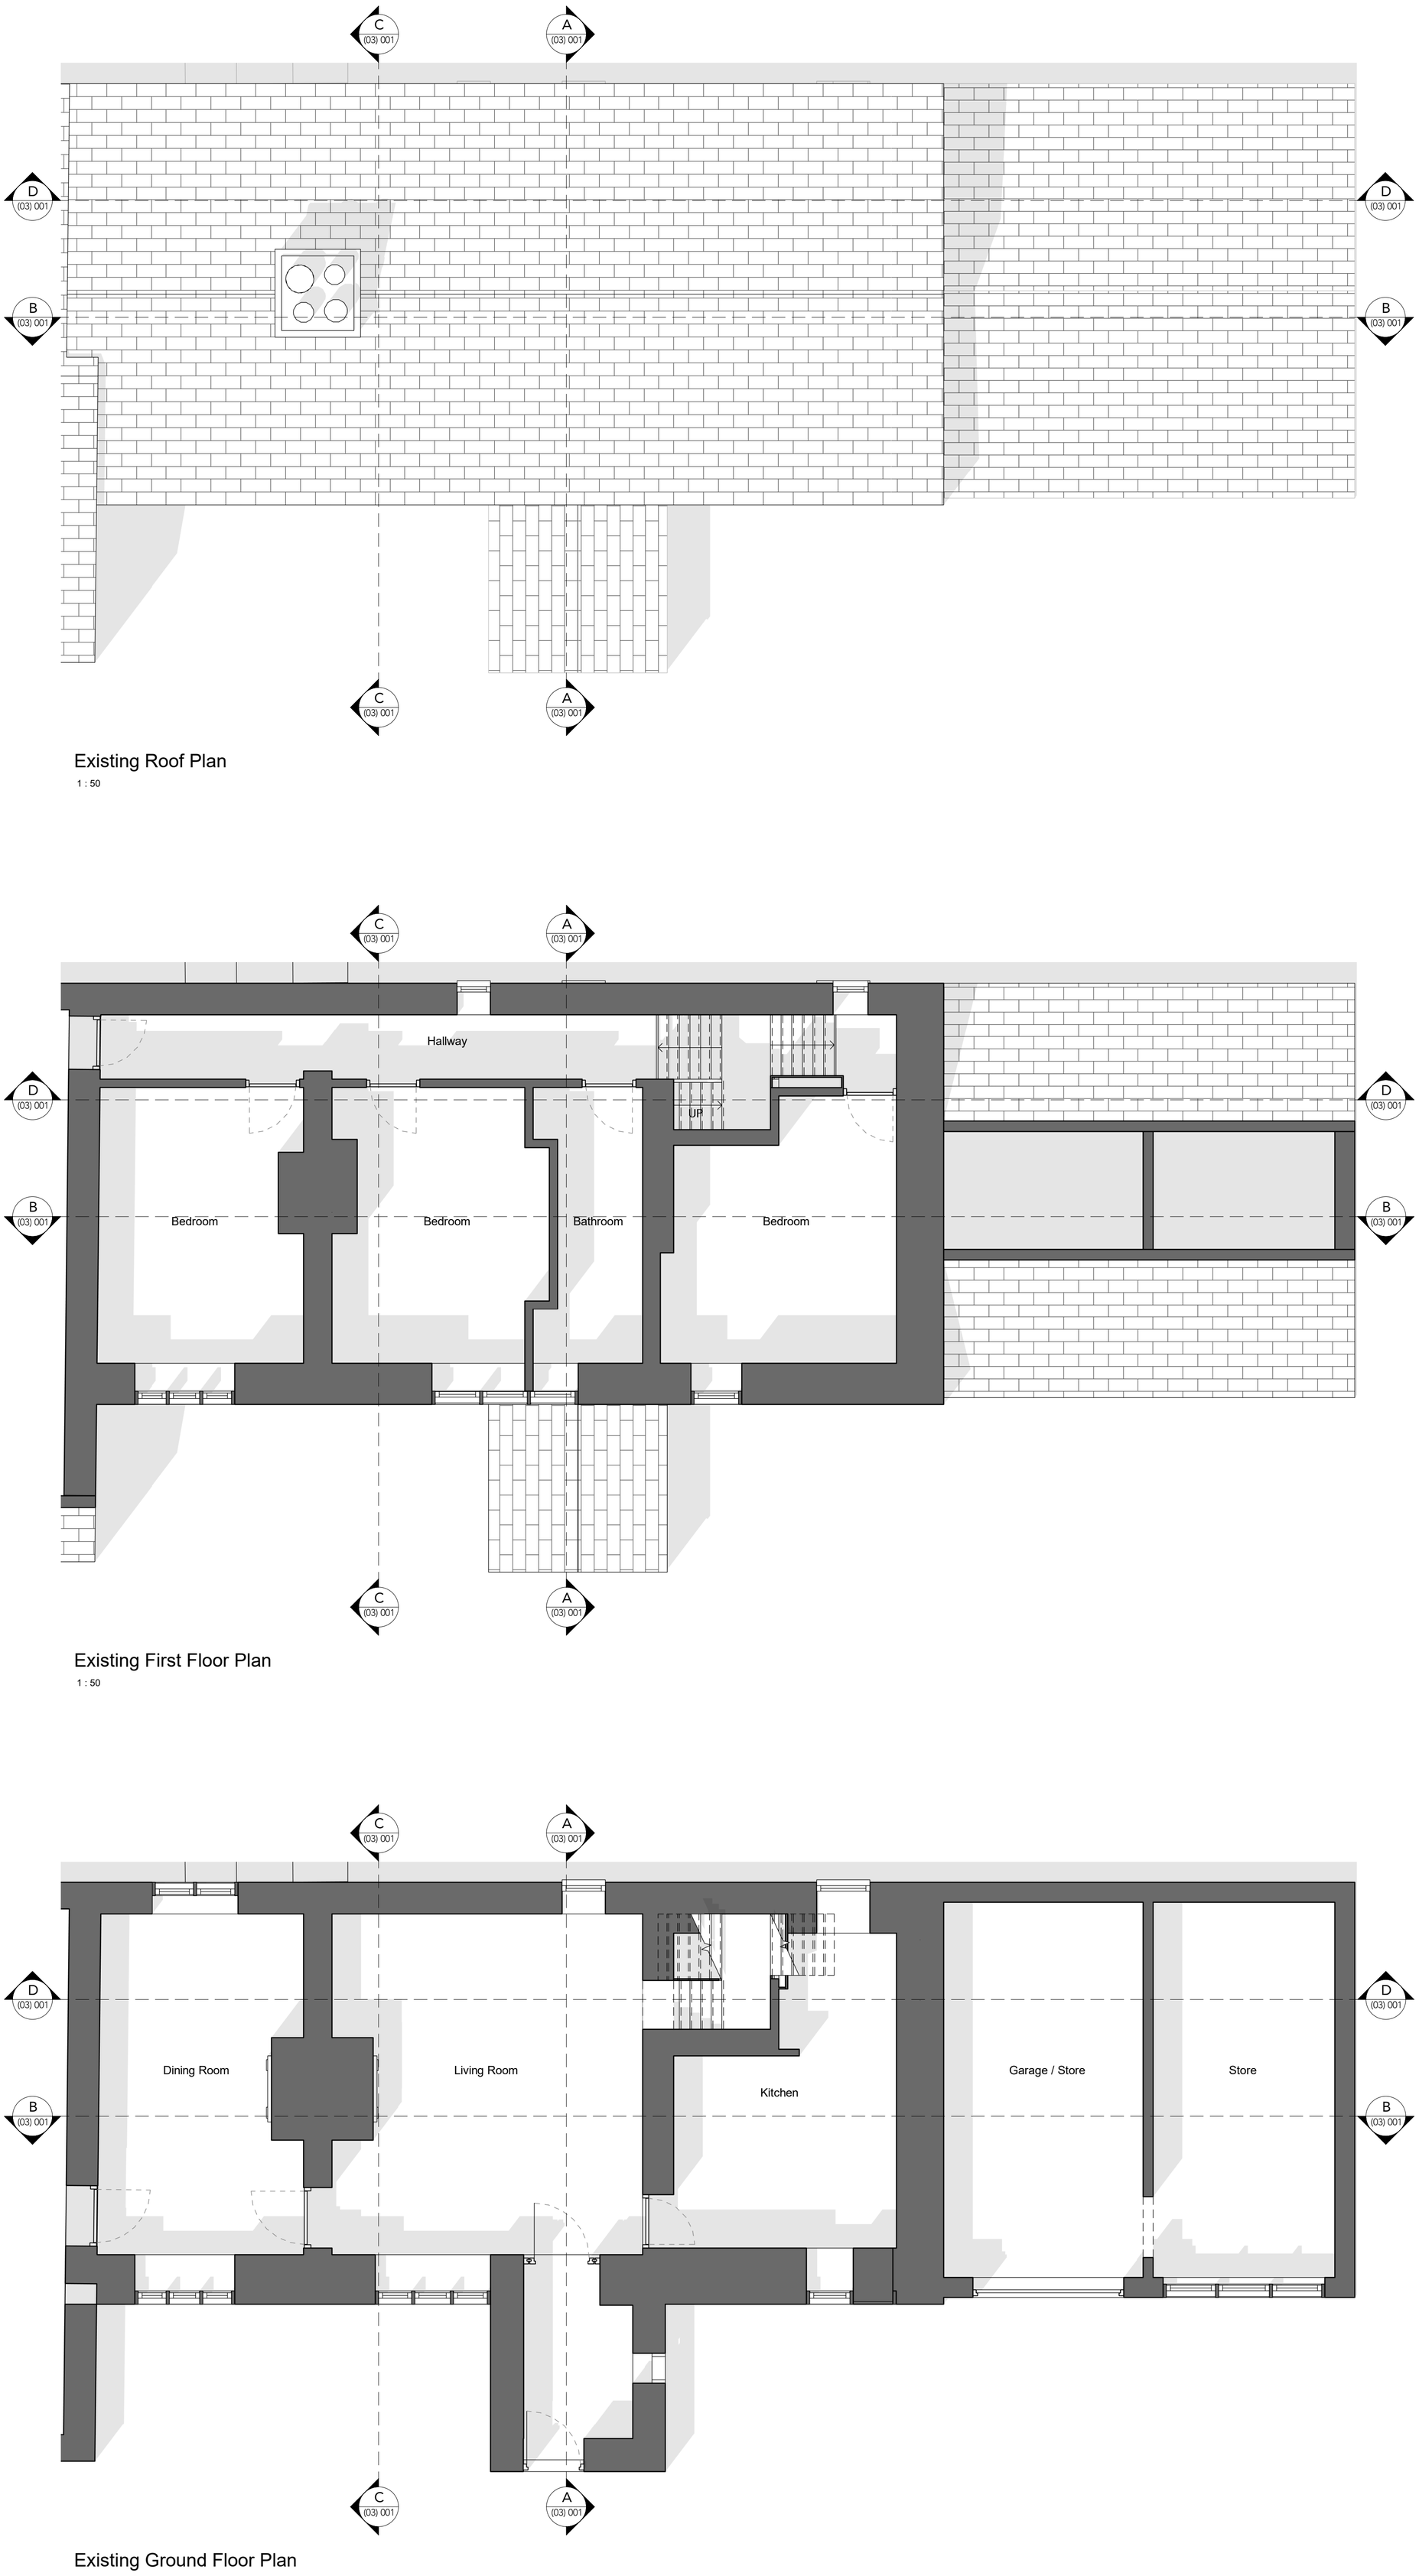


Existing Roof Plan

1 : 50

Existing First Floor Plan

1 : 50

Existing Ground Floor Plan

1 : 50

Note:
Do note scale from this drawing.
Dimensions are to be checked on site.
If in doubt please ask

Rev	Date	Intls	Details
A	17/04/19		Issued for LBC
-	12/03/19		Issued for review

© The moral rights of the author are hereby asserted.
This drawing and design is the sole property of Buttress Ltd and must not be reproduced without permission.
Buttress Ltd is Registered in England and Wales: 5363573

N

Buttress

41 Bengal Street
Manchester
M4 6AF

T 0161 236 3303
E contact@buttress.net
Wwww.buttress.net

Project Title	Manager's Cottage - Moorland Home
Client	Rochdale Children's Moorland Home
Location	Rochdale, OL12 9PN
Drawing ref	Existing Plans Ground Floor, First Floor and Roof Plans

Date	17/04/19	Scale	1 : 50
Checker	SA	Orig Paper Size	A1
		Status	Planning

Drawing ref	Job No	Drawing No	Revision
	8733	(01) 001	A