


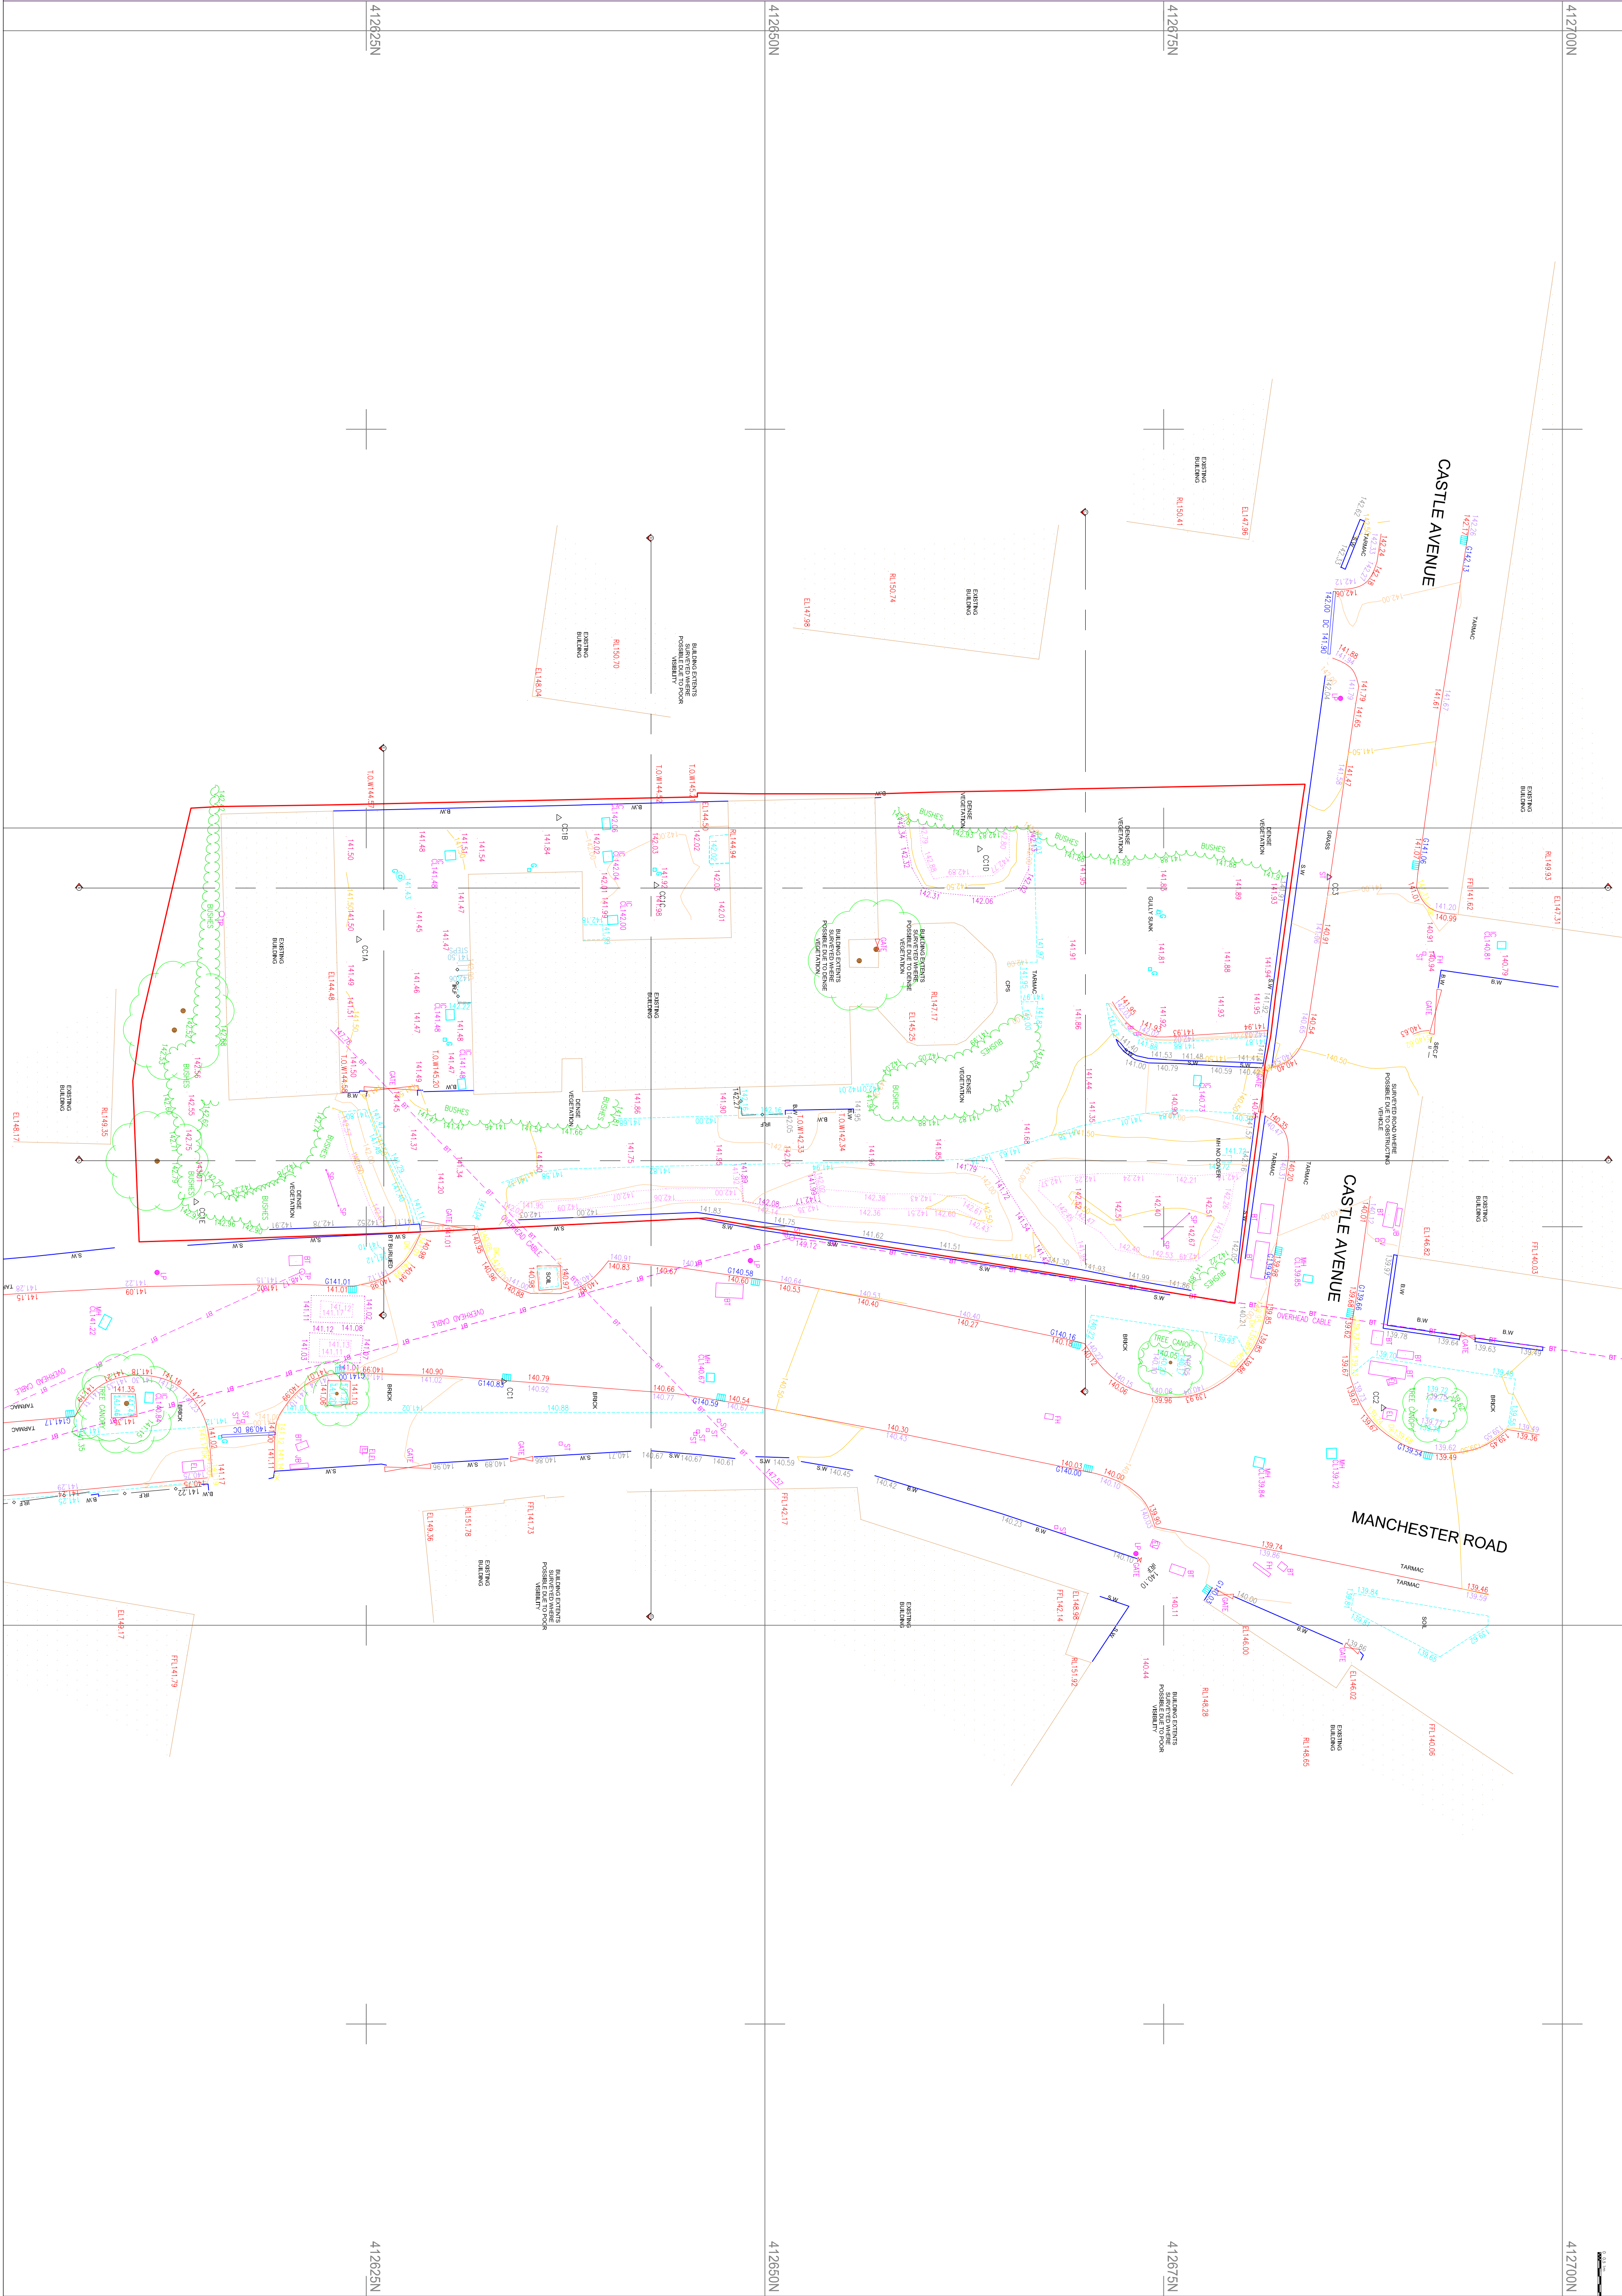


PROJECT REF
24067

DRAWING REF
230 A

SCALE
1:200 @ A1

DATE
NOV '24

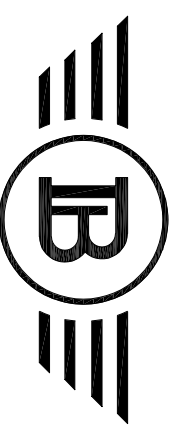


MR A CARTWRIGHT
WEST HILL HOUSE
158-170 MANCHESTER ROAD
ROCHDALE
MANCHESTER
OL11 4JQ

PROJECT
DEVELOPMENT OF LAND
& ASSOCIATED LANDSCAPING

DRAWING TITLE
TOPOGRAPHICAL SURVEY
PLANNING

A ADDRESS AMENDED
ISSUED FOR PLANNING APPROVAL

19.04.25
27.02.25

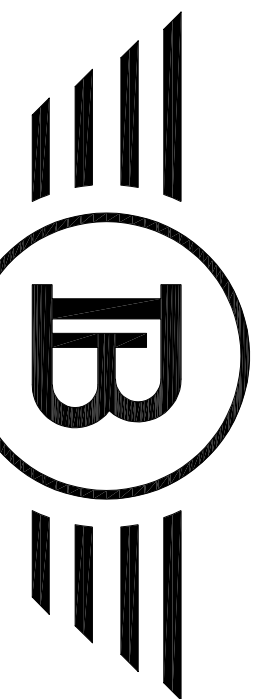

BLUECHIP ARCHITECTURE

07999 294 675
DESIGN@BLUECHIP-ARCHITECTURE.CO.UK
WWW.BLUECHIP-ARCHITECTURE.CO.UK
18 BOTANY ROAD | WORKLEY | MANCHESTER | M20 8LS
COPYRIGHT PROTECTED & ISSUED UNDER LICENCE TO THE CLIENT NAMED ABOVE. ALL INFORMATION CONTAINED HEREIN IS NON-TRANSFERABLE WITHOUT APPROVAL FROM BLUECHIP ARCHITECTURE (25) 91 110