MR & MRS
PACTINGTON
47 BURY OLD ROAD
HEYWOOD
OL10 3JO

CONT. No 202000999

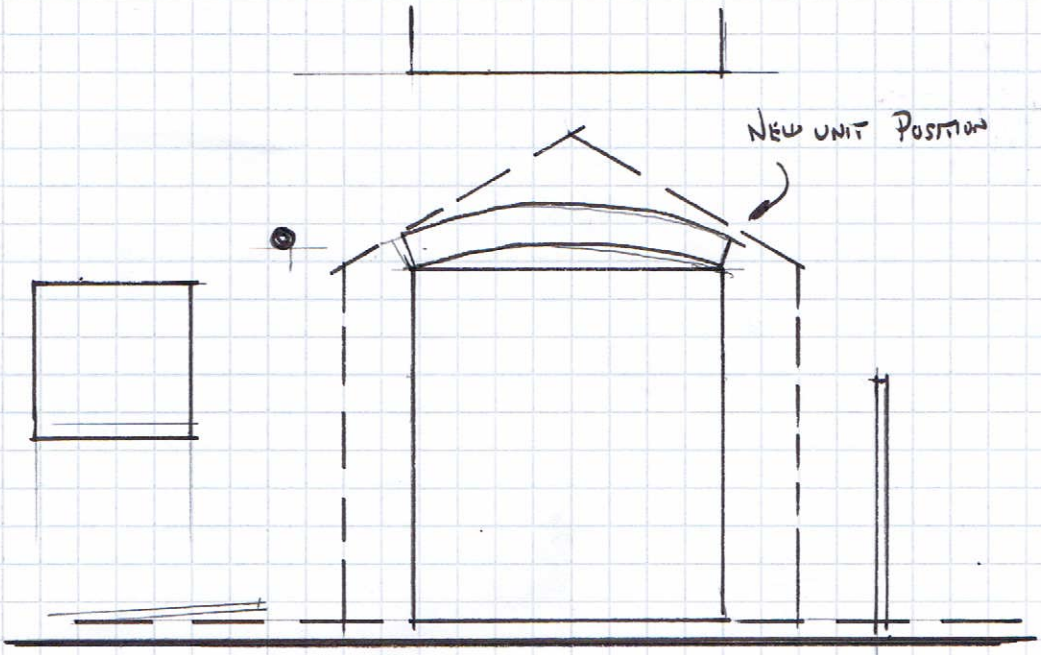

ACCESS TO THE REAR OF THE PROPERTY CAN ONLY BE UP FRONT STEPS WHICH LEAD UP THE SIDE FROM THE ROAD THERE IS NO OFF ROAD PARKING AT THE PROPERTY

NEW UNIT DOOR POCKET BUILT LEVEL TO MATCH UPSIDE OF EXIST. DOOR CILL/COURSE LEVEL ON REAR WALL OF PROPERTY
595 MM HIGH DWARF WALL TO BE MEASURED UP FROM DOOR POCKET BUILT LEVEL WITH INSULATION WITHIN CAVITY & LOW LEVEL CAVITY TRAY A PLASTER FINISH INTERNALLY IS REQ WITH WHITE INT. W/BOARD.

NEW UNIT FINISHED CONCRETE FLOOR LEVEL TO MATCH EXISTING PROPERTY FLOOR LEVEL WITH INSULATION BELOW NEW BASE SLAB

ELECTRICS :- ALL ELECTRICS B/ CLIENT BASE TEAM TO FIT BACK BOXES SUPPLIED AT TIME OF DOING BASEWORKS

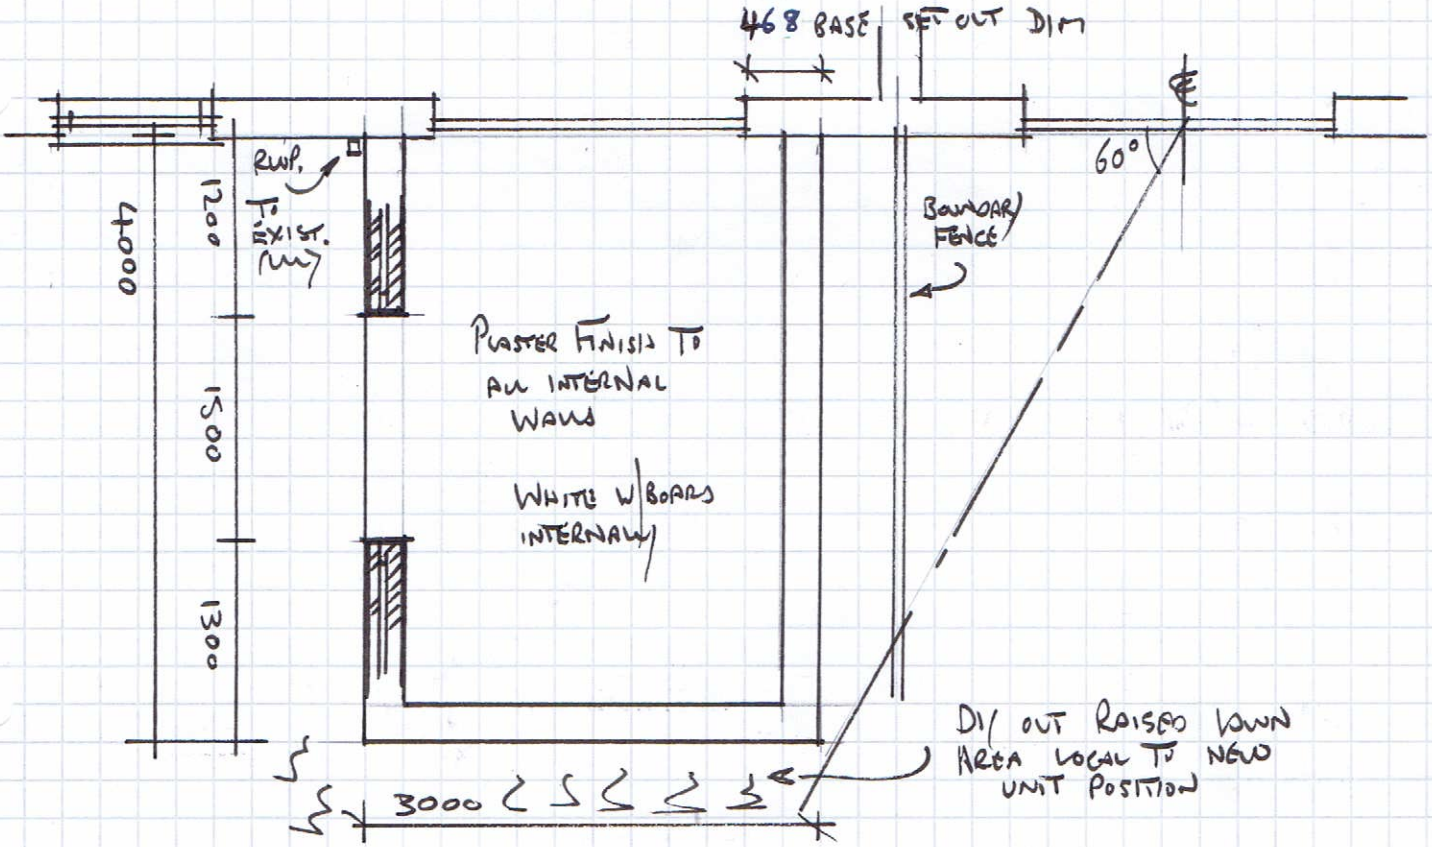

MR & MRS PARTINGTON
47 BURY OLD ROAD
HEYWOOD
OL10 3JO

CONT No. 2020 00 999

UNIT SPEC
WHITE UPVC FRAMES INSIDE & OUT
SCULPTURED PROFILE
CONTOUR GLASS TO BOUNDARY
ELEVATION (8 NO)
WHITE HANDLES TO DOORS & VENTS
ROOF GLASS TO BE CELSIUS ELITE
GLASS WITH BLUE TINT.

