


Upperbanks Section 278 works- Construction programme

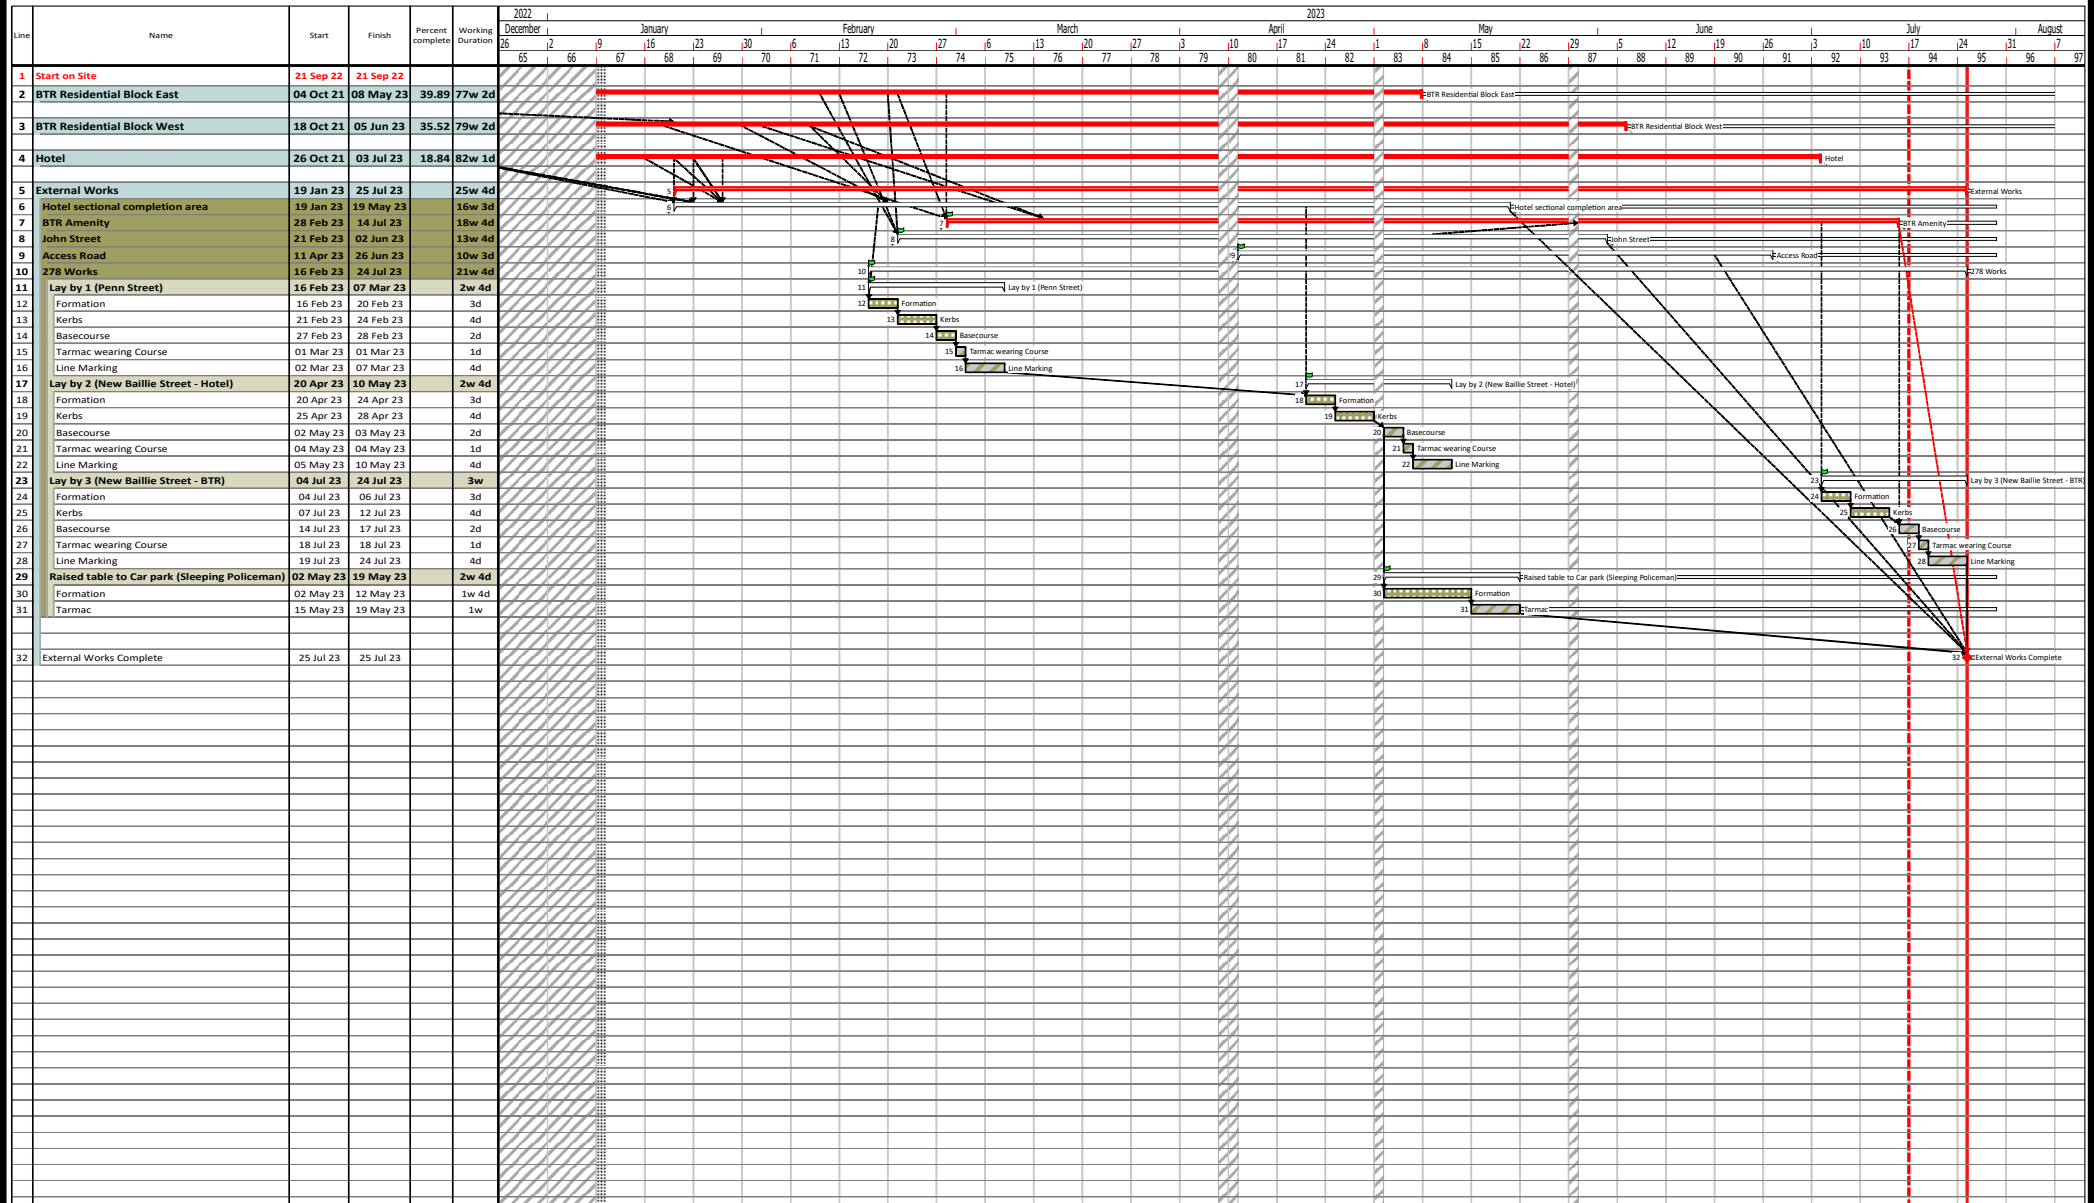

Prog. Number: PROJ-WDC-XX-XX-PR-W-0001

Issue Date: 11/05/2020

Prog. Status:

Revision: 001

Revision Date: 11/05/2020

Rev. Comment: Draft