




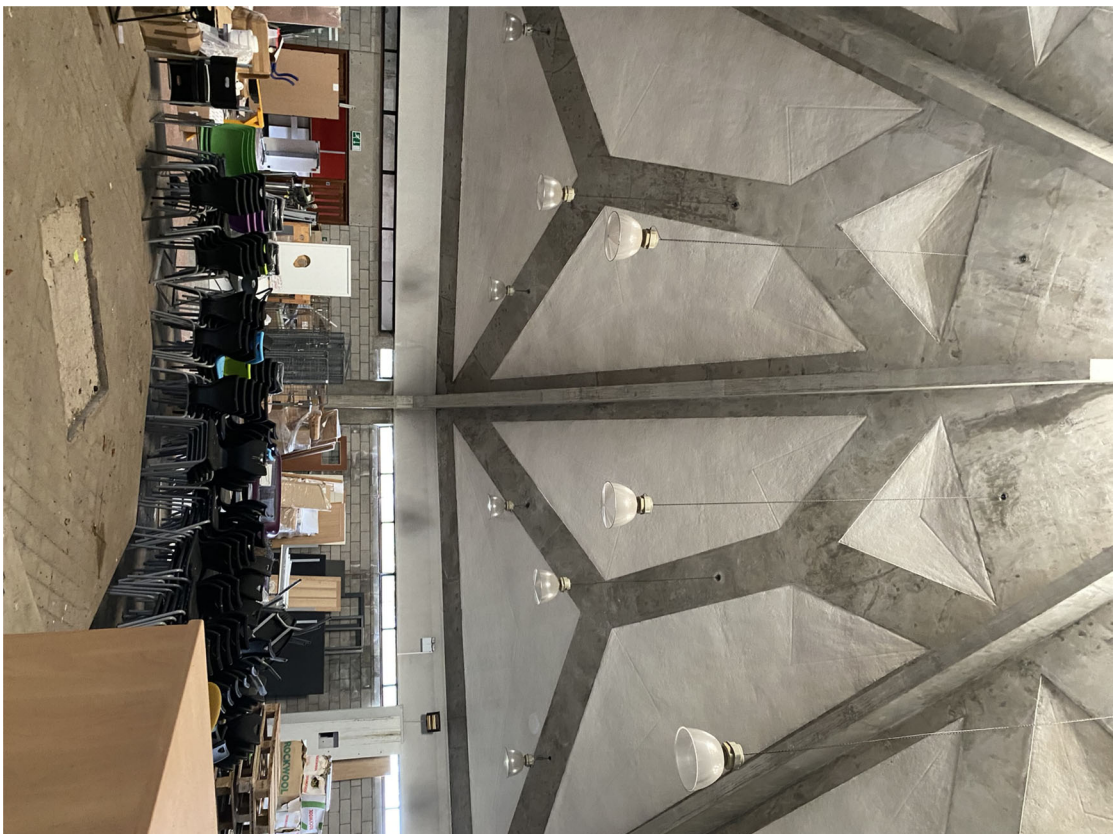

Interior Views showing asbestos soffits and high level wall panels

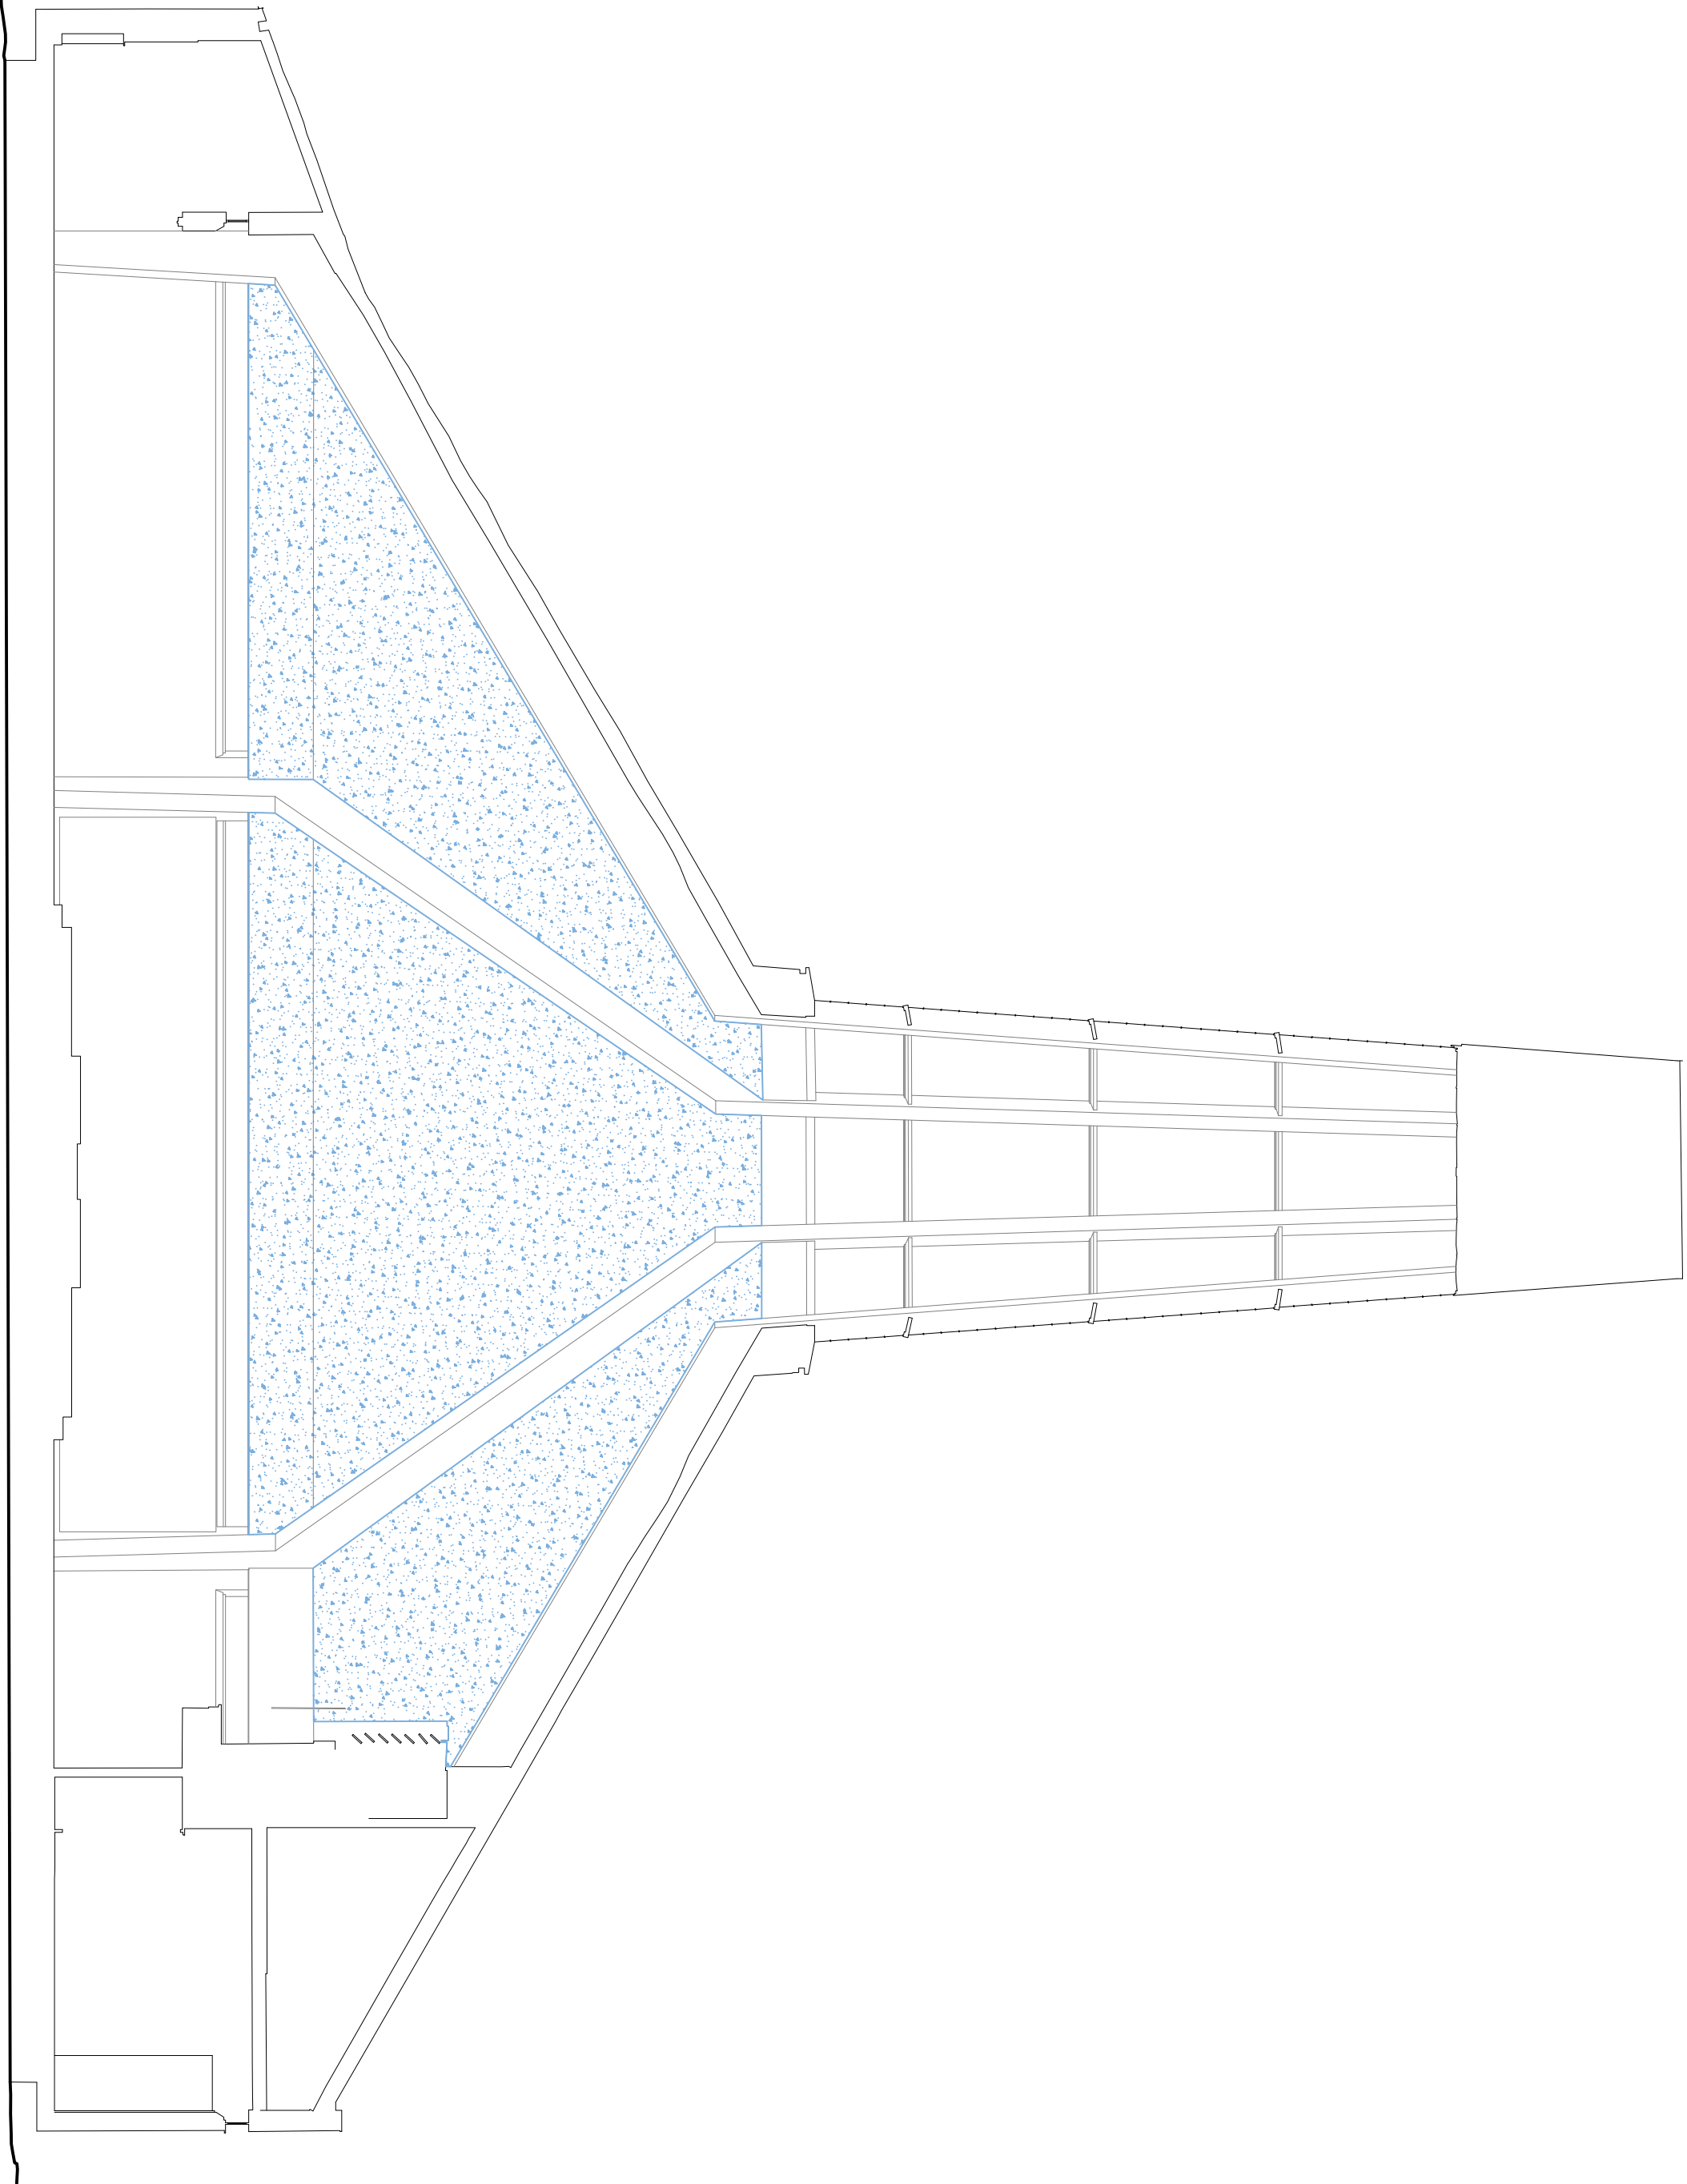

Section A

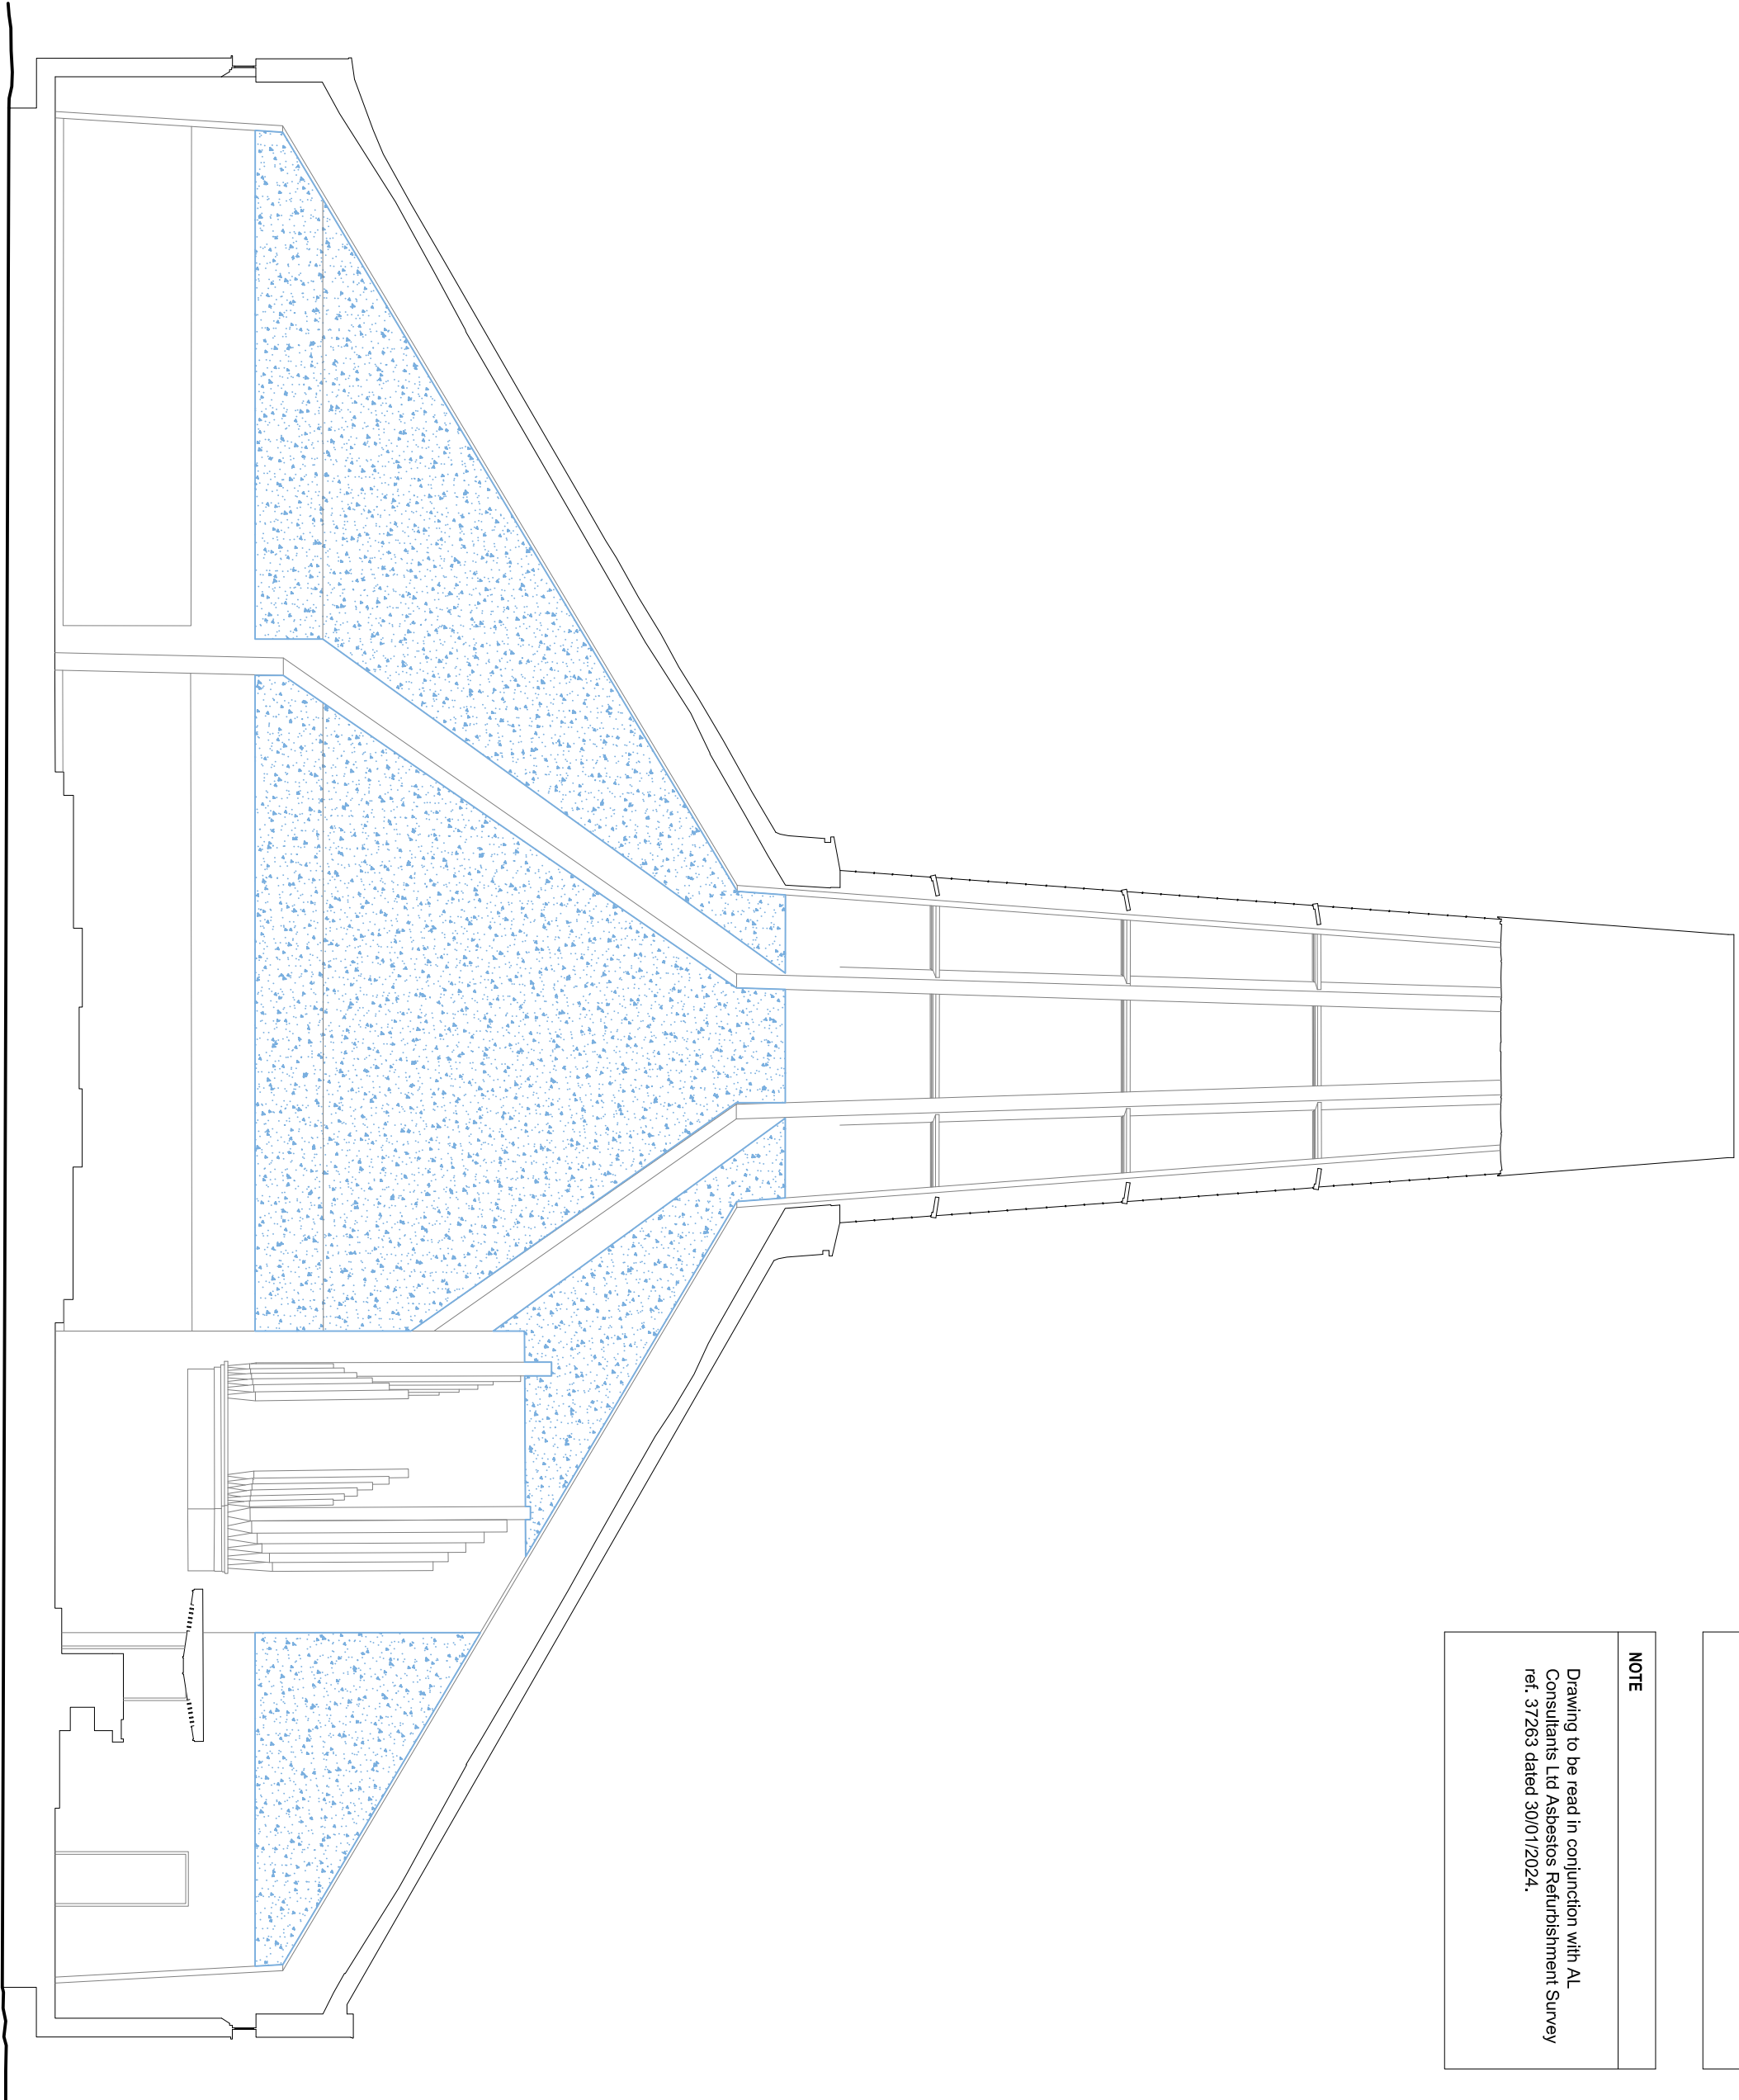

Section B

PROPOSED ENABLING WORKS LEGEND

Licensed contractor to remove asbestos from soffits and top edge of the perimeter wall. Remedial works TBA following removal & investigative works. Design & construction support for further information.

NOTE

Drawing to be used in conjunction with AL Consultants Ltd Asbestos Refurbishment Survey ref. 37263 dated 30/01/2024.


COPYRIGHT RESERVE:
Copyright reserved and be responsible for all decisions. DO NOT scale the drawing - any errors or omissions shall be reported to Seven Architecture without delay. The copyright to all designs and drawings are the property of Seven Architecture. Reproduction or use for any purpose other than that authorised by Seven Architecture is forbidden.

GENERAL NOTES:


- For the purposes of construction the drawing must not be scaled and only written or dimensioned.
- All dimensions are given in millimetres. Drawing error or omissions should be referred to the originator.
- All dimensions to be checked on site.
- All architectural drawings are to be used in conjunction with the relevant specification and standards.
- All the details and structural drawings to be used in conjunction with the relevant consultants and subcontractor drawings.

REV.	DESCRIPTION	DATE	DRAWN	CHECK
P01	PLANNING ISSUE	15.02.2024	WR	RS

DRAWING SCALE: 1:100

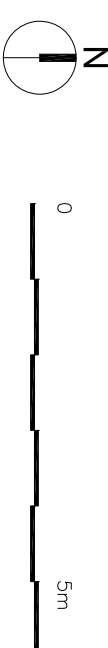

KEY PLAN (NTS):

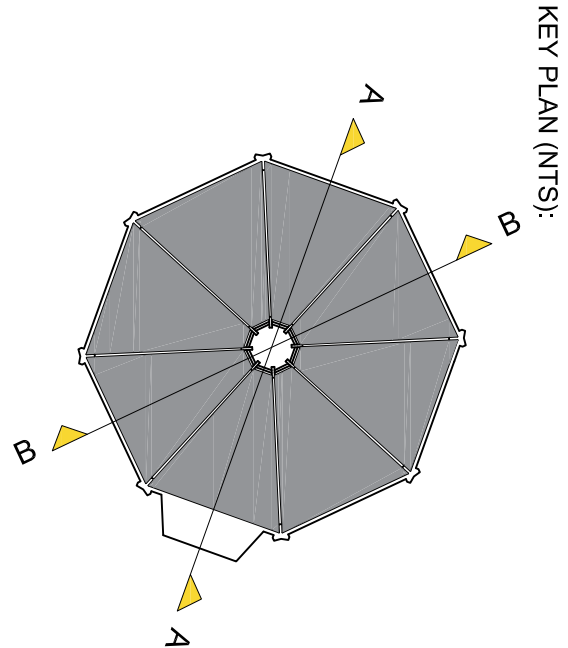

CLIENT:

Hopwood Hall College
Hopwood Hall College
& University Centre

PROJECT TITLE:	PROJECT NO:
HCO Milnrow Chapel Conversion	20765

DRAWING TITLE:
Existing Sections showing Enabling Works

DRAWING NO:

PROJECT	ORIGIN	ZONE	LEVEL	TYPE	ROLE	NO.#	REVISION
HCO	SEV	ZZ	ZZ	DR	A	00584	P01

SUBMITTAL
DESCRIPTION
(S3) Suitable for Comment
REVISION
DESCRIPTION
PLANNING