


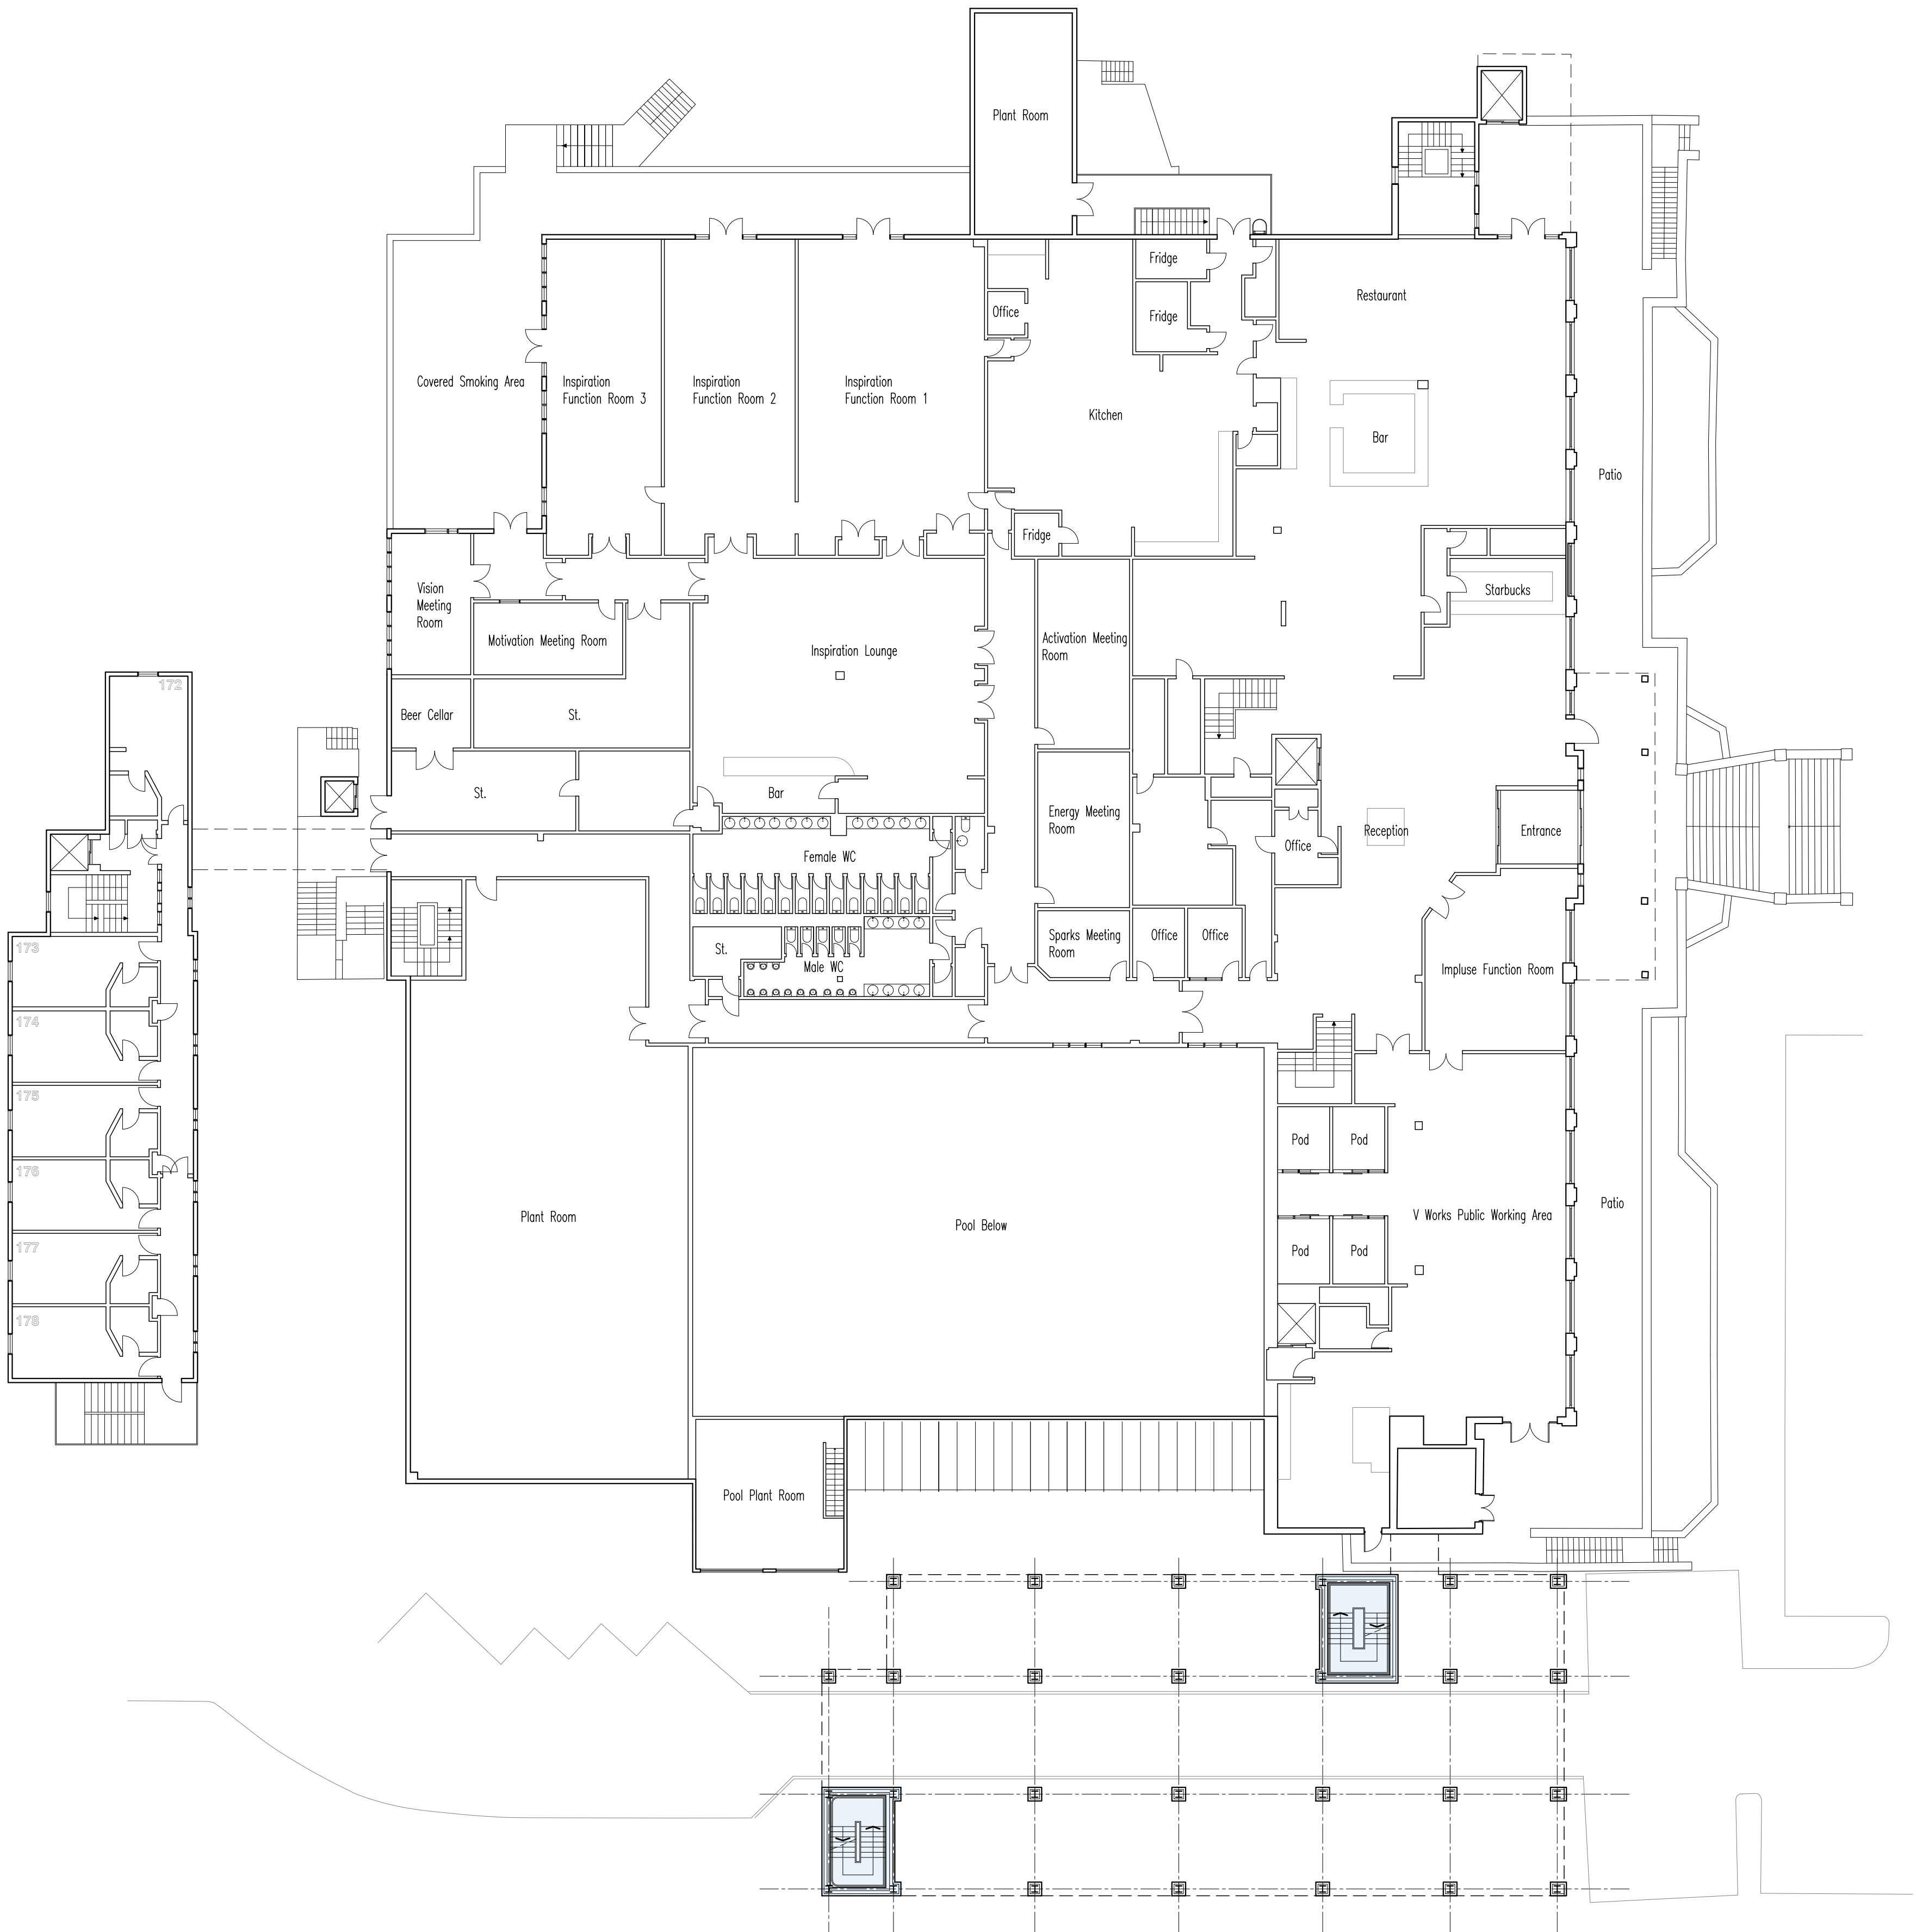

All dimensions and levels are to be checked on site.

Any discrepancies are to be reported to Cube Architecture and Design before any work commences.

This drawing shall not be scaled to ascertain any dimensions. Work to figured dimensions only.

Title overlay drawings and ownership boundaries are produced using all reasonable endeavours.

The existing information, on which this drawing is based, is taken from the Topographical Survey provided by the client (The Hollins Murray Group) in the email dated 10th June 2024.

Cube Architecture and Design cannot be responsible for the accuracy or scale discrepancy of base plans supplied to them.

This drawing and its contents are protected by Copyright and Intellectual Property Laws. This drawing may not be reproduced, modified or distributed without prior express written permission from Cube Architecture and Design Limited.

Copyright © 2024 by Cube Architecture and Design Limited. All rights reserved.

Rev	Description	Date	By
Status: Planning			
Client: Village Hotel Club			
Contract: Proposed Extension Village Hotel, Waterford Business Park Bury, BL9 7BQ			
Drawing: Ground Floor General Arrangement As Proposed			
Drawing No: AS863 015	Revision:	Scales: 1:200 @ A1	
Drawn: rmc	Checked:	Date: October '24	