


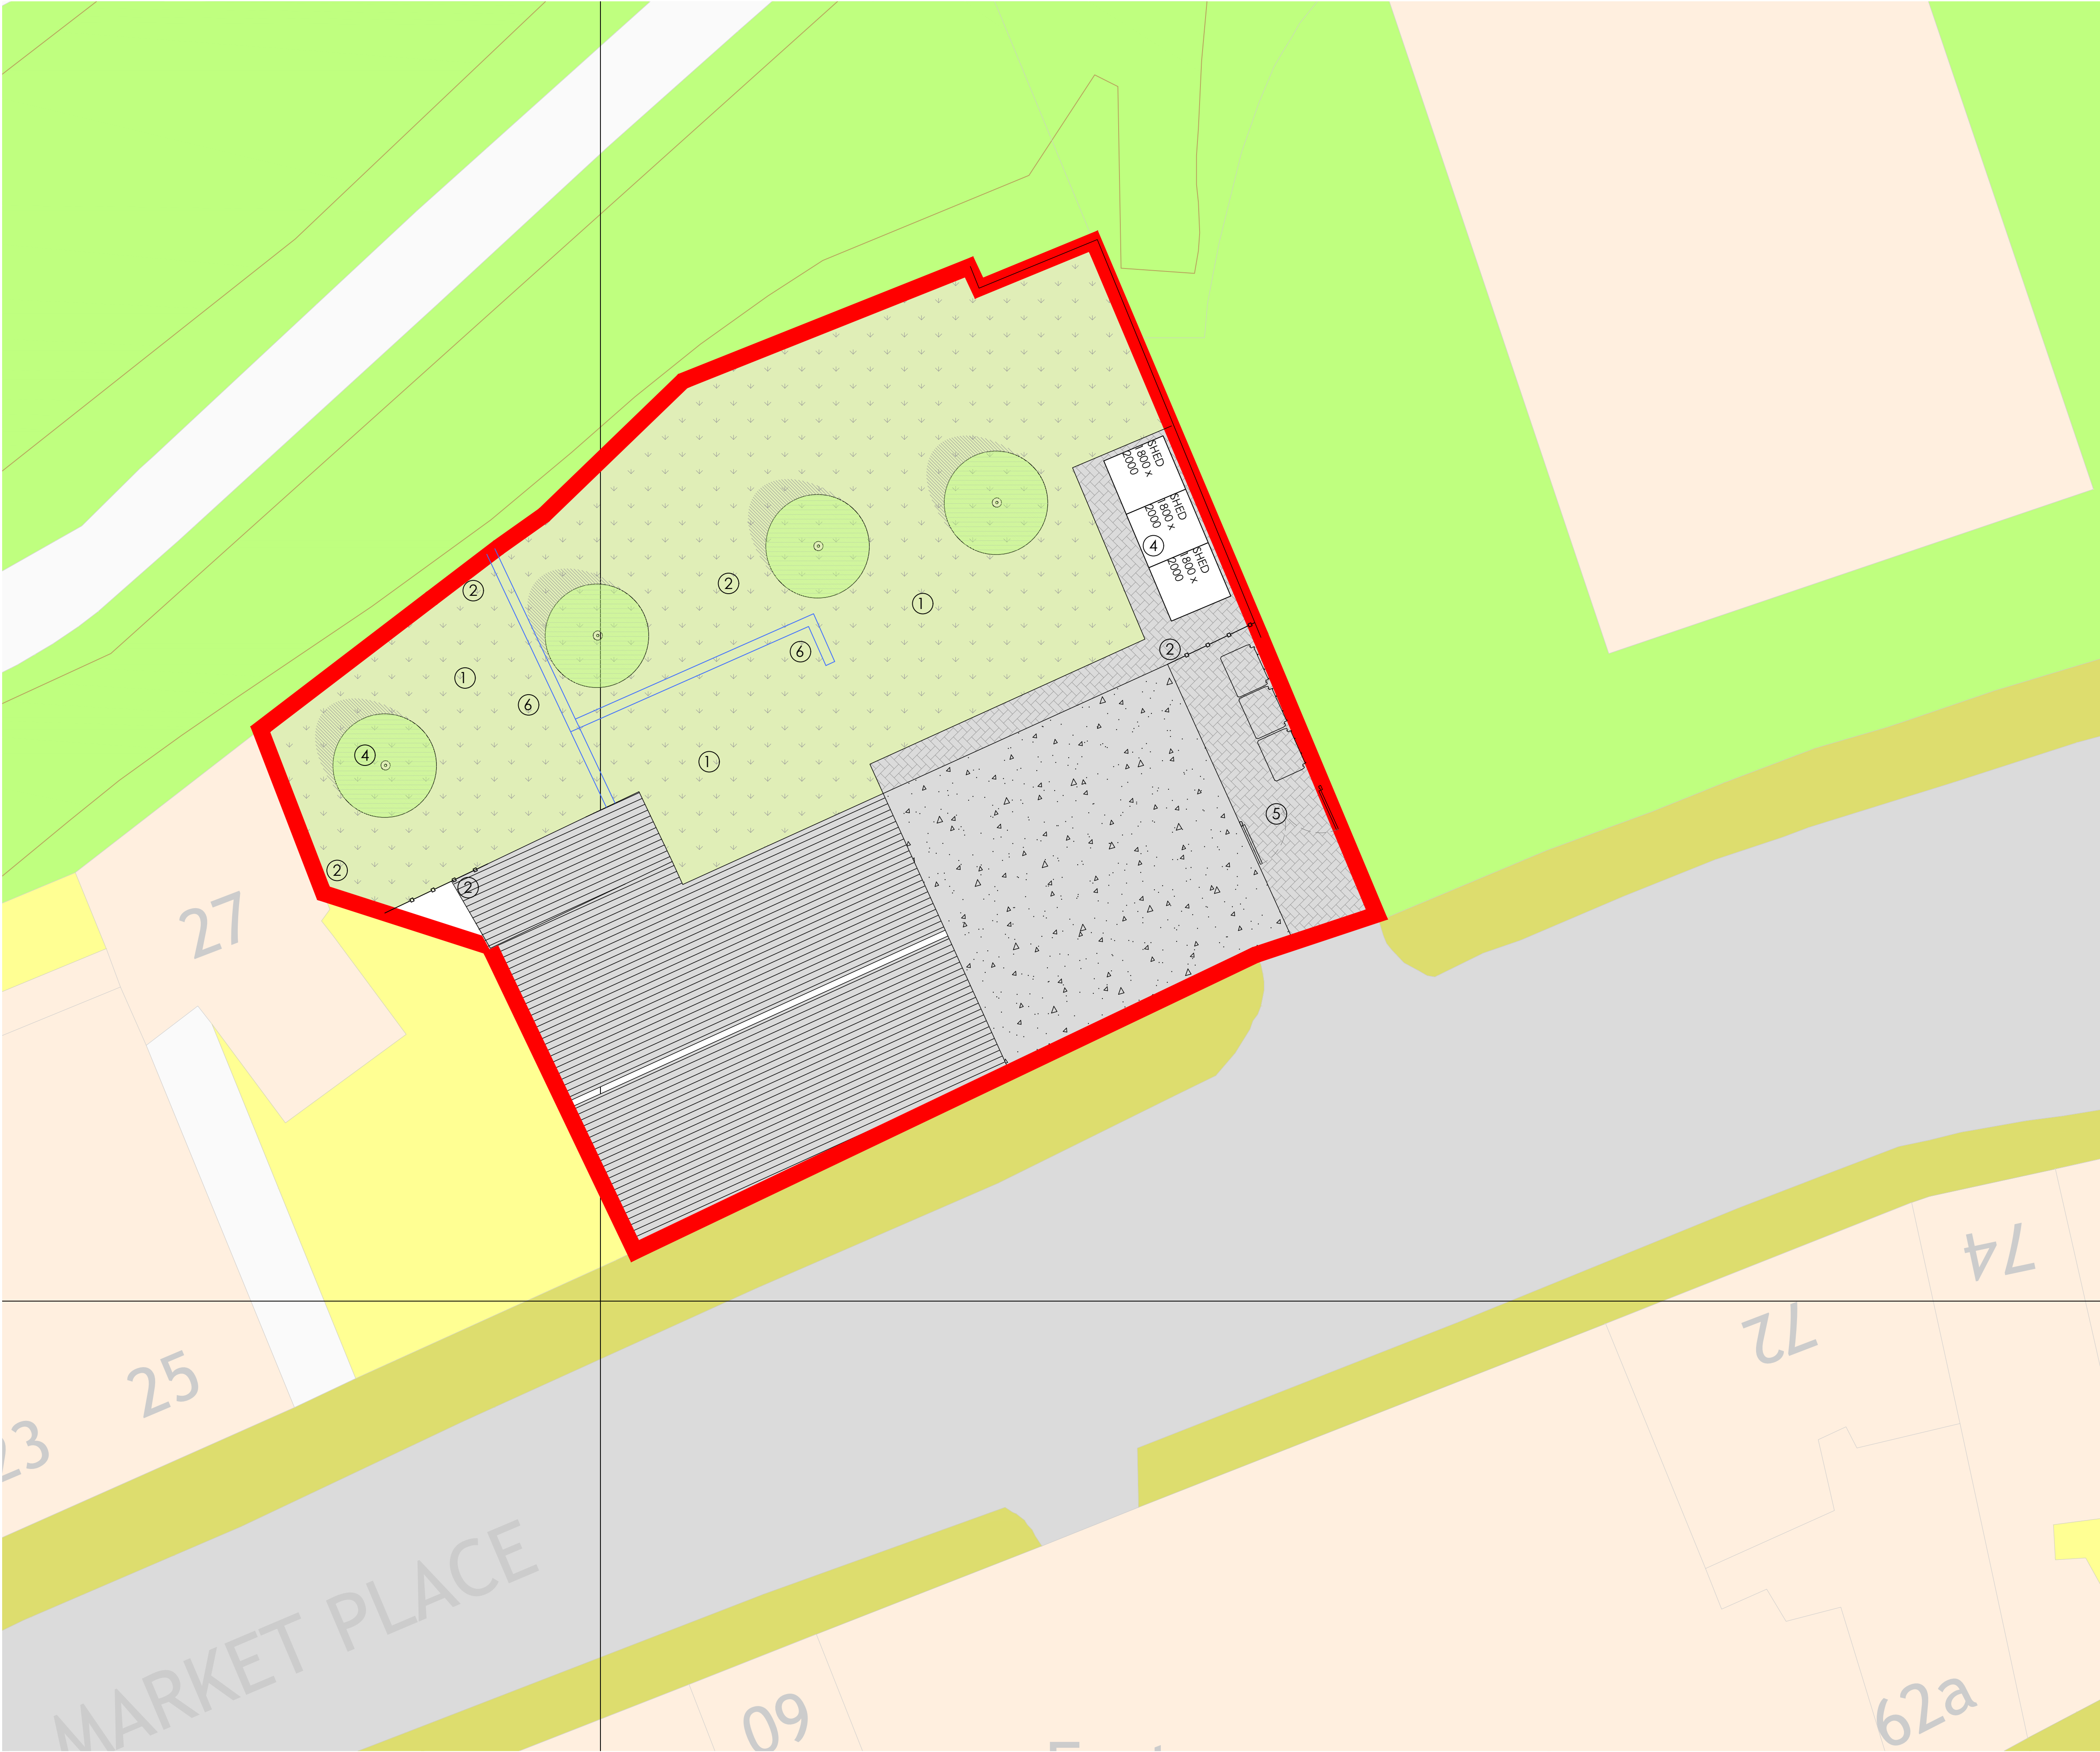

- 1 secure amenity space for apartments 1, 2 and 3
- 2 1.8m high fence
- 3 maintenance access to rear building
- 4 residents sheds inc cycle provision (1 per unit)
- 5 recycling waste bins in line with LA requirements
- 6 line of demolition of warehouse

All levels and dimensions must be checked on site by contractor prior to commencement of works. Any variations must be reported to the client.

All information hereon in is the copyright of the designer. Copying in full or in part is forbidden without the written permission from the designer.

Client	Mr Alfredo Moghimi	Revision	C
Project	29 Market Place Middleton. M24 6AE		
Site	Proposed Site Plan		
Scale	1:100 a1		
	MAHE Architecture		

1:100
2m 0 2m 4m 6m 8m 10m