


DRAWING No.	C5059-GA-012	DO NOT SCALE	IF IN DOUBT ASK	REMOVE ALL SHARP EDGES	ALL DIMENSIONS IN mm UNLESS OTHERWISE STATED

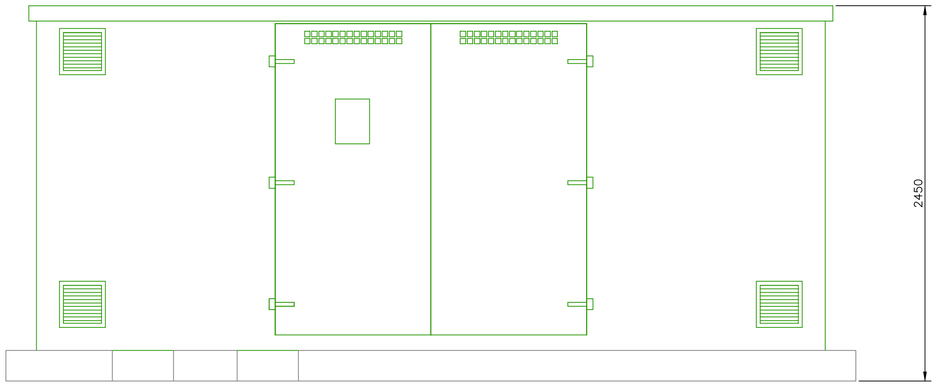


FRONT VIEW

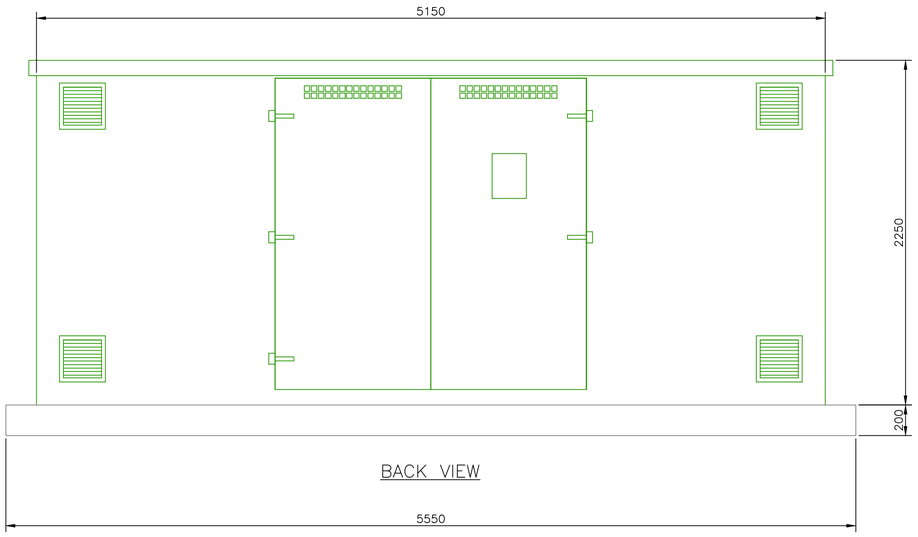


BACK VIEW

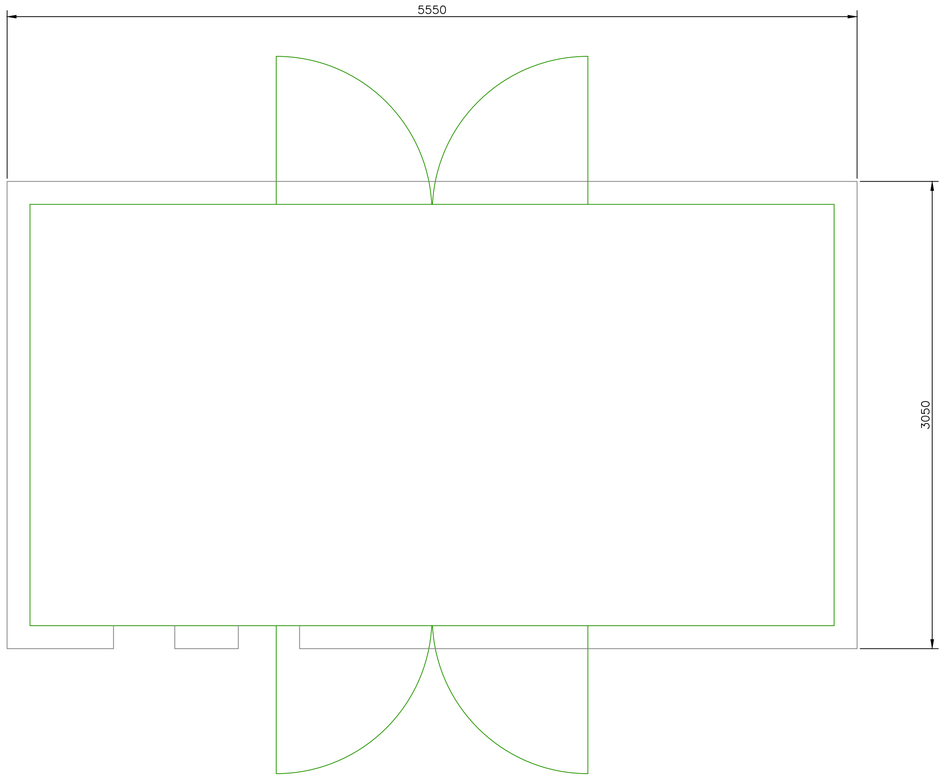

PLAN VIEW

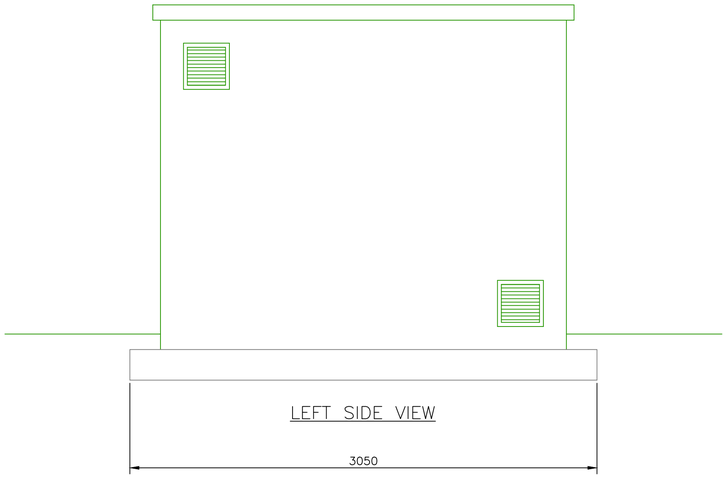

LEFT SIDE VIEW

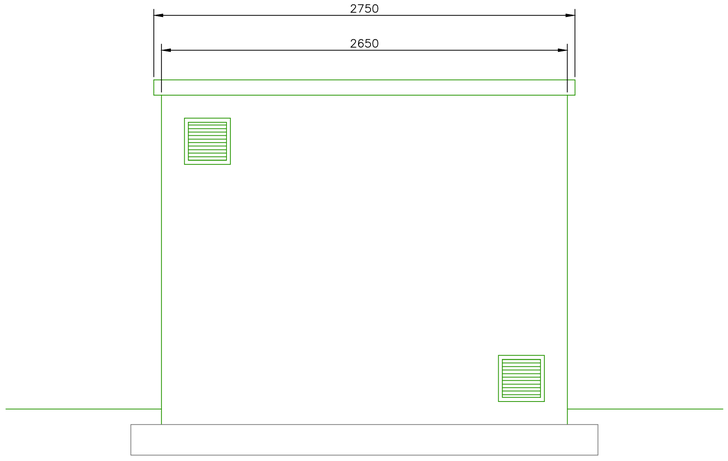

RIGHT SIDE VIEW

PA	GENERAL ARRANGEMENT	OH	--	--	--	07.11.22
REV	AMENDMENT	BY.	E.CHK	M.CHK	APP.	DATE.

KEY TO FIRST LETTER OF DRAWING ISSUE.
'B' = AS-BUILT ISSUE
'A' = CONSTRUCTION ISSUE
'P' = PRELIMINARY ISSUE
'T' = TENDER ISSUE

FABRICATION/BUILD ONLY TO BE UNDERTAKEN AT CONSTRUCTION ISSUE

Clarke Energy®
A KOHLER COMPANY
Engineer - Install - Maintain

CLARKE ENERGY LIMITED, HEAD OFFICE, POWER HOUSE, SENATOR POINT, SOUTH BOUNDARY ROAD, KNOWSLEY INDUSTRIAL PARK, LIVERPOOL, L33 7RR, UK TEL: +44 (0)151 546 4446

TITLE	GAS KIOSK
CLIENT	MAST ENERGY
SITE	DIG GATE LANE, ROCHDALE

PAPER SIZE.	A1	SCALE.	1:20		
DRAWN BY.	OH	DATE DRAWN.	07.11.22	ISSUE.	
DRAWING NO.	C5059-GA-012				PA

THIS ASSEMBLY OR PART MUST COMPLY WITH KOHLER SPECIFICATION "PEP-RML-001 RESTRICTED MATERIAL LIST"

V:\JOBS & ENQUIRIES\C5059 - ROCHDALE - MAST ENERGY\02 PRE_ORDER\WIP\C5059-GA-012.DWG