


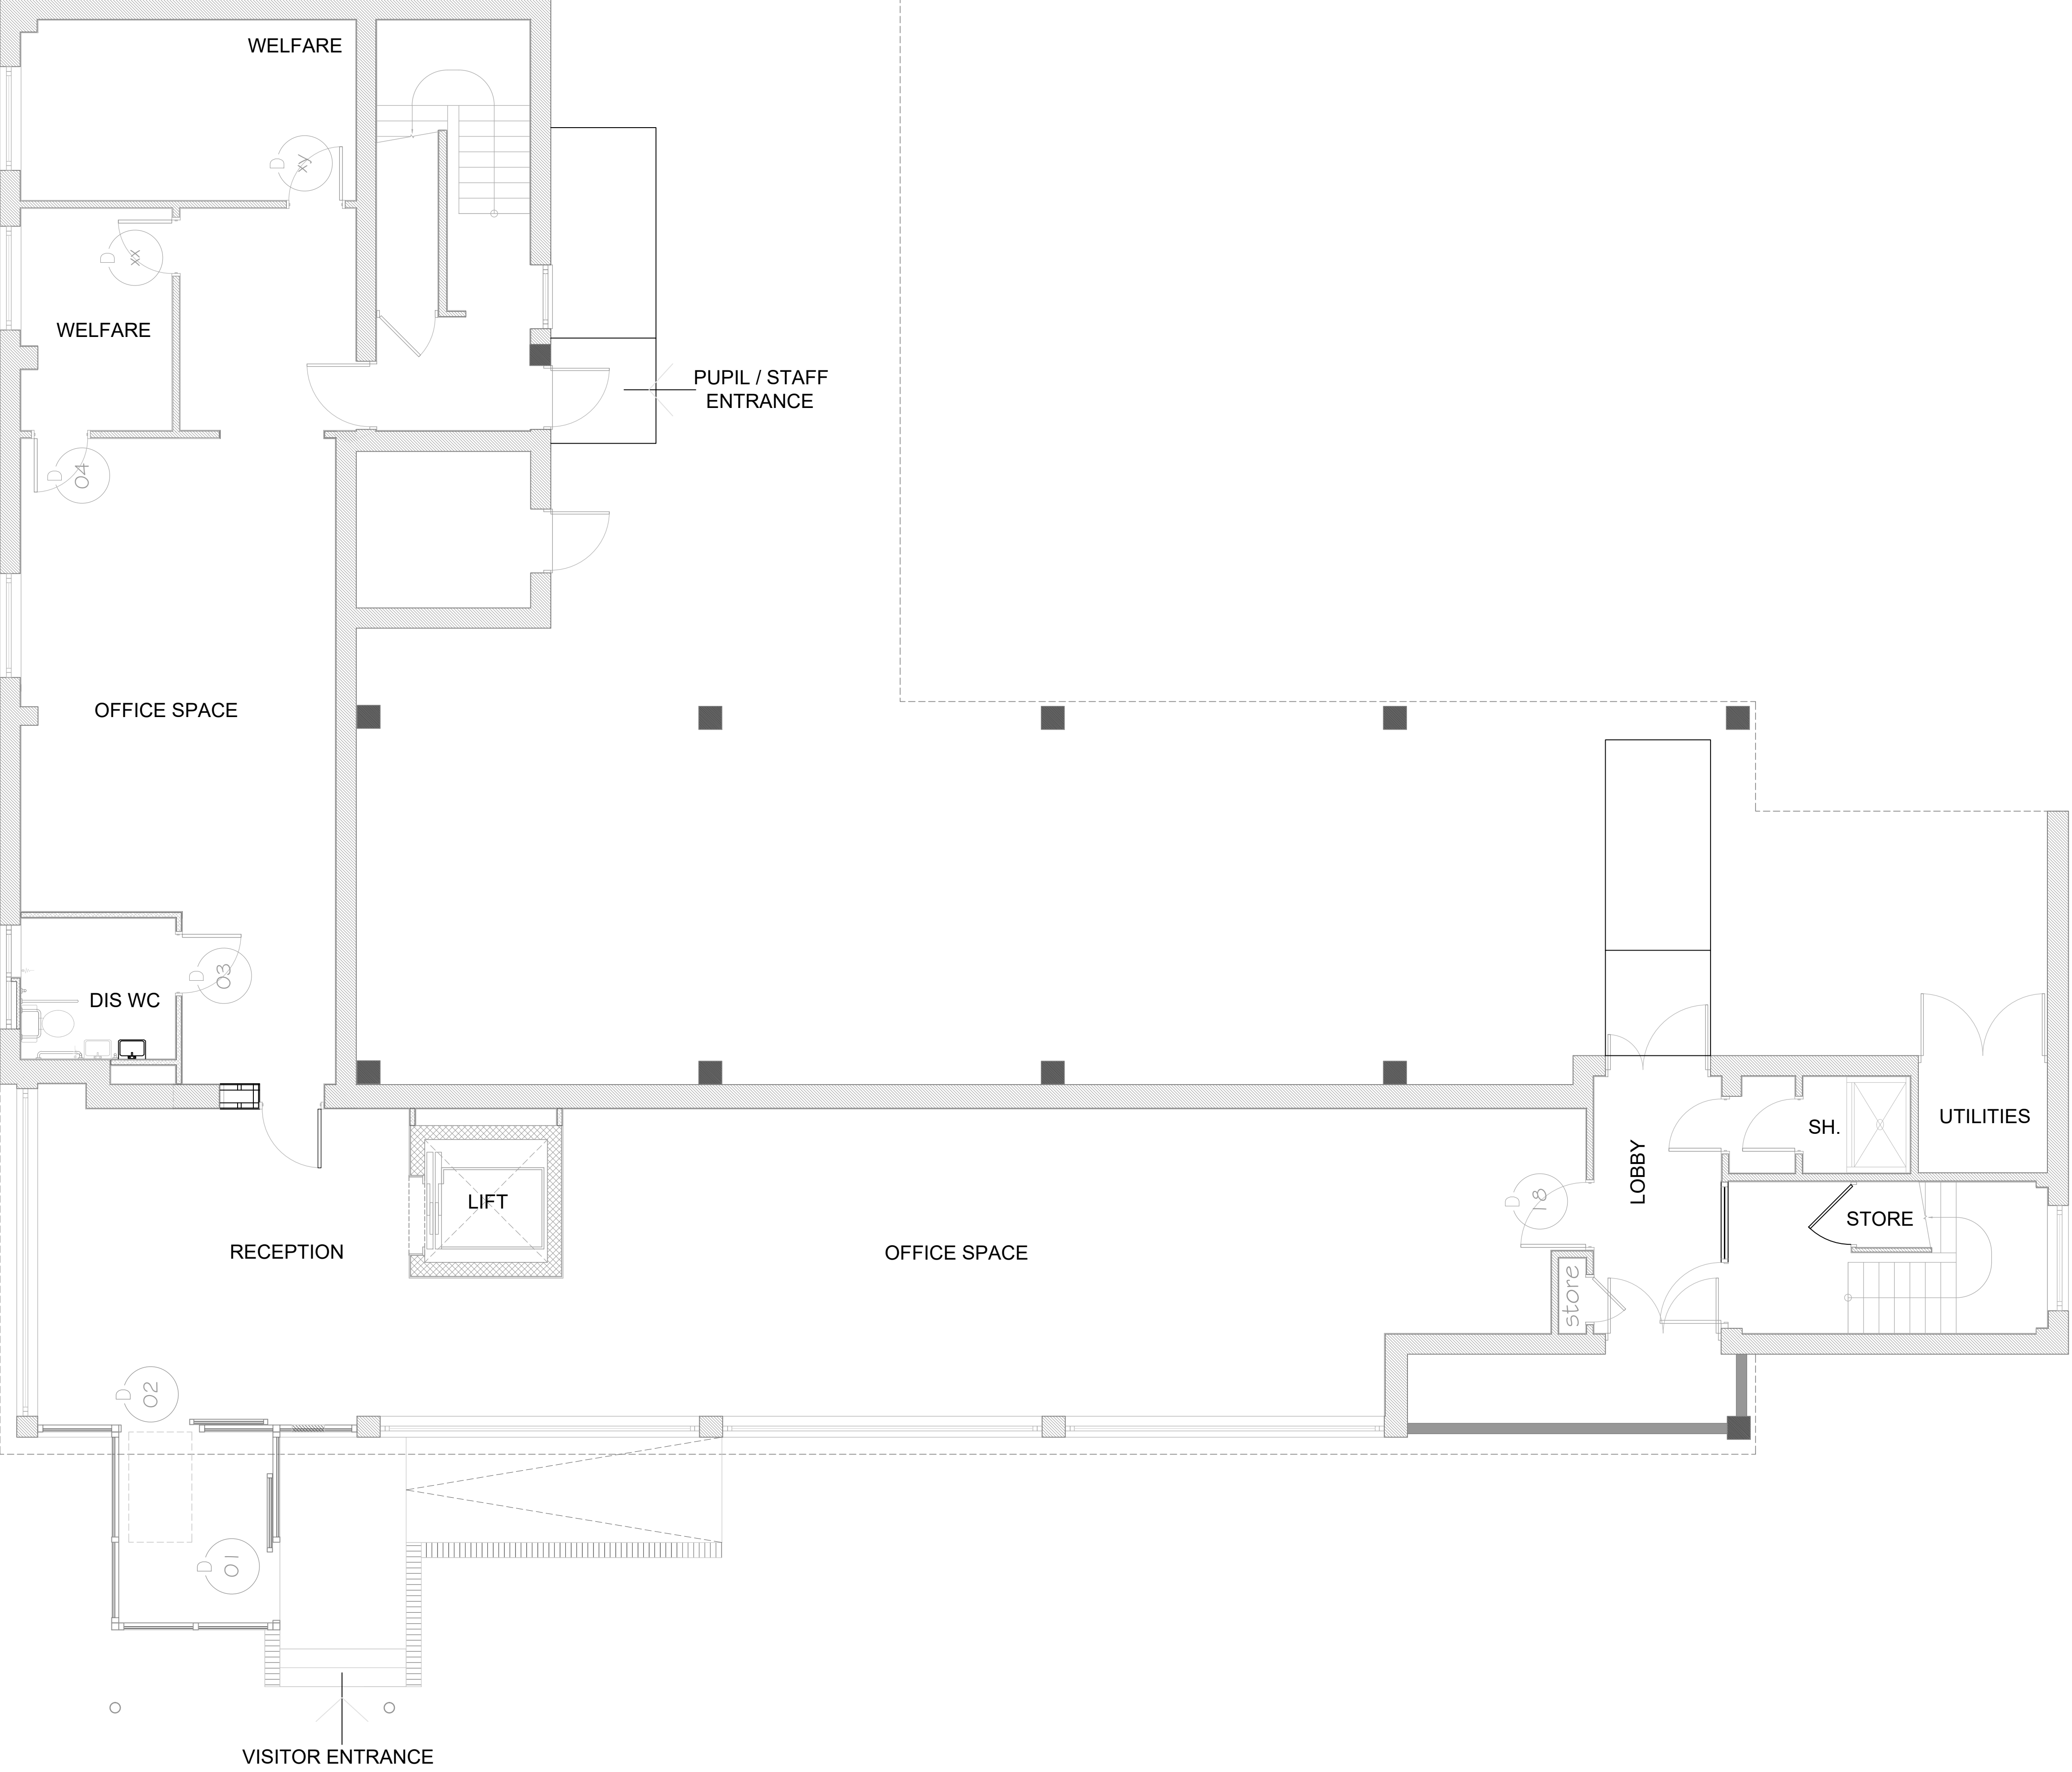

Figured dimensions to be used. Do not scale from drawing

Rev.	Revision detail	By	CHK	Date
 ROCHDALE BOROUGH COUNCIL				
PROPERTY & HIGHWAY SERVICES No. 1 Riverside, Smith Street, Rochdale, OL16 1XU Tel: (01706) 647474				
Client EARLY HELP & SCHOOLS				
Project St. ALBANS HOUSE				
Title PROPOSED GROUND FLOOR LAYOUT				
Drawn by GB	Date DEC 22	Purpose of issue	Scale 1:50	
Checked by	Date	Project No.		
Approved by	Date	Drawing No. P-05	Rev.	