
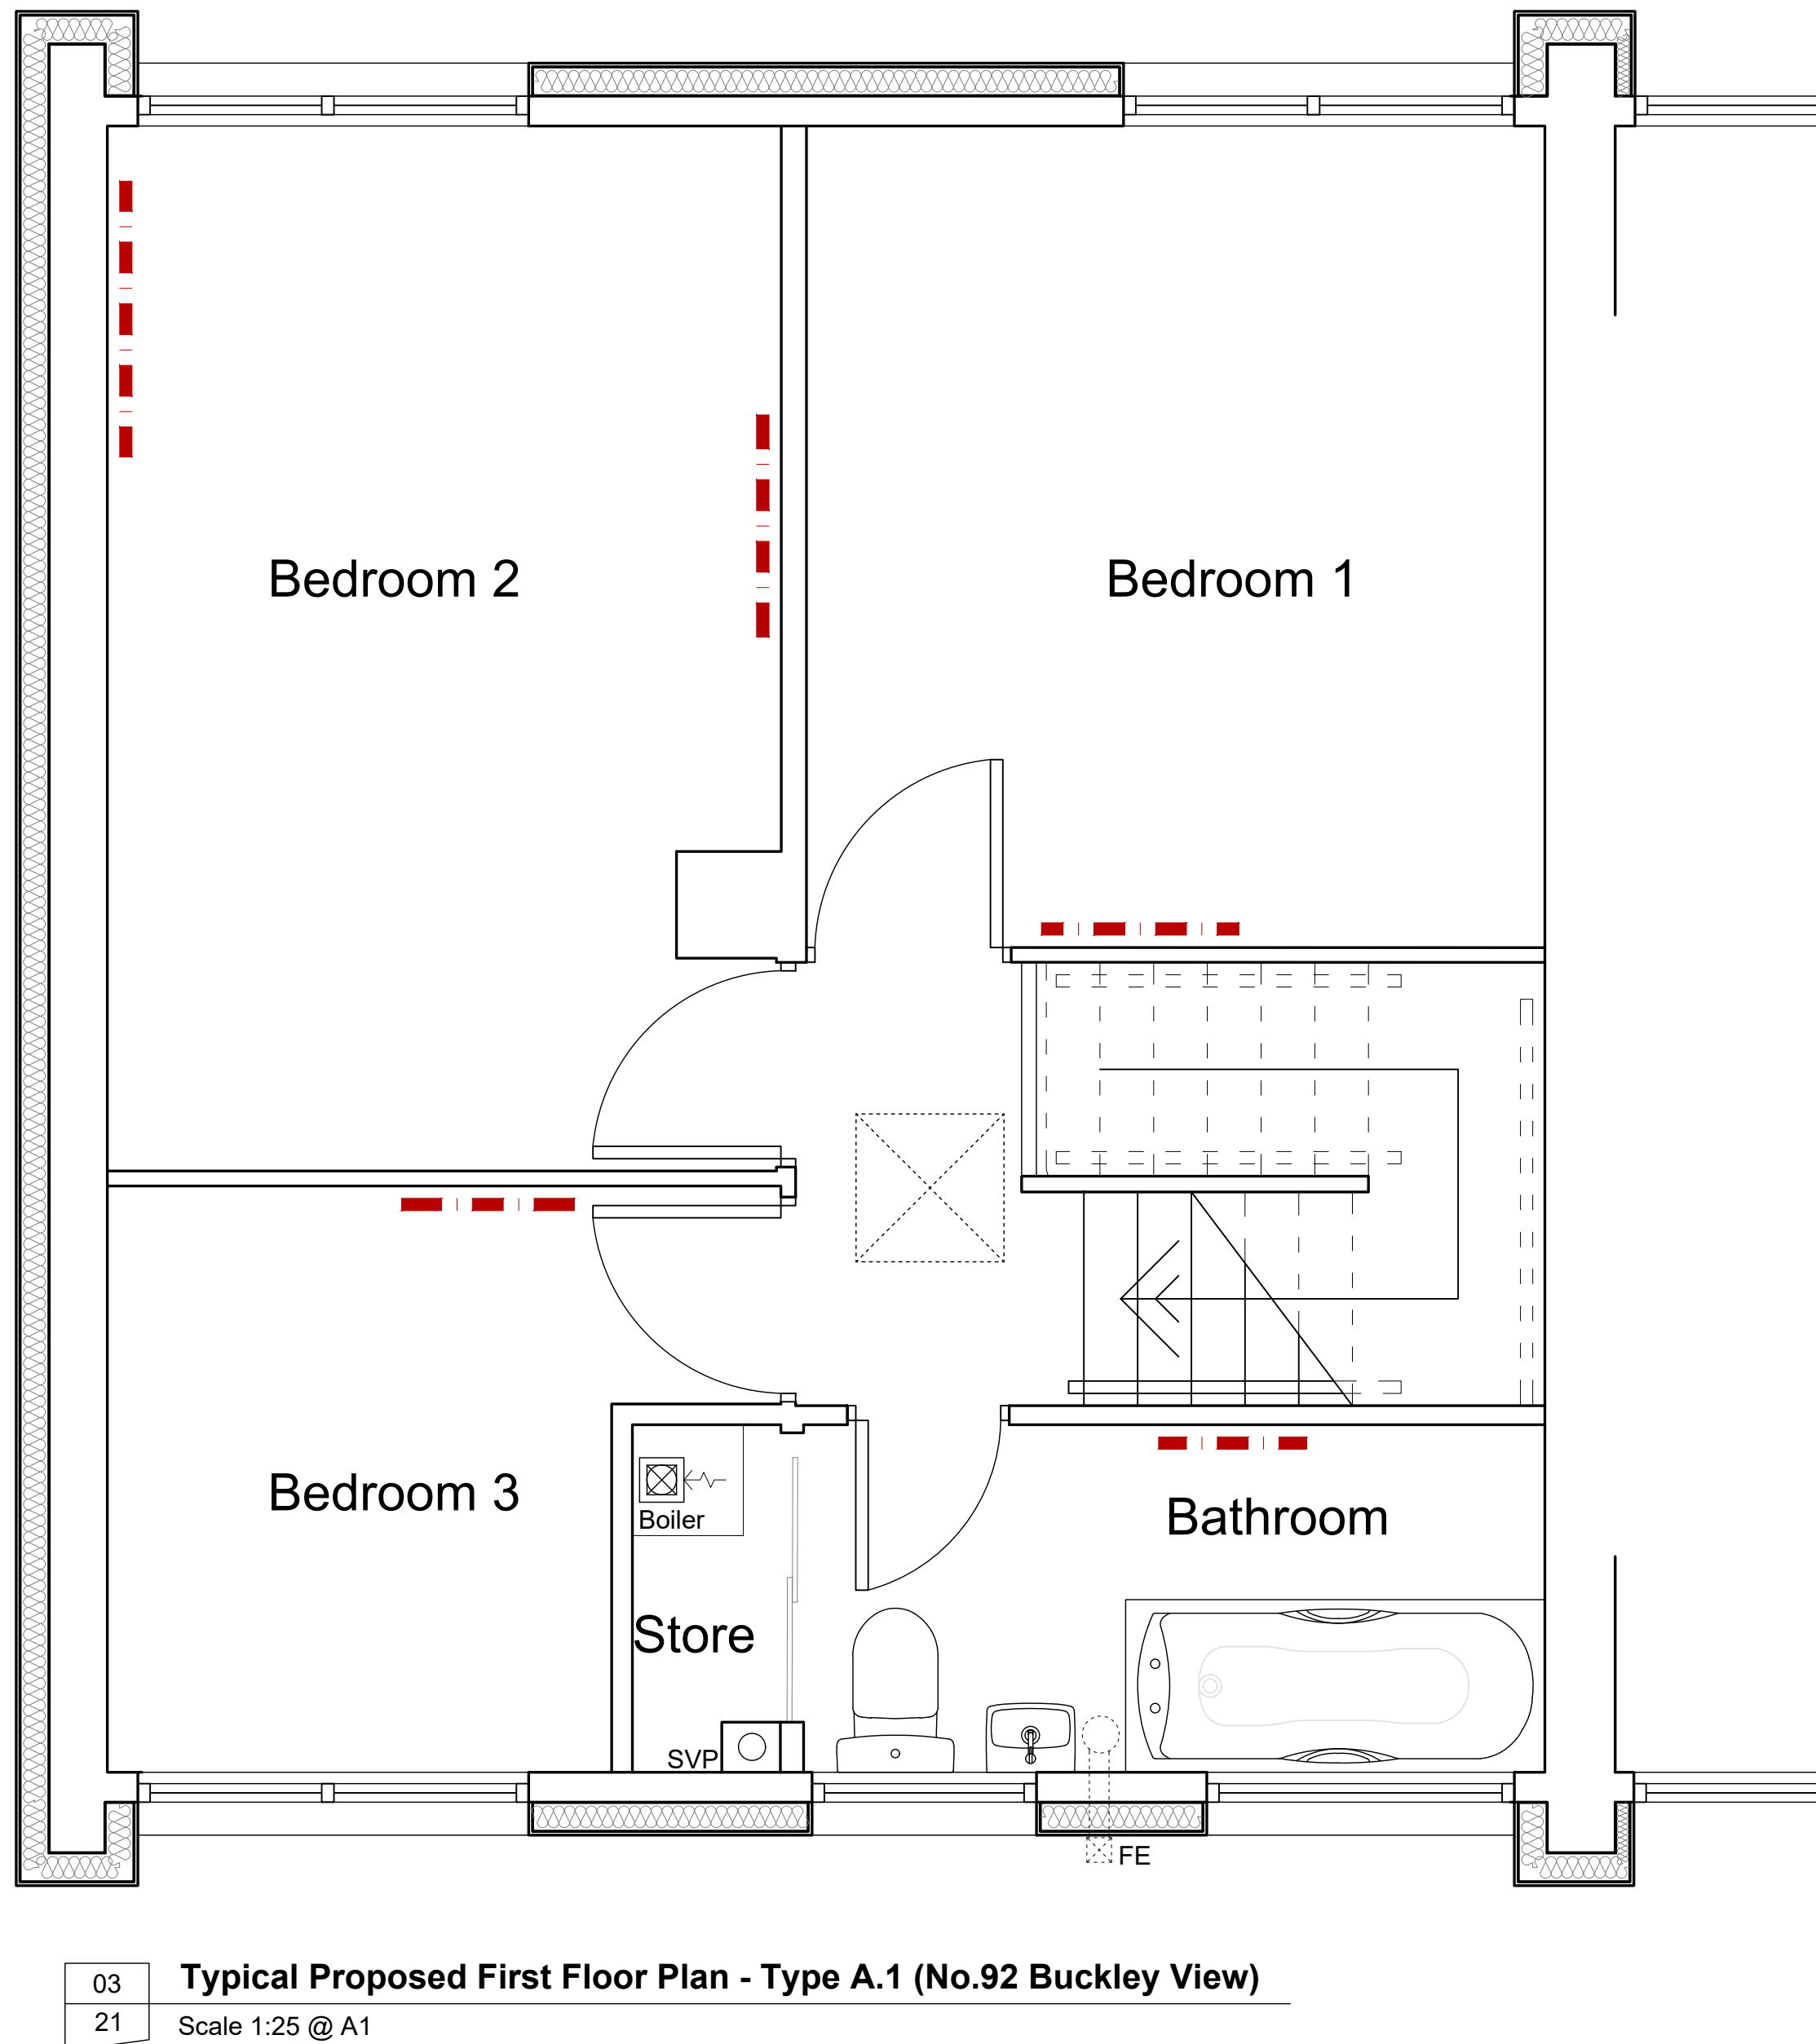
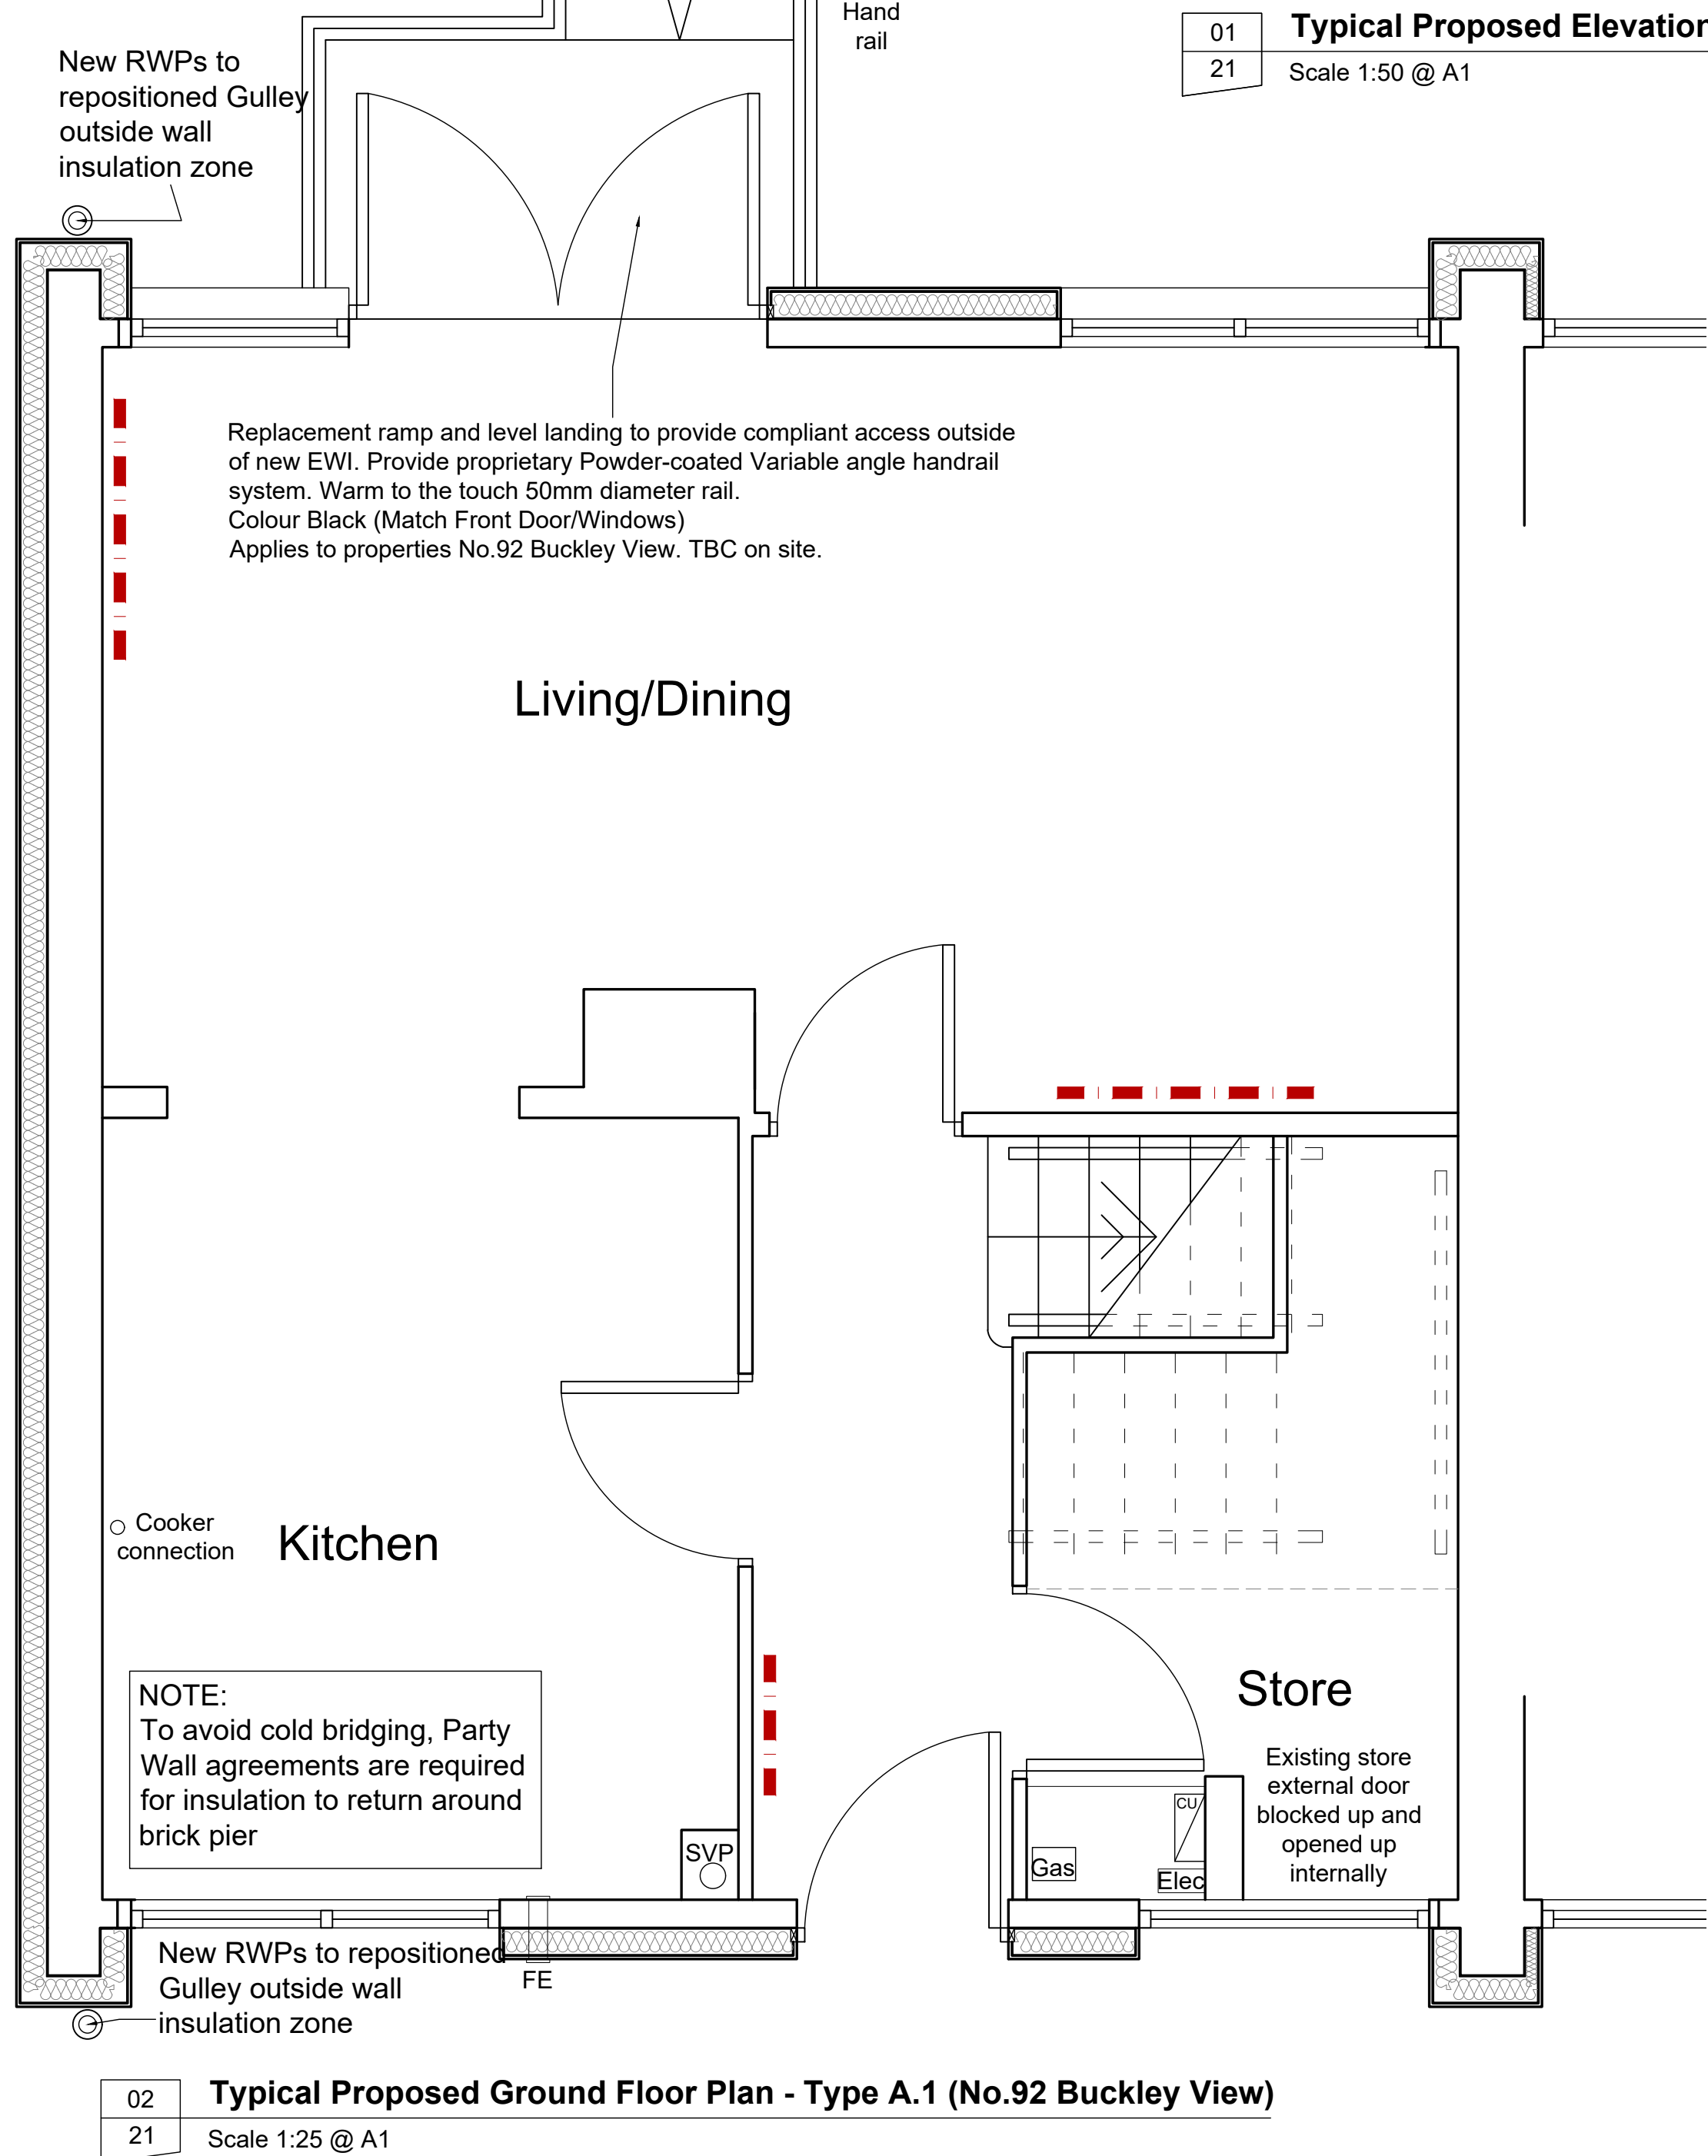


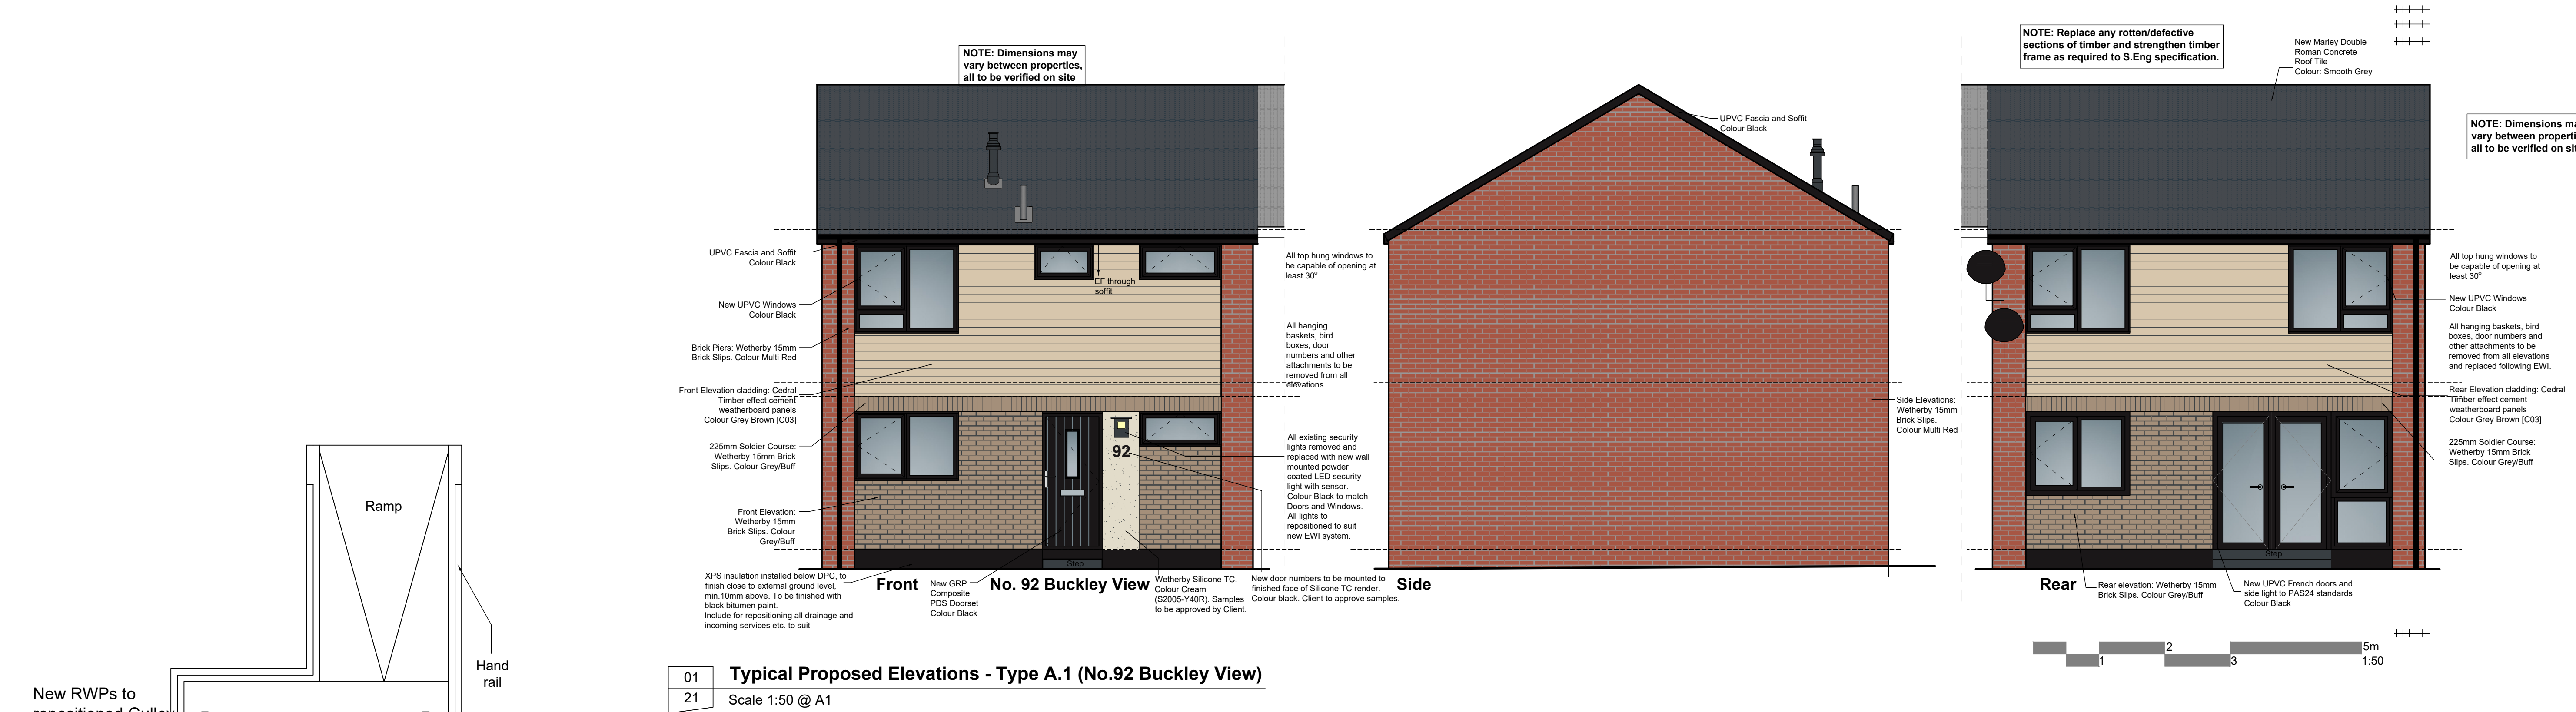

General Notes

01: Dimensions must not be scaled from this drawing. If in doubt, please ask.
02: All dimensions are in millimetres unless noted otherwise.
03: All dimensions should be verified on site before proceeding with the work.
04: TADW Architects shall be notified in writing of any discrepancies.
05: © TADW Limited (UK) 2015

Notes

Plot type A.1: 3 bed end terrace, no store.
Type applies to 87, 91, 92, 96, 112, 113
Buckley View; 24, 31, 34, 39, 70, 74
Louise Gardens. Typical plans and
elevations are based on a survey of no.
92 Buckley View

Please refer to Materials Schedule for
further details on full materials
specification

P3	Materials spec and notes updated	24.11.22	VA	AM
P2	Updated following client comments	10.11.22	VA	AM
P1	Drawn	22.09.22	VA	AM
Issue	Description	Date	Drawn	Checked

Drawing Status

P - Planning | T - Tender | C - Construction | R - As Record

For Approval

tadw

architects



Six St. Petersgate Stockport Cheshire SK1 1HD
Ph 0161 477 6158 Fx 0161 480 8342 mail@tadw.co.uk www.tadw.co.uk

Client	Rochdale Boroughwide Housing
Job	Smallbridge Decarbonisation
Title	Proposed Typical Elevations and Plans - Type A.1 (No92 Buckley View)
Scale	1:25, 1:50@ A1

Note - Prints from PDF files may not be to scale, check accuracy against scale

0.5

1

1.5

2.5m

1:25

Job Number	Drawing Number	Issue
221316	21	P3