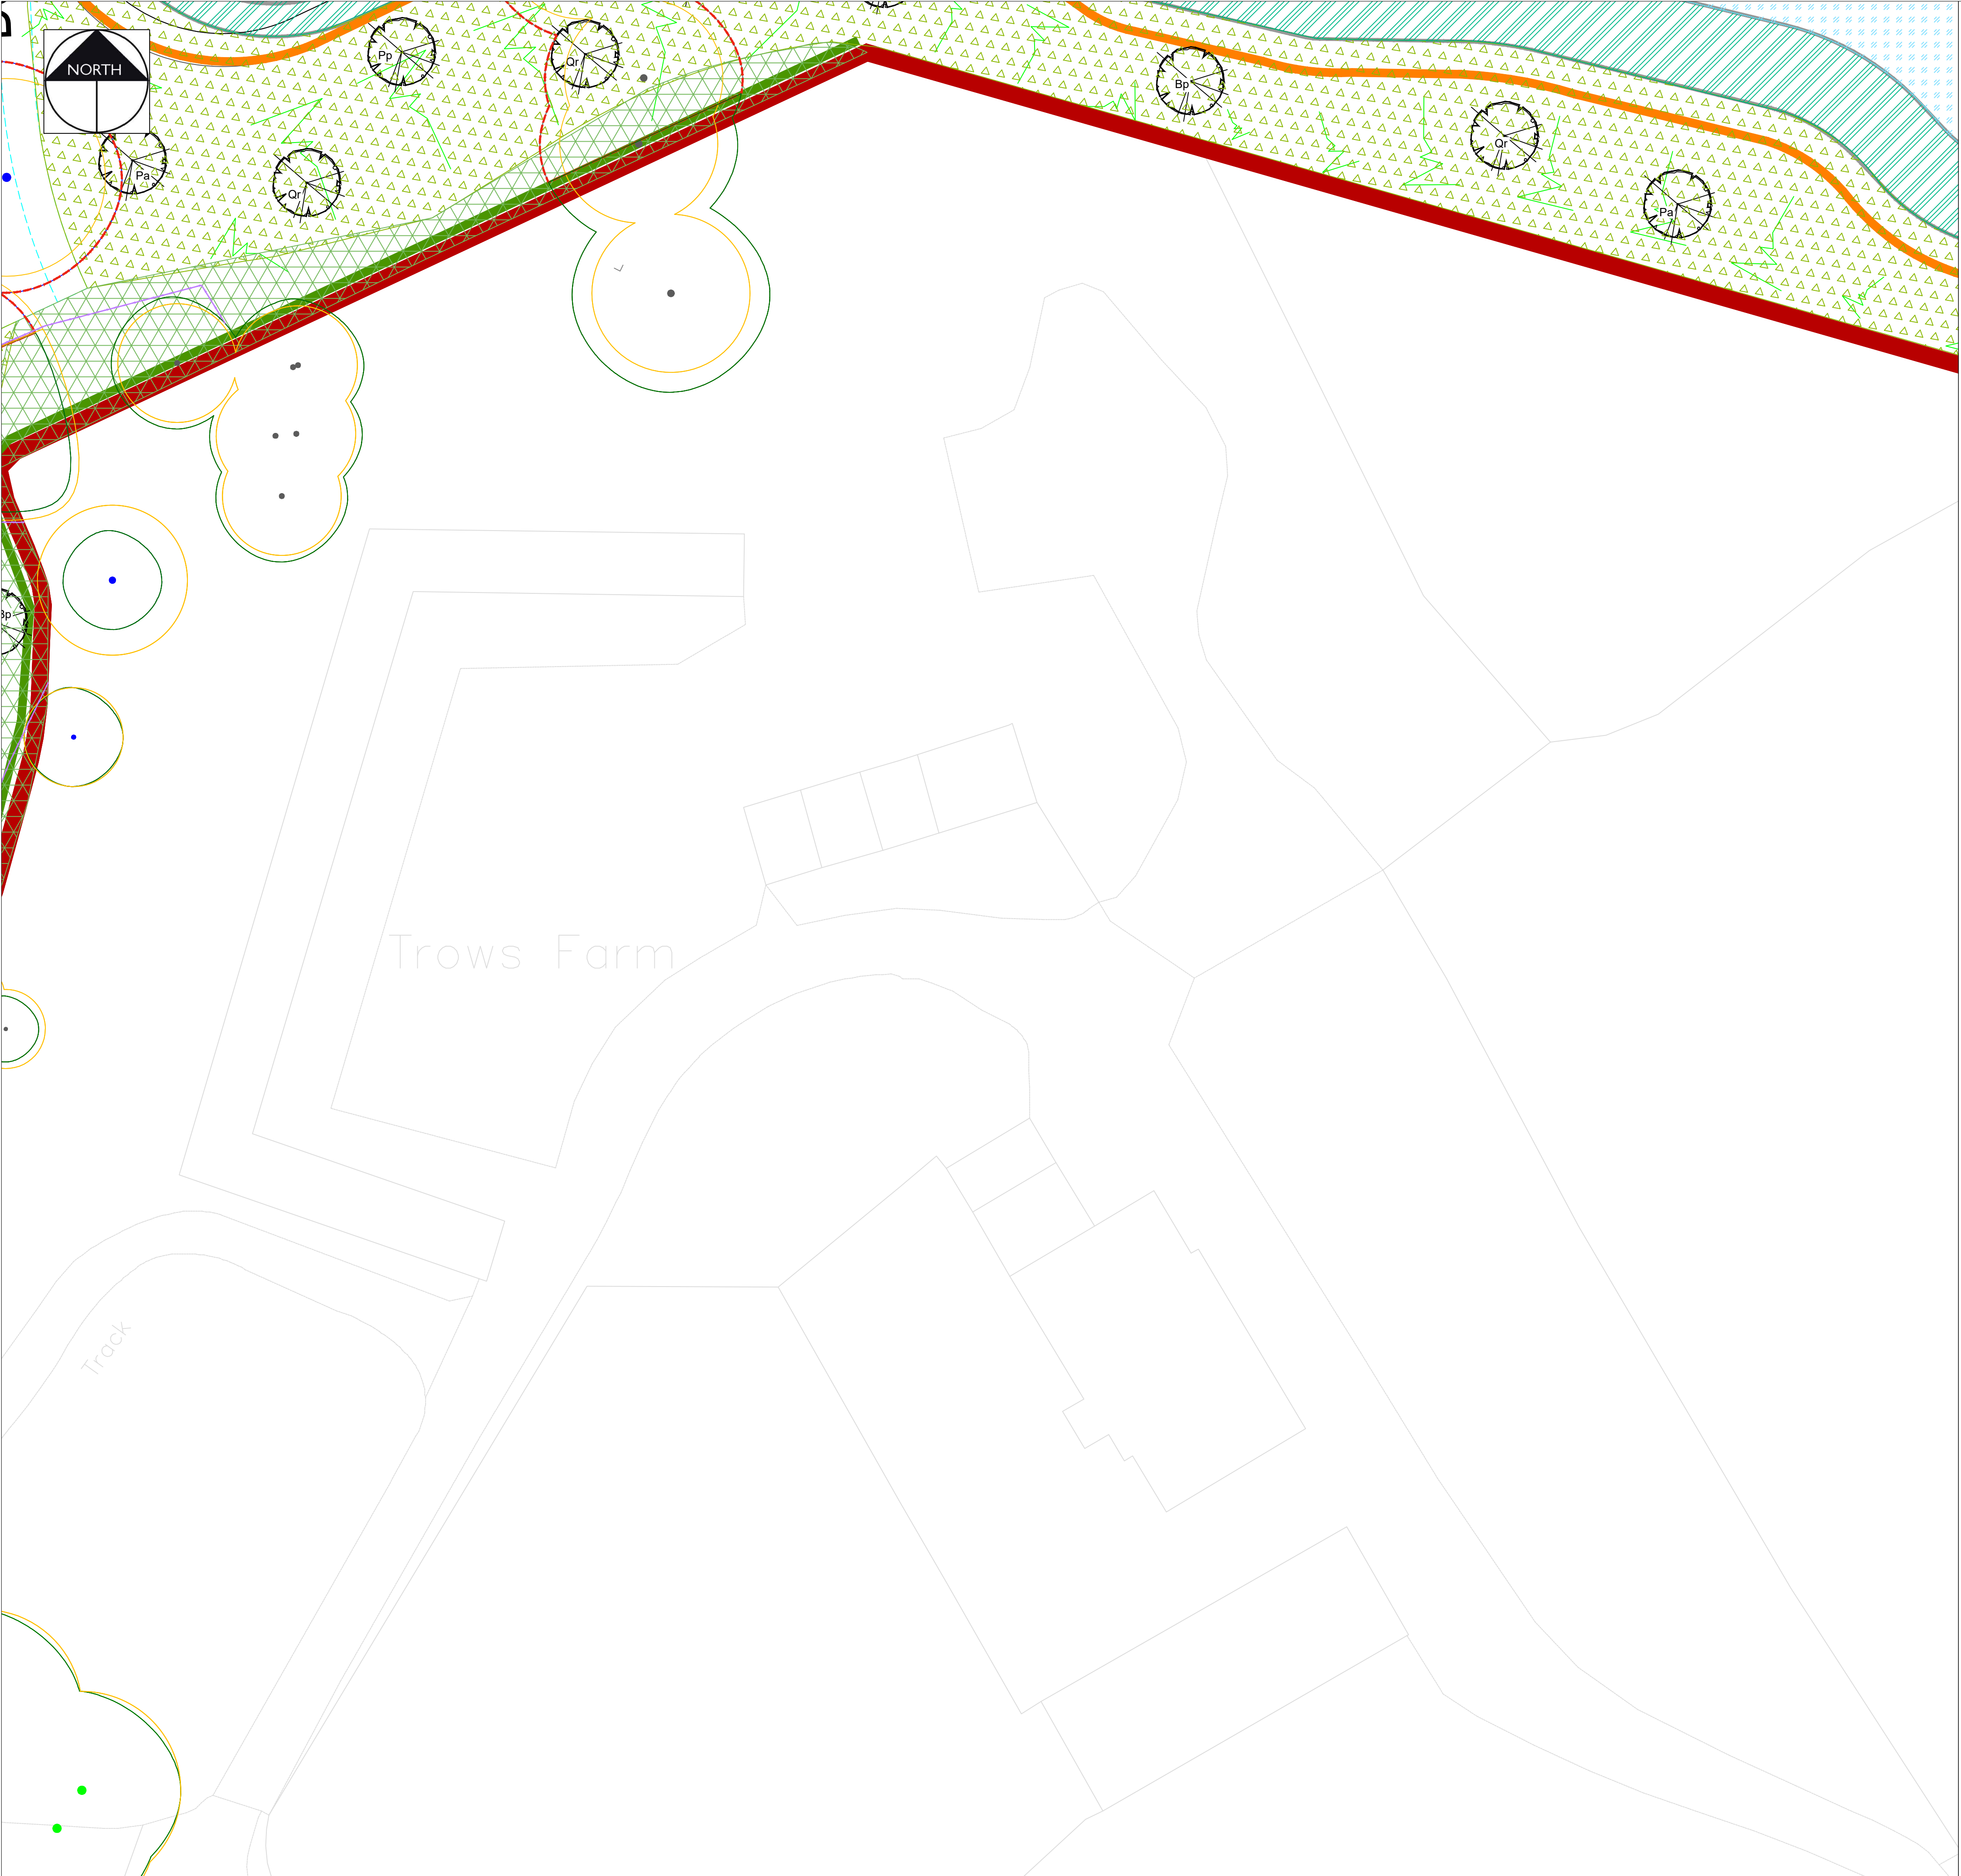
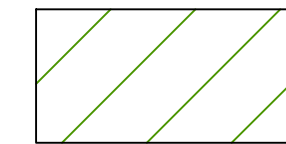
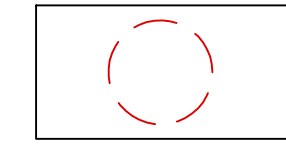
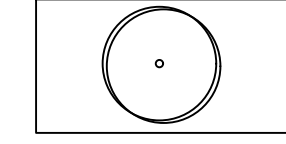


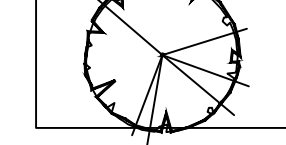


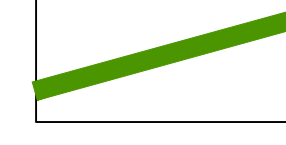
KEY

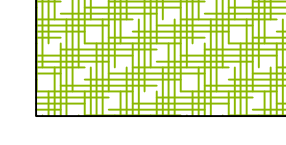
- 

EXISTING VEGETATION
To be retained. Refer to the Tree Survey and Ecology Reports for further details on species & maintenance
- 

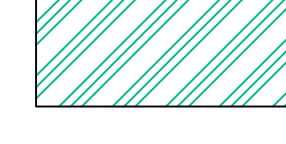
EXISTING VEGETATION REMOVED
To be removed. Refer to the Tree Survey and Ecology Reports for further details on species
- 

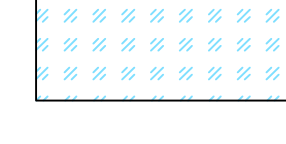
PROPOSED PLOT TREE
Refer to the planting schedule for details on species, quantities and nursery grades
- 

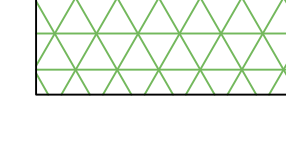
PROPOSED POS TREE
Refer to the planting schedule for details on species, quantities and nursery grades
- 

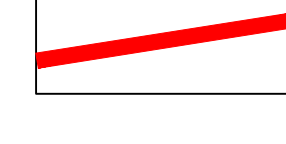
HEDGE
Refer to the planting schedule for details on species, quantities and nursery grades
- 

SHRUB BEDS
Refer to the planting schedule for details on species, quantities and nursery grades.
- 

WILDFLOWER GRASS MIX - WFM1
Refer to the planting schedule for details on species, quantities and nursery grades.
- 

MARGINAL PLANTING - DRY MIX
Refer to the planting schedule for details on species, quantities and nursery grades.
- 

MARGINAL PLANTING - WET MIX
Refer to the planting schedule for details on species, quantities and nursery grades.
- 

NATIVE WHIP PLANTING
Refer to the planting schedule for details on species, quantities and nursery grades.
- 

SITE BOUNDARY
- 

AMENITY GRASS - GM1 (See Schedule)
- 

Reed Planting

P8	07.01.25	Update Plots and amend Planting and Schedule	PGG
P5	07.08.24	Update client details	PGG
P4	16.07.24	Updated to optimise BNG	PGG
P3	11.06.24	Updated to Revised Planning Layout	PGG
P2	20.10.22	Updated to Ecology + Barratt comments	KLJ
P1	19.09.22	Initial Issue	KG
Rev	Date	Description	Initials



PGLA Ltd
Landscape Architects
Station Hop Offices
815 Stockport Road
Manchester
M19 3BS

t: 0161 238 9138
e: info@pgla.co.uk
w: www.pgla.co.uk

Client
BARRATT HOMES, DWH & GLP TROWS LLP

Project
COWM TOP LANE, CASTLETON

Description
PLANTING PLAN
SHEET 18

Status
FOR PLANNING

Scale 1:200@A1	Drawn KLJ	Checked PGG	Date SEPT 2022
Job number TRO1902	Drawing number PP01.18	Revision P8	