


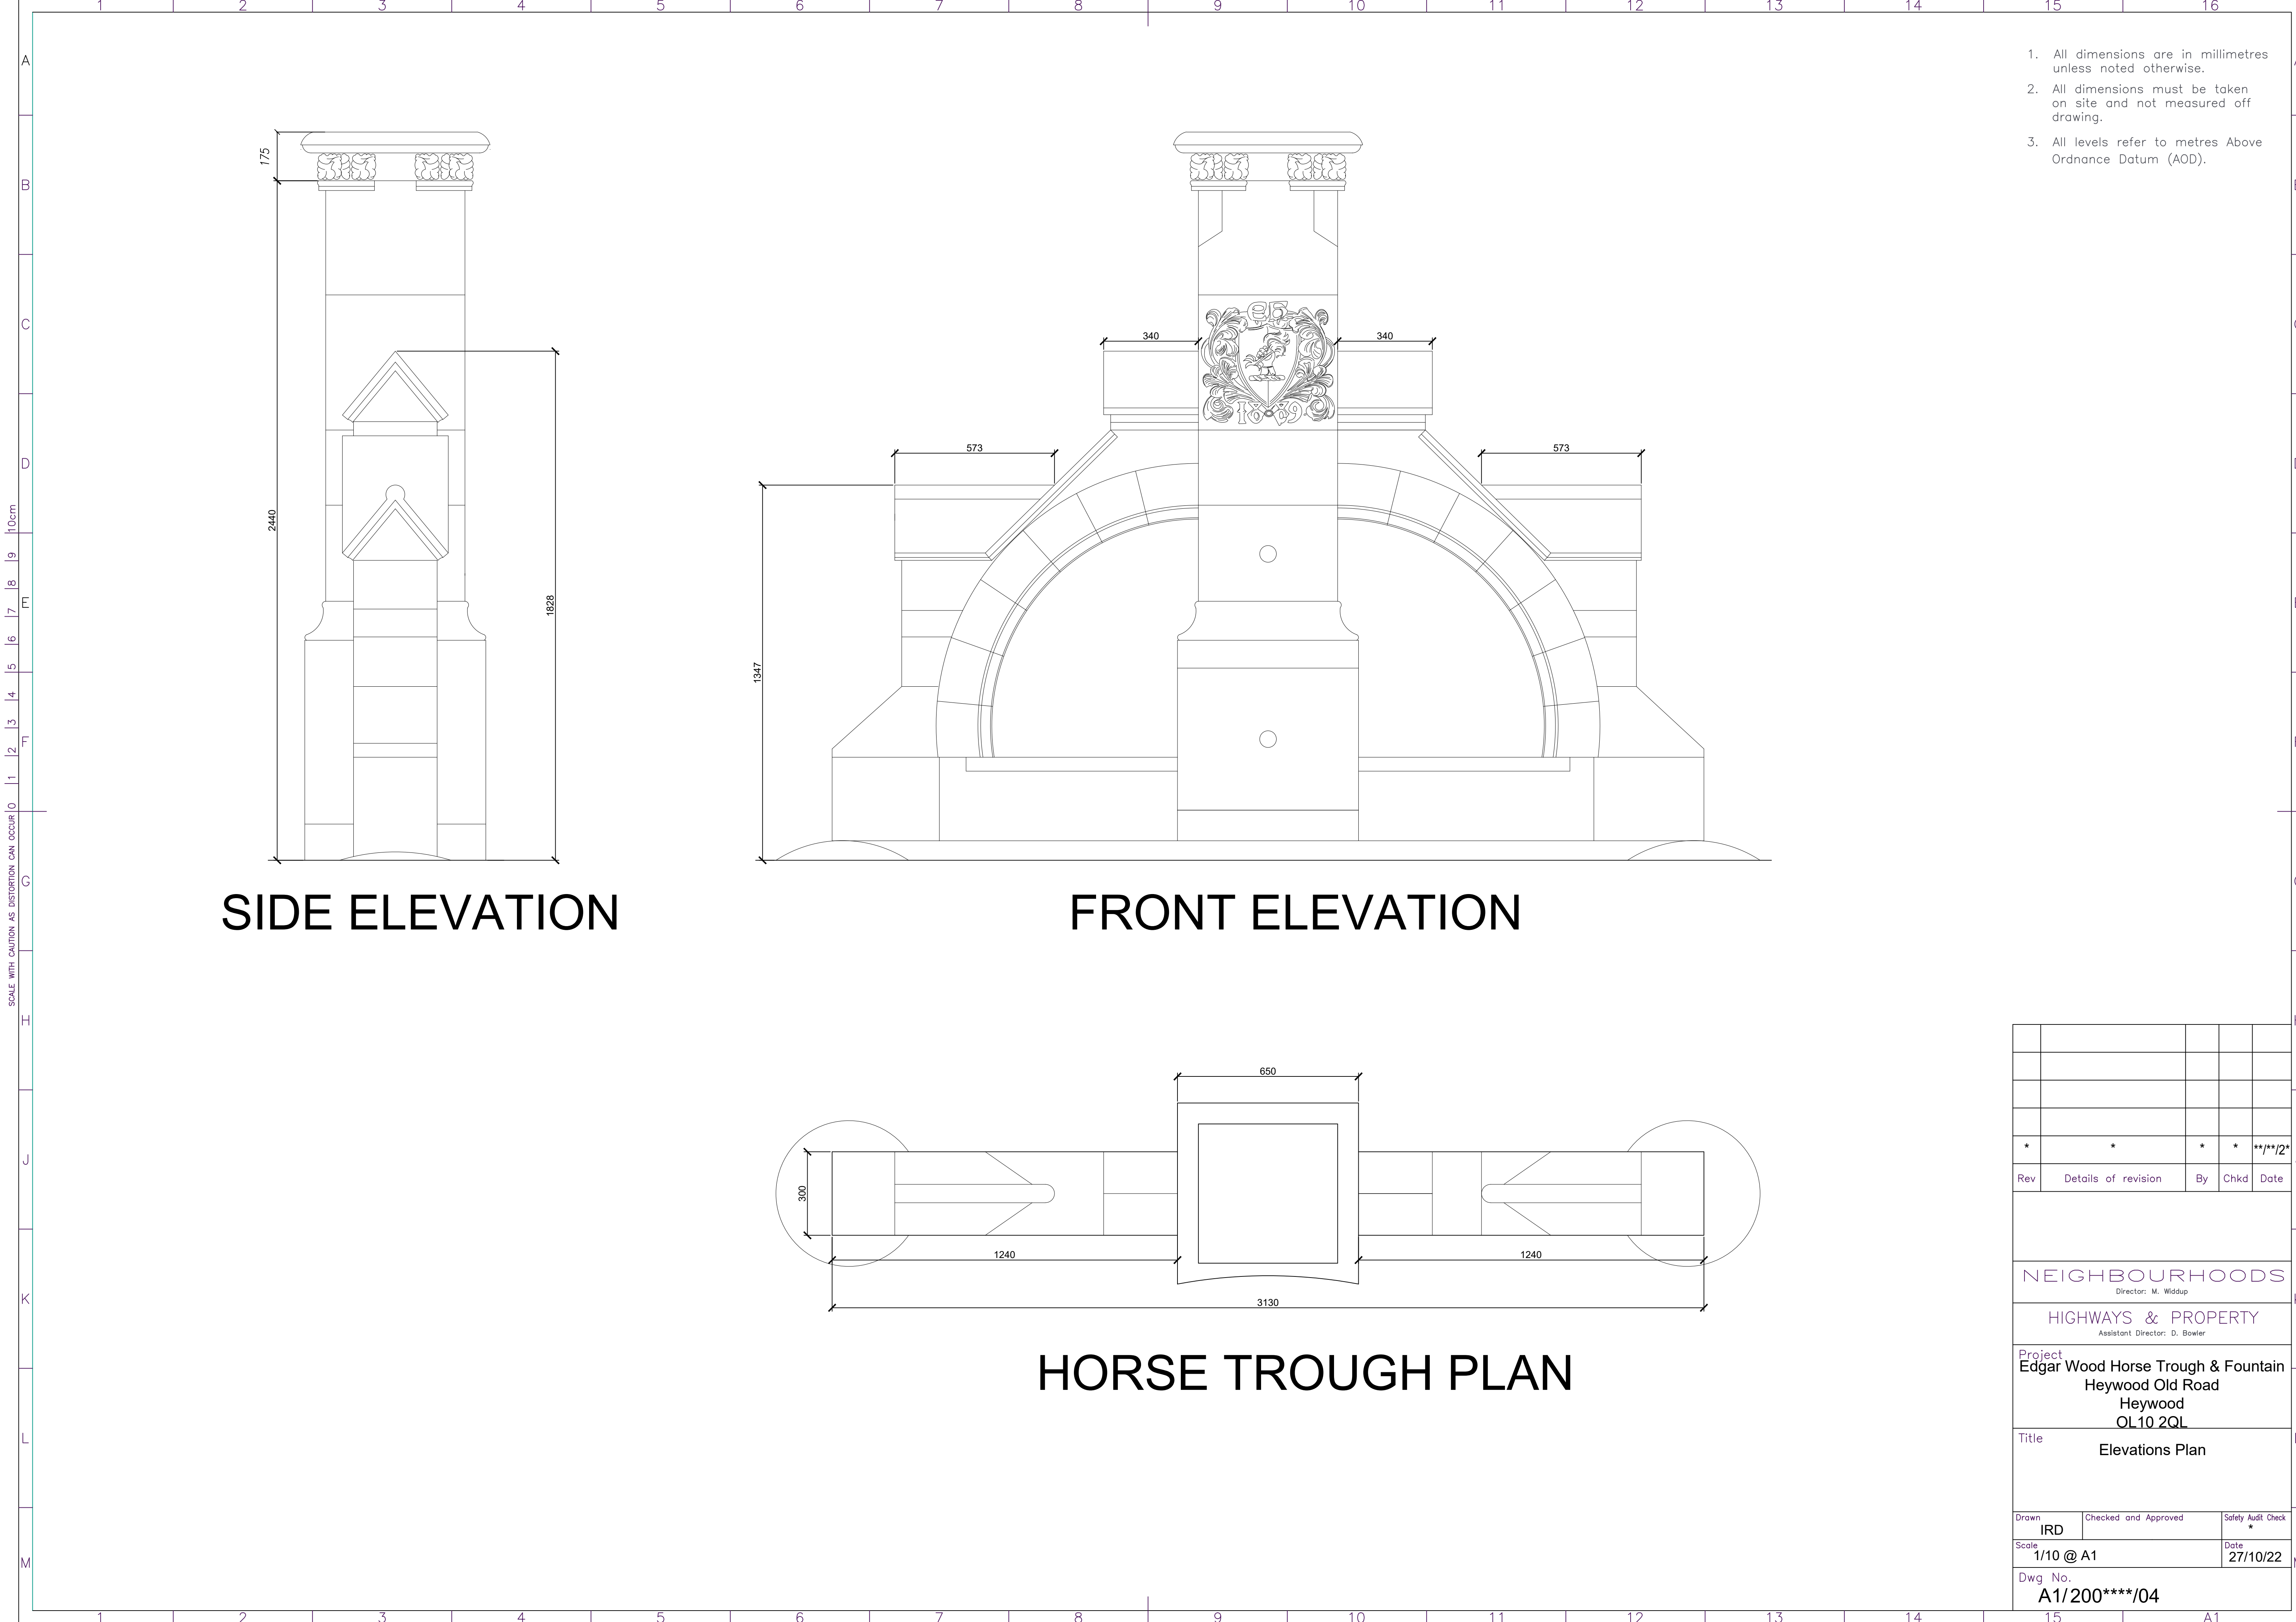

1. All dimensions are in millimetres unless noted otherwise.
2. All dimensions must be taken on site and not measured off drawing.
3. All levels refer to metres Above Ordnance Datum (AOD).

*	*	*	*	**/**/2*
Rev	Details of revision	By	Chkd	Date
NEIGHBOURHOODS				
Director: M. Widdup				
HIGHWAYS & PROPERTY				
Assistant Director: D. Bowler				
Project				
Edgar Wood Horse Trough & Fountain				
Heywood Old Road				
Heywood				
OL10 2QL				
Title				
Elevations Plan				
Drawn	Checked and Approved		Safety Audit Check	
IRD			*	
Scale	1/10 @ A1			Date
				27/10/22
Dwg No.				
A1/200****/04				