



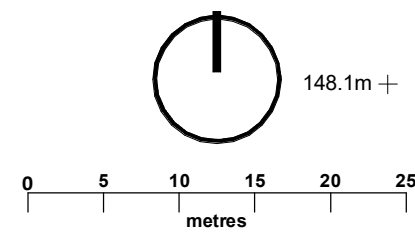

Not to be scaled for site setting out or construction purposes. All dimensions to be checked on site. Discrepancies, ambiguities and / or omissions between this drawing and information given elsewhere must be reported immediately to head office for clarification before proceeding.

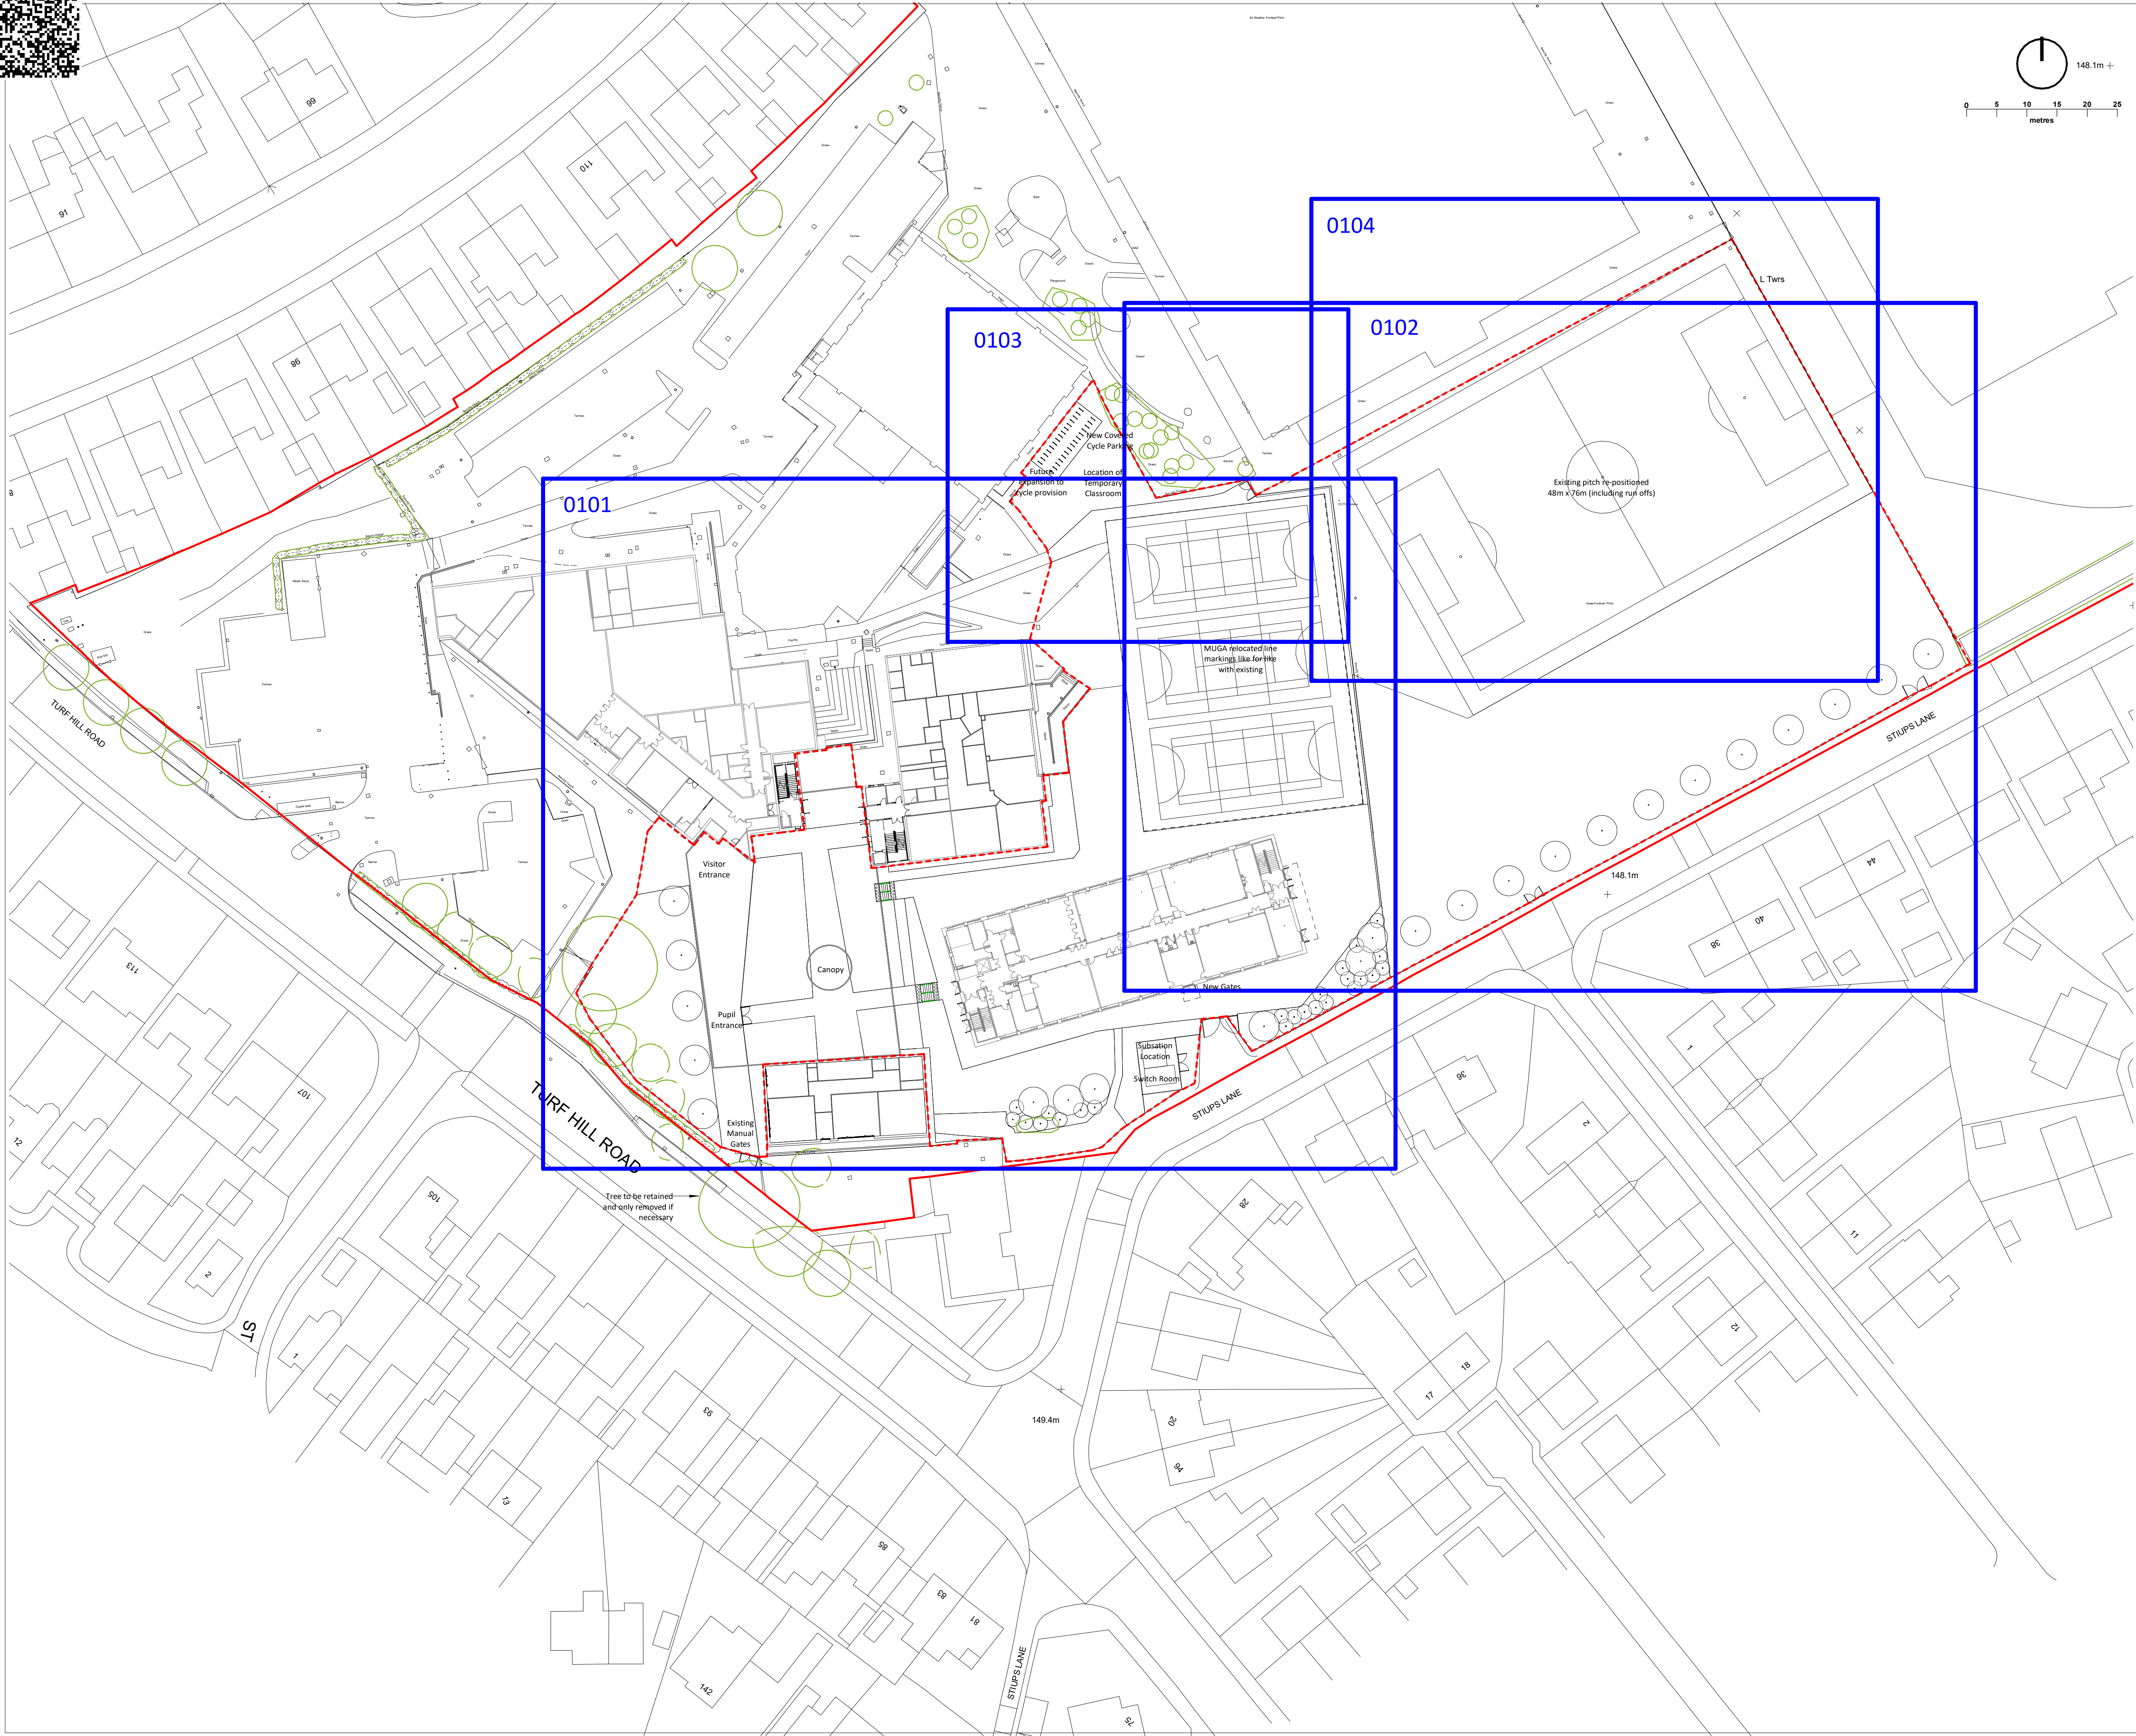

- Legend**
- Site Boundary
 - Extent of external works boundary (excluding internal works to retained buildings)



Issued for Stage 5	S2	P10	LHY	MGO	05/05/22
Issued for Stage 5	S2	P09	KMS	MGO	16/12/22
Buildings updated.	S2	P08	KMS	MGO	13/12/22
Comments addressed from TD	S2	P07	IWA	IWA	05/09/22
Boundary revised to include existing pitch	S2	P06	KMS	IWA	17/08/22
Existing pitch added. Canopy extended.					
Planting removed at entrance	S2	P05	KMS	MGO	12/07/22
Substation position revised by a further 1.0m to be 6.7m away from building	S2	P04	KMS	MGO	21/06/22
Temporary classroom added to plan.					
Substation location revised.	S2	P03	KMS	MGO	20/06/22
Issued for Contractors Proposals	S2	P02	KMS	MGO	10/06/22
Issued for Information	S2	P01	JAF	MGO	10/05/22
Revision	Status	Rev	Author	Aprvd	Date
newcastle: studio 7 & 8, the kiln, houts yard, walker road, newcastle, n66 2th. t: +44 (0)191 281 3775					
london: the fisheries, 1 mentmore terrace, london, e8 3pn. t: +44 (0)203 479 2649					
edinburgh: 91 george street, edinburgh eh2 3es. t: +44 (0)131 241 0309					
glasgow: 177 w george st, glasgow metropolitan area, g2 2ib. t: +44 (0)141 301 3465					
w: www.oobe.co.uk e: info@oobe.co.uk					

oobe

Client	Department for Education
Project	Kingsway Park High School
Title	Hardworks - Overview
Dwg. No.	SRP1020- AHR- ZZ- XX- DR- L- 0100
Revision	P10
Scale	1 : 500 @ A1
Date	May 2022