


CREATIVE ARCHITECTURE LIMITED ASSERTS ITS RIGHTS TO
BE IDENTIFIED AS THE AUTHOR OF THIS DESIGN

- DRAWING NOT TO BE SCALED.
- REPORT ERRORS & OMISSIONS TO ARCHITECT.
- CHECK ALL DIMENSIONS ON SITE
- DRAWING TO BE READ IN CONJUNCTION WITH THE HEALTH AND SAFETY PLAN AND ALL RELEVANT RISK ASSESSMENTS

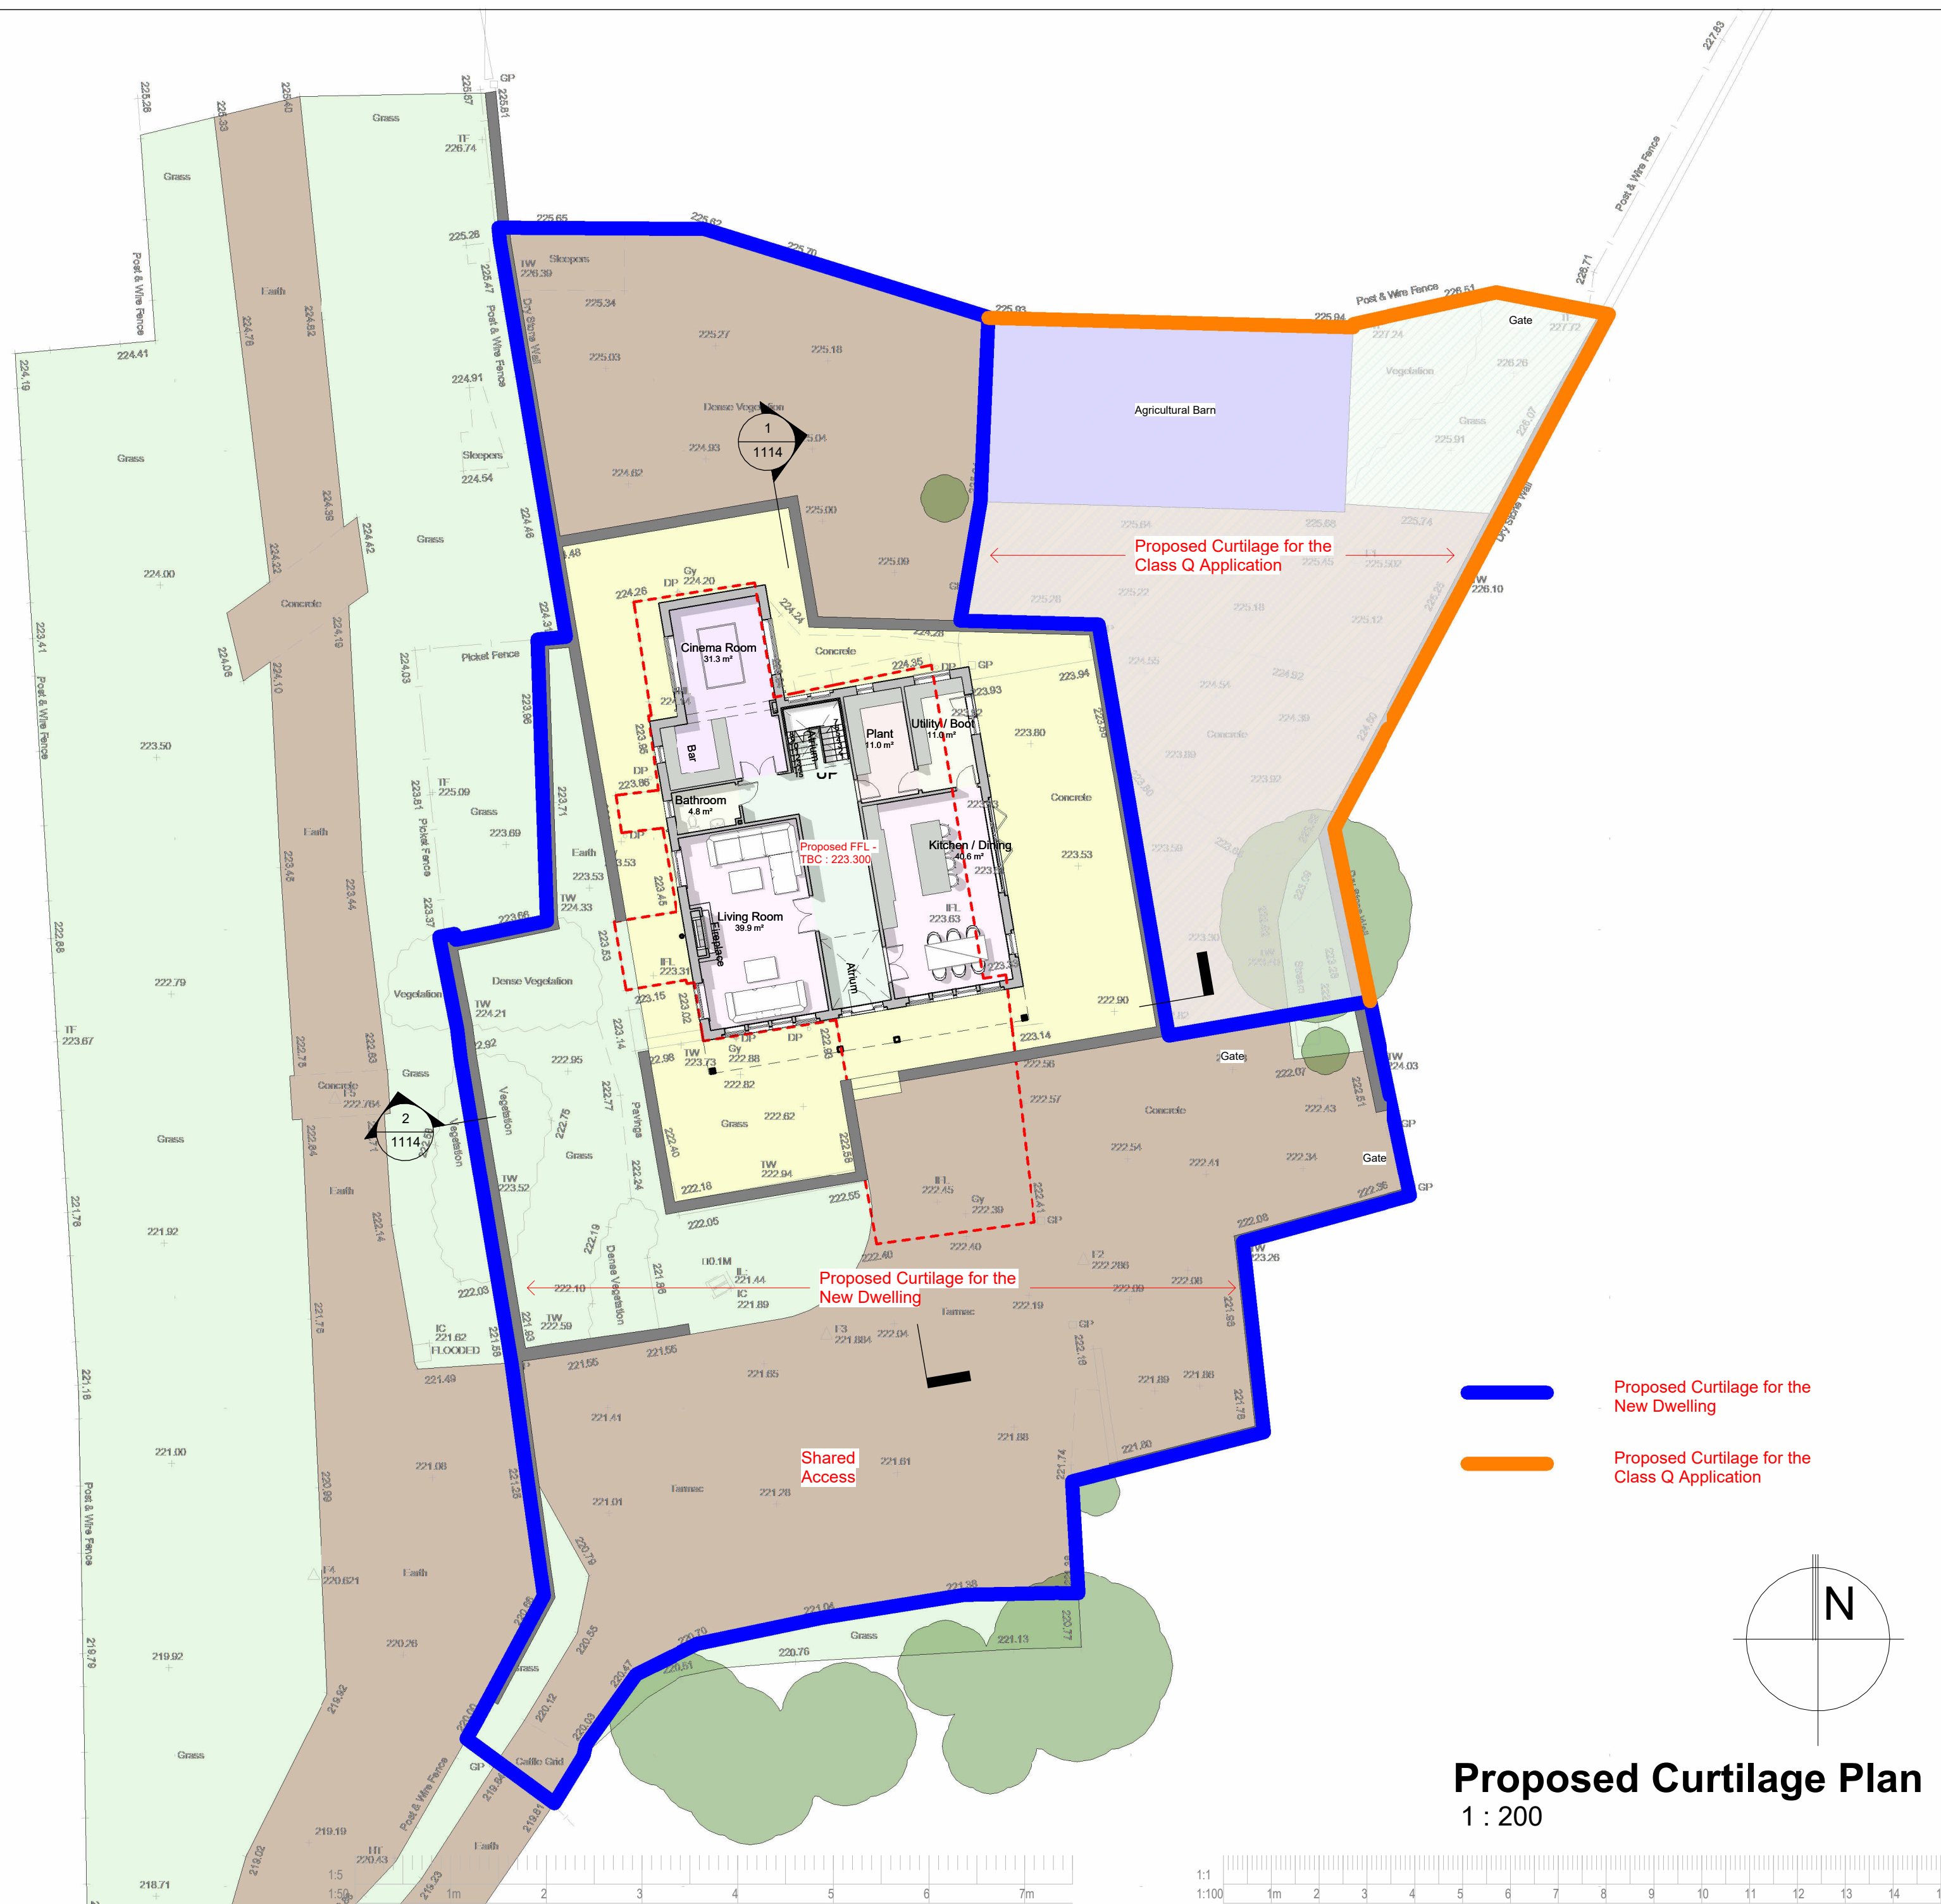

REV.	DATE	DRN.	CHKD.
------	------	------	-------

PROJECT

Longley Hey Farm, Littleborough

CLIENT
Mike and Kelly

DRAWING

Proposed Curtilage Plan

SCALE 1 : 200	SHEET SIZE @ A2	DRAWN AH	CHECKED CA	DATE 13.01.25
------------------	--------------------	-------------	---------------	------------------

CREATIVE ARCHITECTURE

A: 1 The Long Stables, Rochdale Rd, Denshaw, OL3 5UE
T: 07788 200 255
E: adam@creativearchitectureltd.co.uk
W: www.creativearchitectureltd.co.uk

JOB No 22-014	DRAWING No 1112	REVISION
STATUS		

Planning