
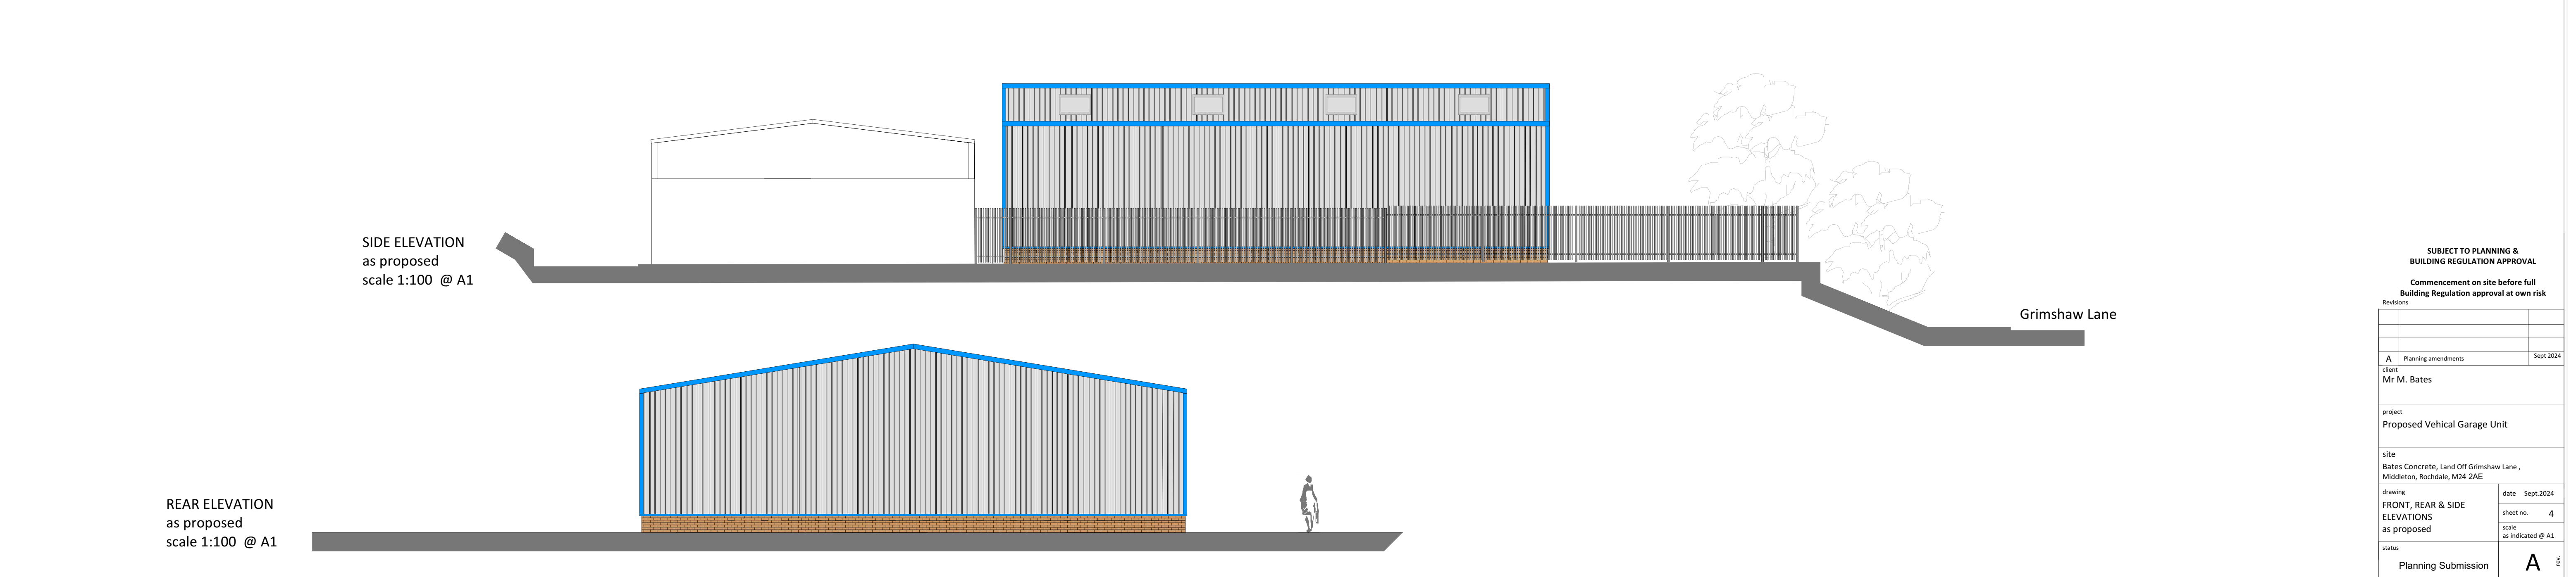


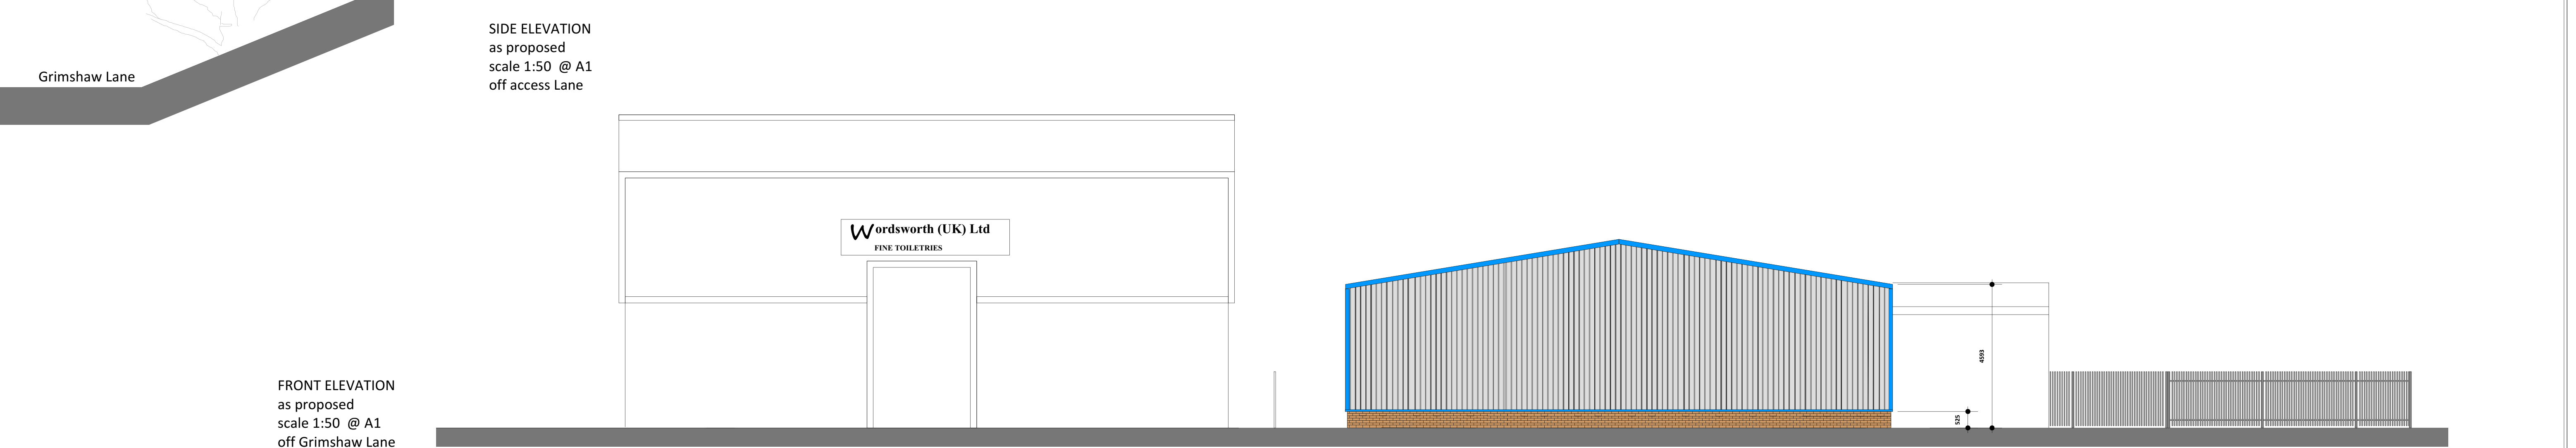

SUBJECT TO PLANNING & BUILDING REGULATION APPROVAL			
Commencement on site before full Building Regulation approval at own risk			
Revisions			
A	Planning amendments		Sept 2024
client Mr M. Bates			
project Proposed Vehical Garage Unit			
site Bates Concrete, Land Off Grimshaw Lane , Middleton, Rochdale, M24 2AE			
drawing FRONT, REAR & SIDE ELEVATIONS as proposed	date Sept 2024	sheet no. 4	scale as indicated @ A1
status Planning Submission		A	REV.