
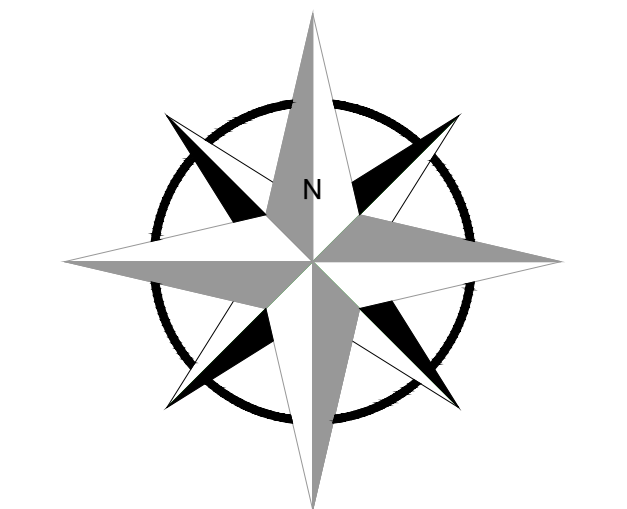
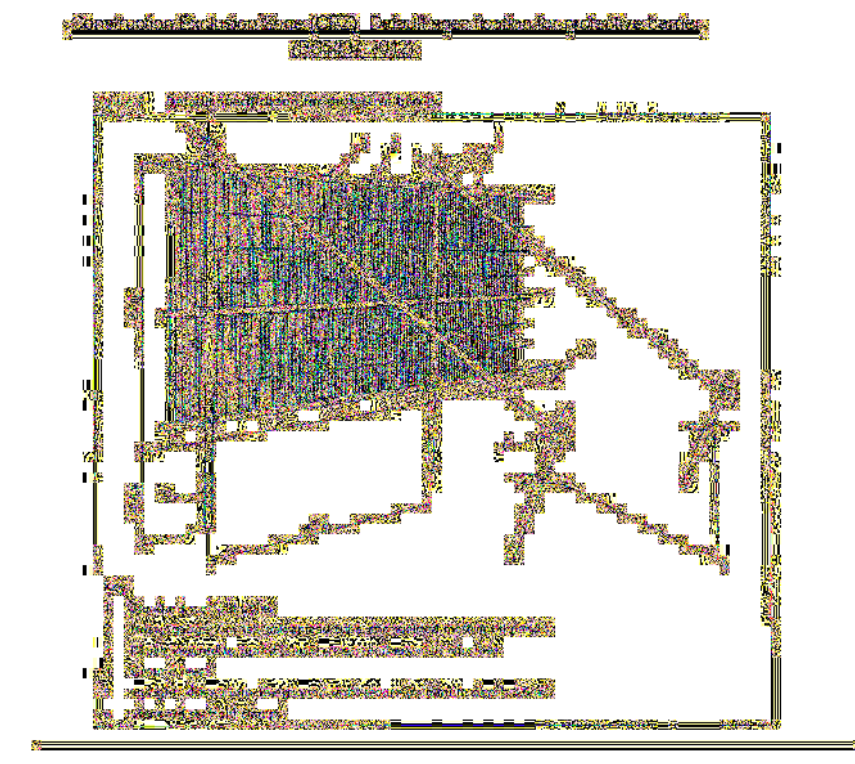


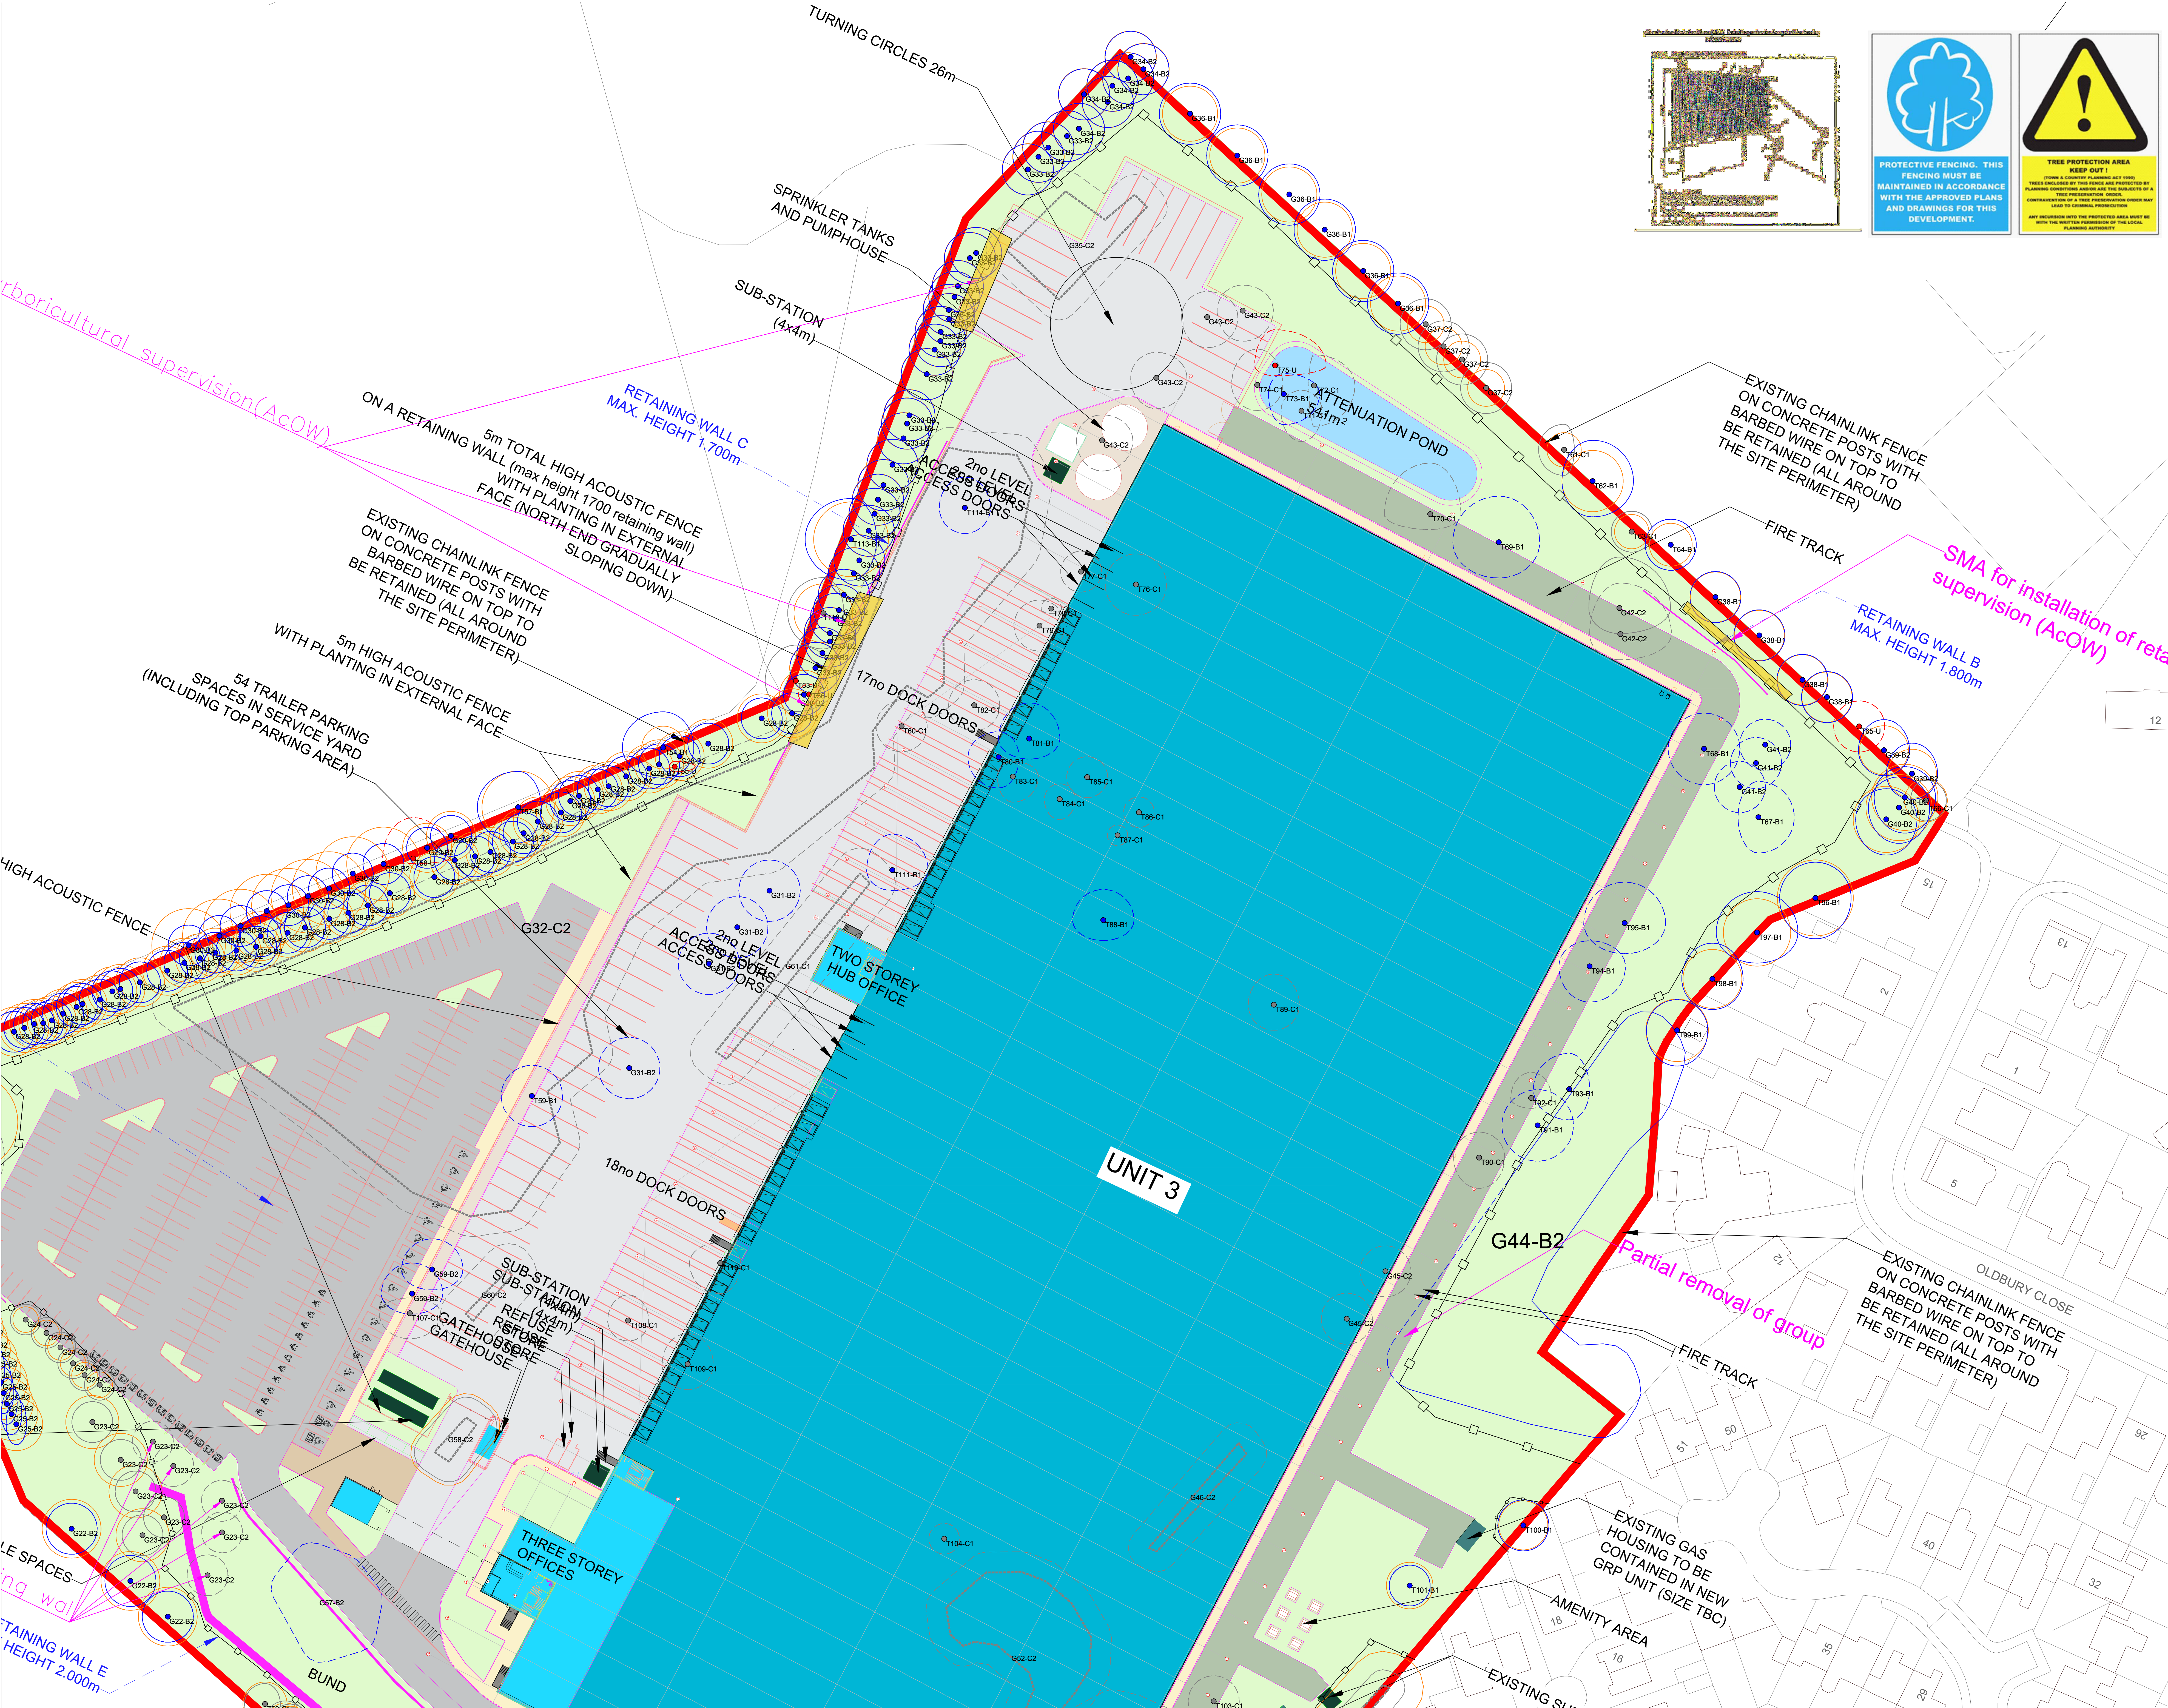

TREE PROTECTION PLAN

Retention value key

- RETENTION VALUE N
- RETENTION VALUE C
- RETENTION VALUE B
- RETENTION VALUE U

Root Protection Areas (RPA) & Construction Exclusion Zones (CEZ)

Root Protection Areas (RPA) have been identified and are based on BS5837:2012. RPA's and Construction Exclusion Zones (CEZ) have been shown as detailed below. The CEZ shall act as the protective barrier for retained trees.

CEZ (Protective barrier)

RPA

Canopy extent

CEZ and re-positioning during build period

The CEZ's will require installation as shown on the TPP. The CEZ shall be repositioned only under ACOW supervision.

Special Measure Areas (SMA)


Special Measure Areas (SMA's) have been identified for construction in these areas and they have been shown as detailed below.

SMA1: Works to be undertaken under arboricultural supervision

Refer to Arboricultural Implications Assessment (AIA) for details of recommended construction in SMA's.

NOTES

The drawing shall not be reproduced in black and white. This drawing is produced for Planning and Construction.

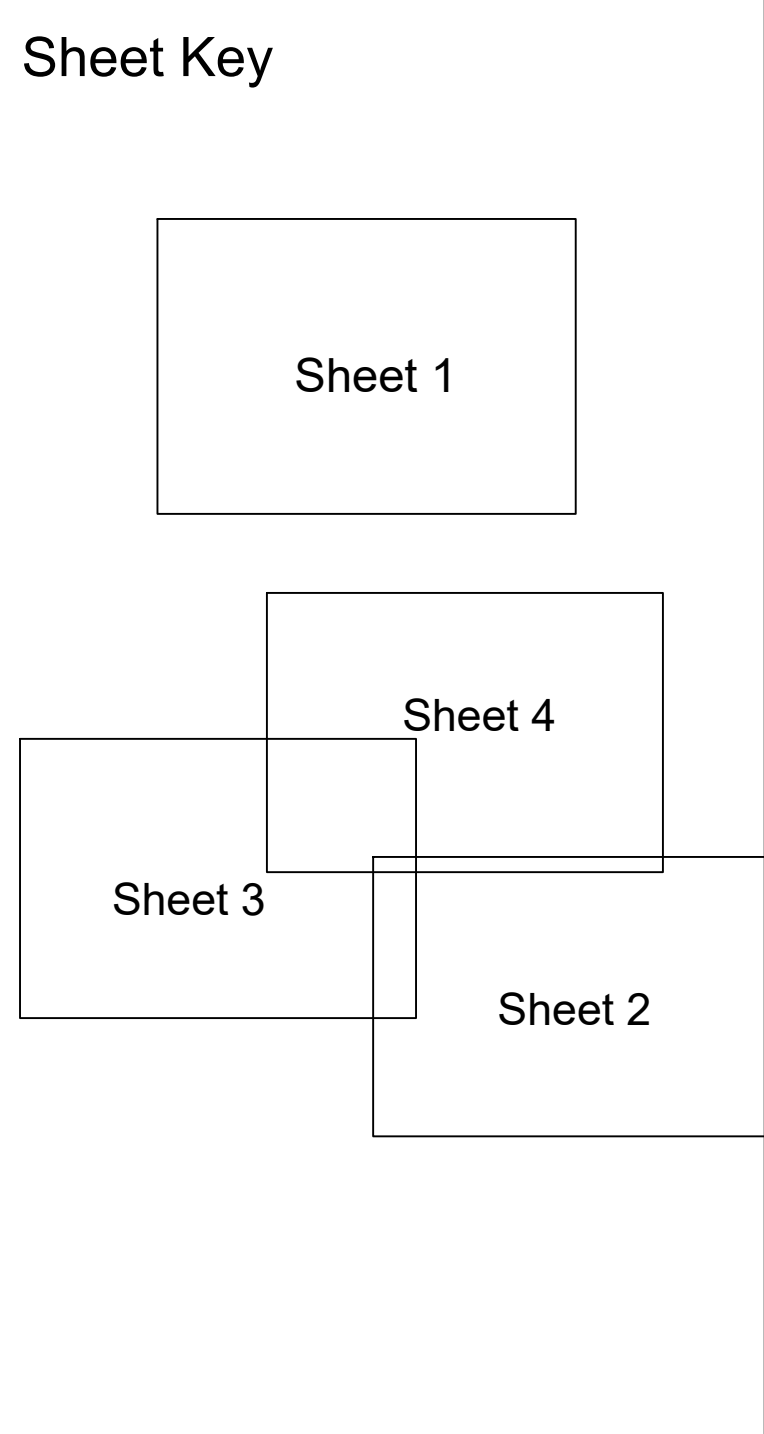

AMENITYTREE
ENVIRONMENTAL PLANNING CONSULTANTS

The Annexe, Willow Hill Cottage, School Lane,
Burwardsley, Chester, CH3 9NX
Tel: 01829 770075

Client:
Tramell Crow


Project:
**Heywood, Tramell Crow
12363**

Detail:
**TREE PROTECTION PLAN
Sheet 4**

Drawn By: PS Date: 19.12.2024 Scale: 1:400 - A0


Drg No: TR-01-Sheet 4 Revision: V2

Appendix 3 Tree Removal Plan

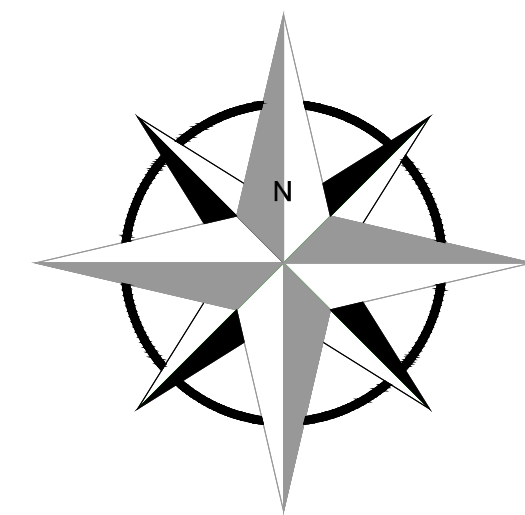


TREE PROTECTION PLAN

Retention value key

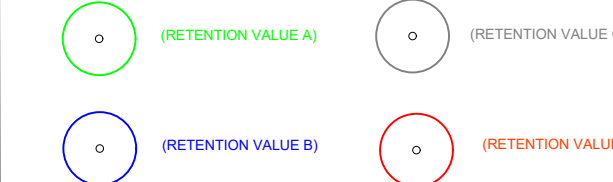

Root Protection Areas (RPA) & Construction Exclusion Zones (CEZ)


Root Protection Areas (RPA's) have been identified and are based on BS5837:2012. RPA's and Construction Exclusion Zones (CEZ) have been shown as detailed below. The CEZ shall act as the protective barrier for retained trees.

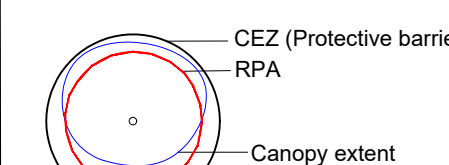

CEZ and re-positioning during build period
The CEZ's will require installation as shown on the tpp. The CEZ shall be repositioned only under ACOW

Special Measure Areas (SMA)

Special Measure Areas (SMA's) have been identified for construction in these areas and they have been shown as detailed below.

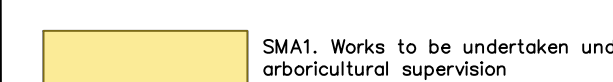

Refer to Arboricultural Implications Assessment (AIA) for details of recommended construction in SMA's.

NOTES
This drawing shall not be reproduced in black and white.
This drawing is produced for Planning and Construction

Sheet Key

Sheet 1

Sheet 4

Sheet 3

Sheet 2

AMENITYTREE
ENVIRONMENTAL PLANNING CONSULTANTS

The Annexe, Willow Hill Cottage, School Lane,
Burwadsley, Chester. CH3 9NX
Tel. 01829 770075

Client:
Tramell Crow

Project:
**Heywood, Tramell Crow
12363**

Detail:
**TREE REMOVAL PLAN
Overview (Sheet 1)**

Drawn By: SB Date: 19.12.2024 Scale: 1:750 - AO

Dwg No: TR-01-Sheet 1 Revision: V2

Coordinate Reference Zone (CRZ) National Grid Coordinate Reference

1000000000

1000000000

PROTECTIVE FENCING. THIS FENCING MUST BE MAINTAINED IN ACCORDANCE WITH THE APPROVED PLANS AND DRAWINGS FOR THIS DEVELOPMENT.



TREE PROTECTION AREA KEEP OUT !
(TOWN & COUNTRY PLANNING ACT 1990)
TREES ENCLOSED BY THIS FENCE ARE PROTECTED BY PLANNING CONDITIONS AND/OR ARE THE SUBJECTS OF A TREE PRESERVATION ORDER.
CONTRAVENTION OF A TREE PRESERVATION ORDER MAY LEAD TO CRIMINAL PROSECUTION
ANY INCURSION INTO THE PROTECTED AREA MUST BE WITH THE WRITTEN PERMISSION OF THE LOCAL PLANNING AUTHORITY

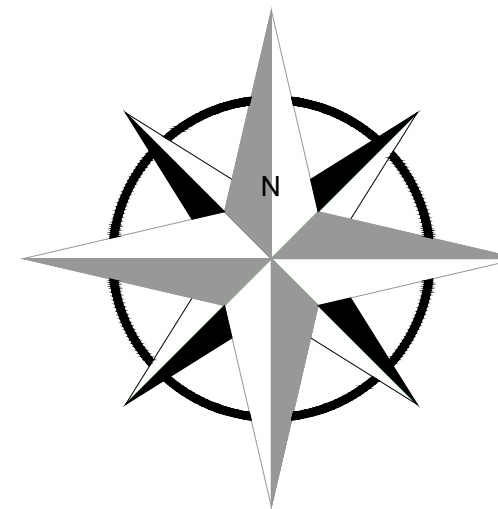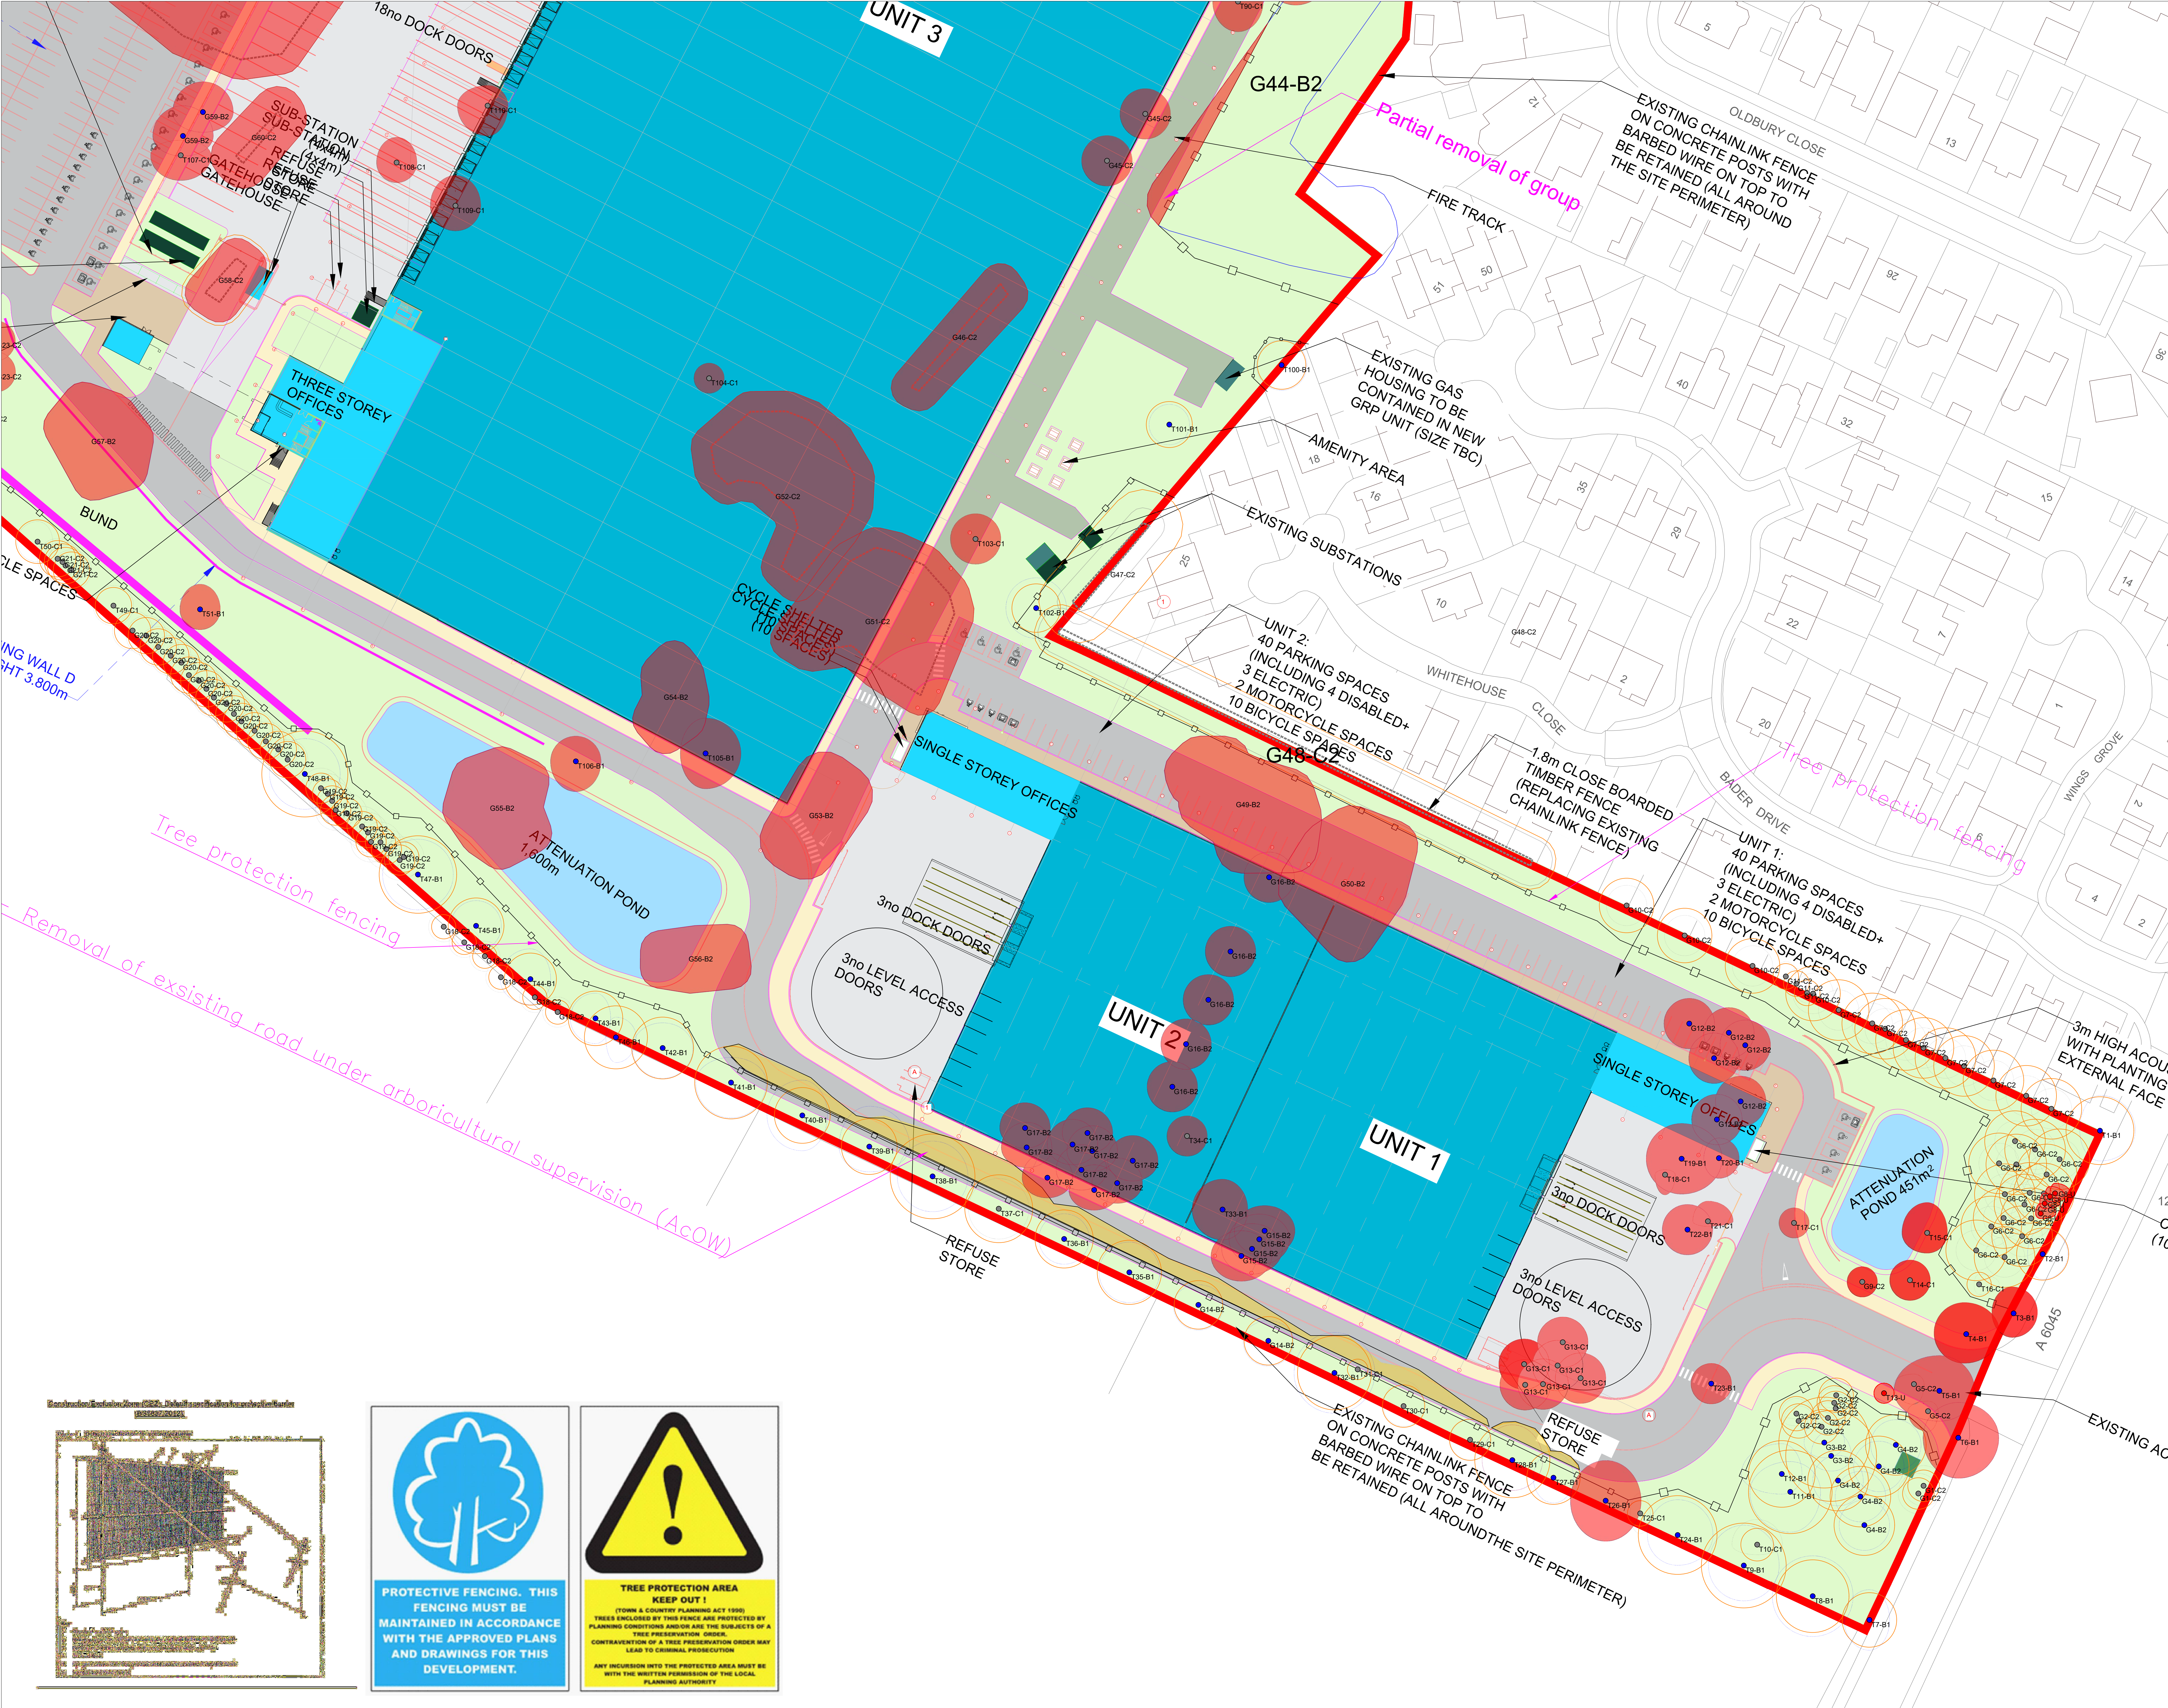

TREE PROTECTION PLAN

Retention value key

RETENTION VALUE A (Green circle)
RETENTION VALUE B (Blue circle)
RETENTION VALUE C (Yellow circle)
RETENTION VALUE D (Red circle)
RETENTION VALUE E (Orange circle)

Root Protection Areas (RPA) & Construction Exclusion Zones (CEZ)

Root Protection Areas (RPA) have been identified and are based on BS5837:2012. RPAs and Construction Exclusion Zones (CEZ) have been shown as detailed below. The CEZ shall act as the protective barrier for retained trees.

CEZ (Protective barrier)
RPA
Canopy extent

CEZ and re-positioning during build period

The CEZ's will require installation as shown on the TPP. The CEZ shall be repositioned only under ACOW.

Special Measure Areas (SMA)

Special Measure Areas (SMA's) have been identified for construction in these areas and they have been shown as detailed below.


SMA1: Works to be undertaken under arboricultural supervision

Refer to Arboricultural Implications Assessment (AIA) for details of recommended construction in SMA's.

NOTES

The drawing shall not be reproduced in black and white. This drawing is produced for Planning and Construction.

Sheet Key

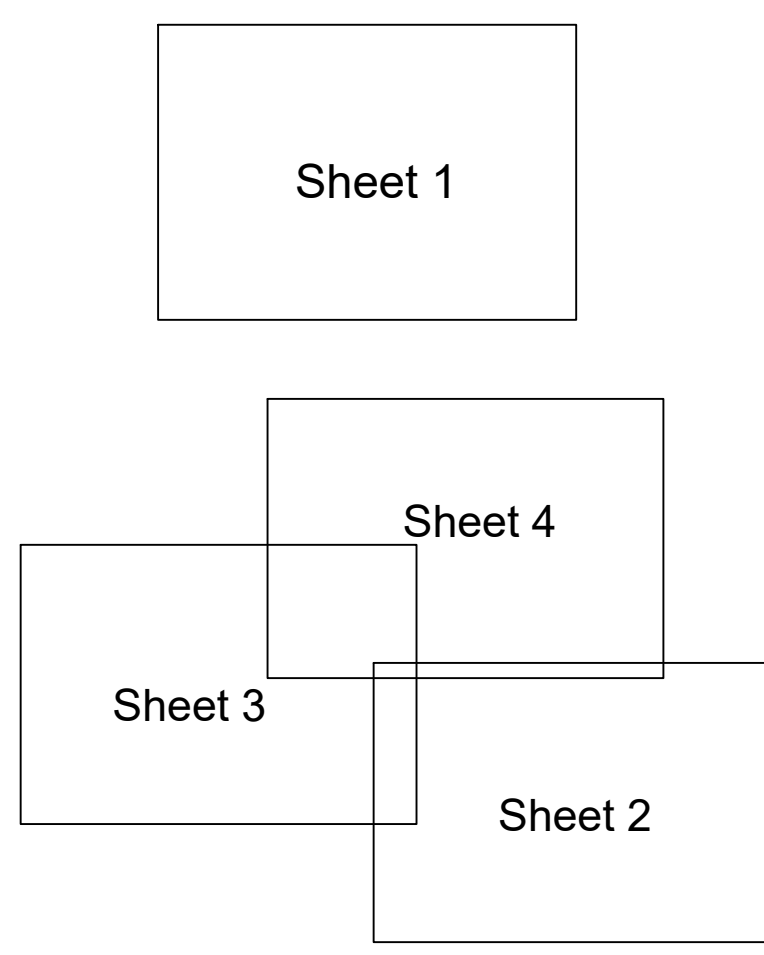

AMENITYTREE

The Annexe, Willow Hill Cottage, School Lane, Burwandsley, Chester, CH3 9NX
Tel: 01829 770075

Client:		
Tramell Crow		
Project:		
Heywood, Tramell Crow 12363		
Detail:		
TREE REMOVAL PLAN Sheet 2		
Drawn By:	Date:	Scale:
PS	19.12.2024	1:400 - A0
Dwg No:	Revision:	
TR-01-Sheet 2	V2	

