


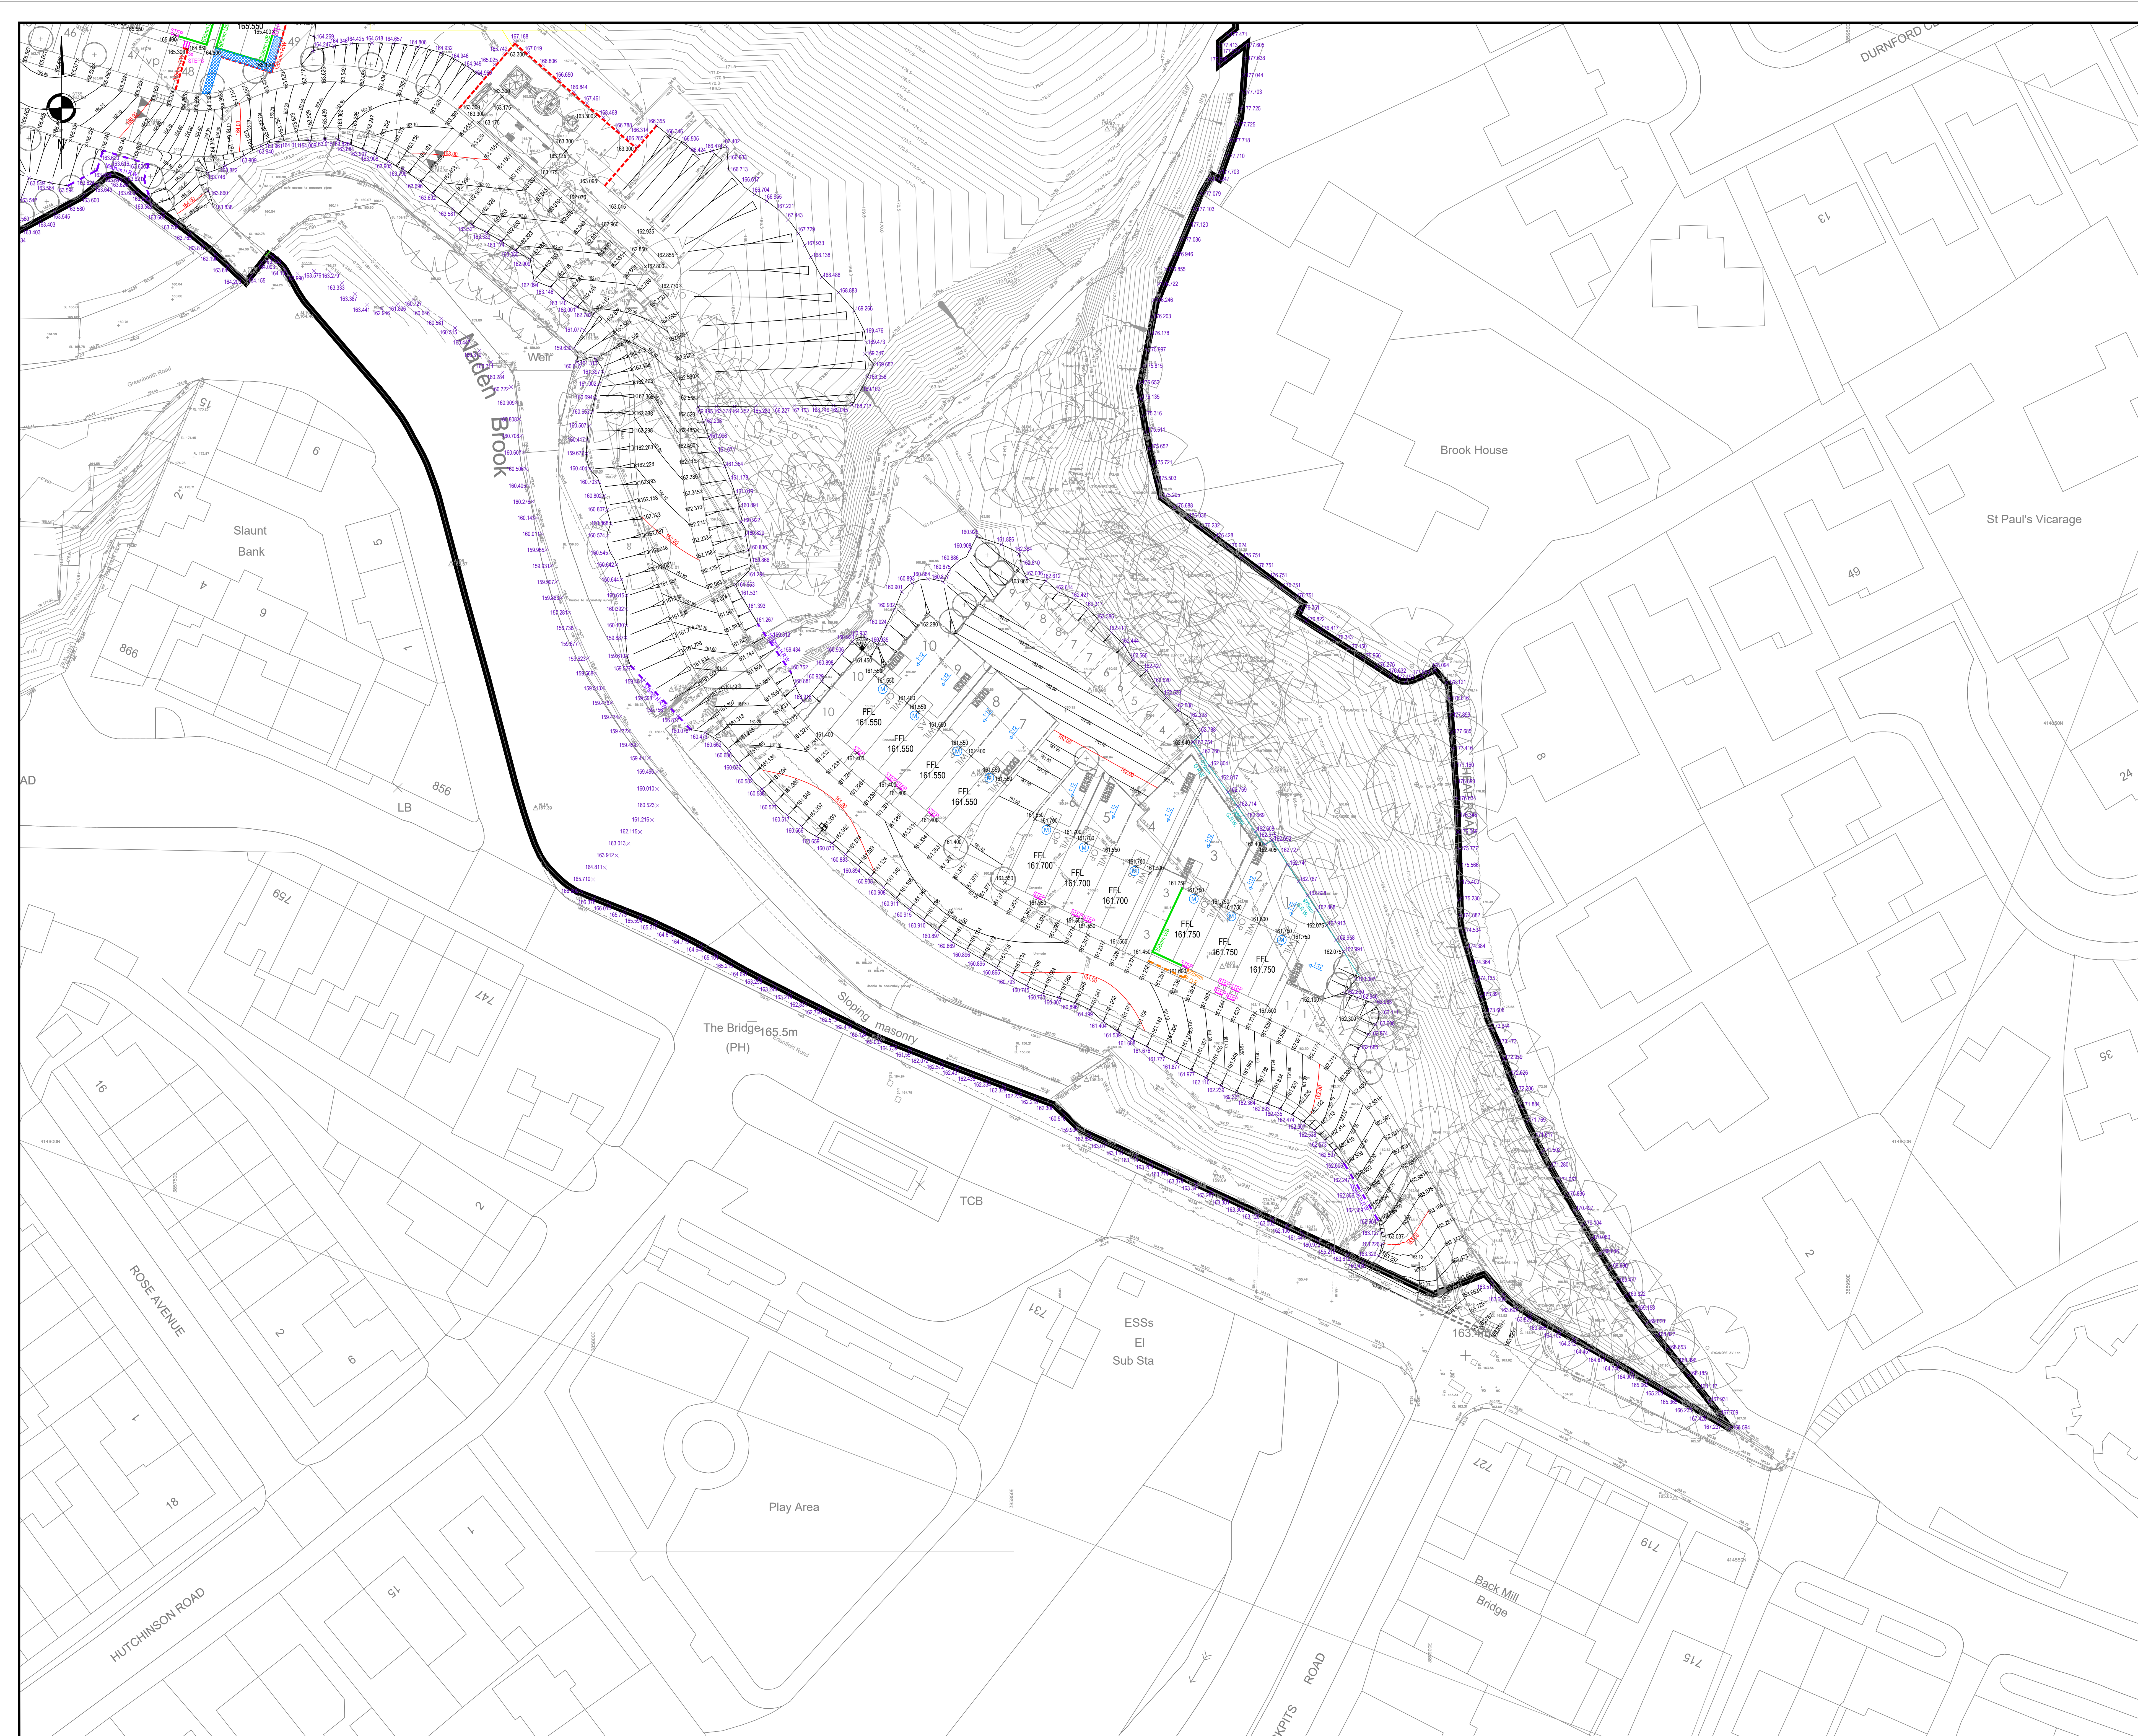

KEY	
	PART M LEVEL ACCESS COMPONENT
	RELOCATED PATH TO PROVIDE FLUSH ACCESS
	EXTERNAL STEPS FOR ACCESS (150mm Rise, 300mm Going)
	PROPOSED UNDER BUILD
	PROPOSED FLAG ON EDGE
	PROPOSED GRAVEL BOARD
	PROPOSED MASONRY RETAINING WALL
	PROPOSED GABION BASKET RETAINING WALL
	PROPOSED HIGHWAY RETAINING WALL
	APPROXIMATE MAXIMUM GRADIENT IN GARDEN/DROVRWAY
	GRADING TO BE BATTERED TO MAXIMUM GRADIENT OF 1:3
	TOP/O INFORMATION MISSING

P04	04.12.2023	BOUNDARY RETAINING WALLS UPDATED	LS	KOB	KOB
P03	03.11.2023	ROAD STEEPENED TO SUIT EXISTING TOPOGRAPHY	LS	KOB	KOB
P02	31.10.2023	UPDATED FOLLOWING MEETING WITH STONEBOND	LS	KOB	KOB
P01	07.09.2023	PRELIMINARY ISSUE	LS	KOB	KOB
REV	DATE	DESCRIPTION	BY	CHK	APP

DRAWING STATUS:	PRELIMINARY
CLIENT:	STONEBOND
ARCHITECT:	STONEBOND
PROJECT:	EDENFIELD ROAD NORDEN ROCHDALE
TITLE:	FINISHED LEVELS AND RETAINING WALLS
	SHEET 2

STATUS:	PROJECT No.	PROJECT	ORIGINATOR	VOL/SYS	LEVEL	TYPE	ROLE	DRAWING No.	REV:
S2	223-100	EDE	- AJP	- XX	- 00	- DR	- C	- 1402	P04
SCALE @ A1:	DESIGNED:	DRAWN:	CHECKED:	APPROVED:	DATE:				
1:250	LS	LS	KOB	KOB	JULY 2023				