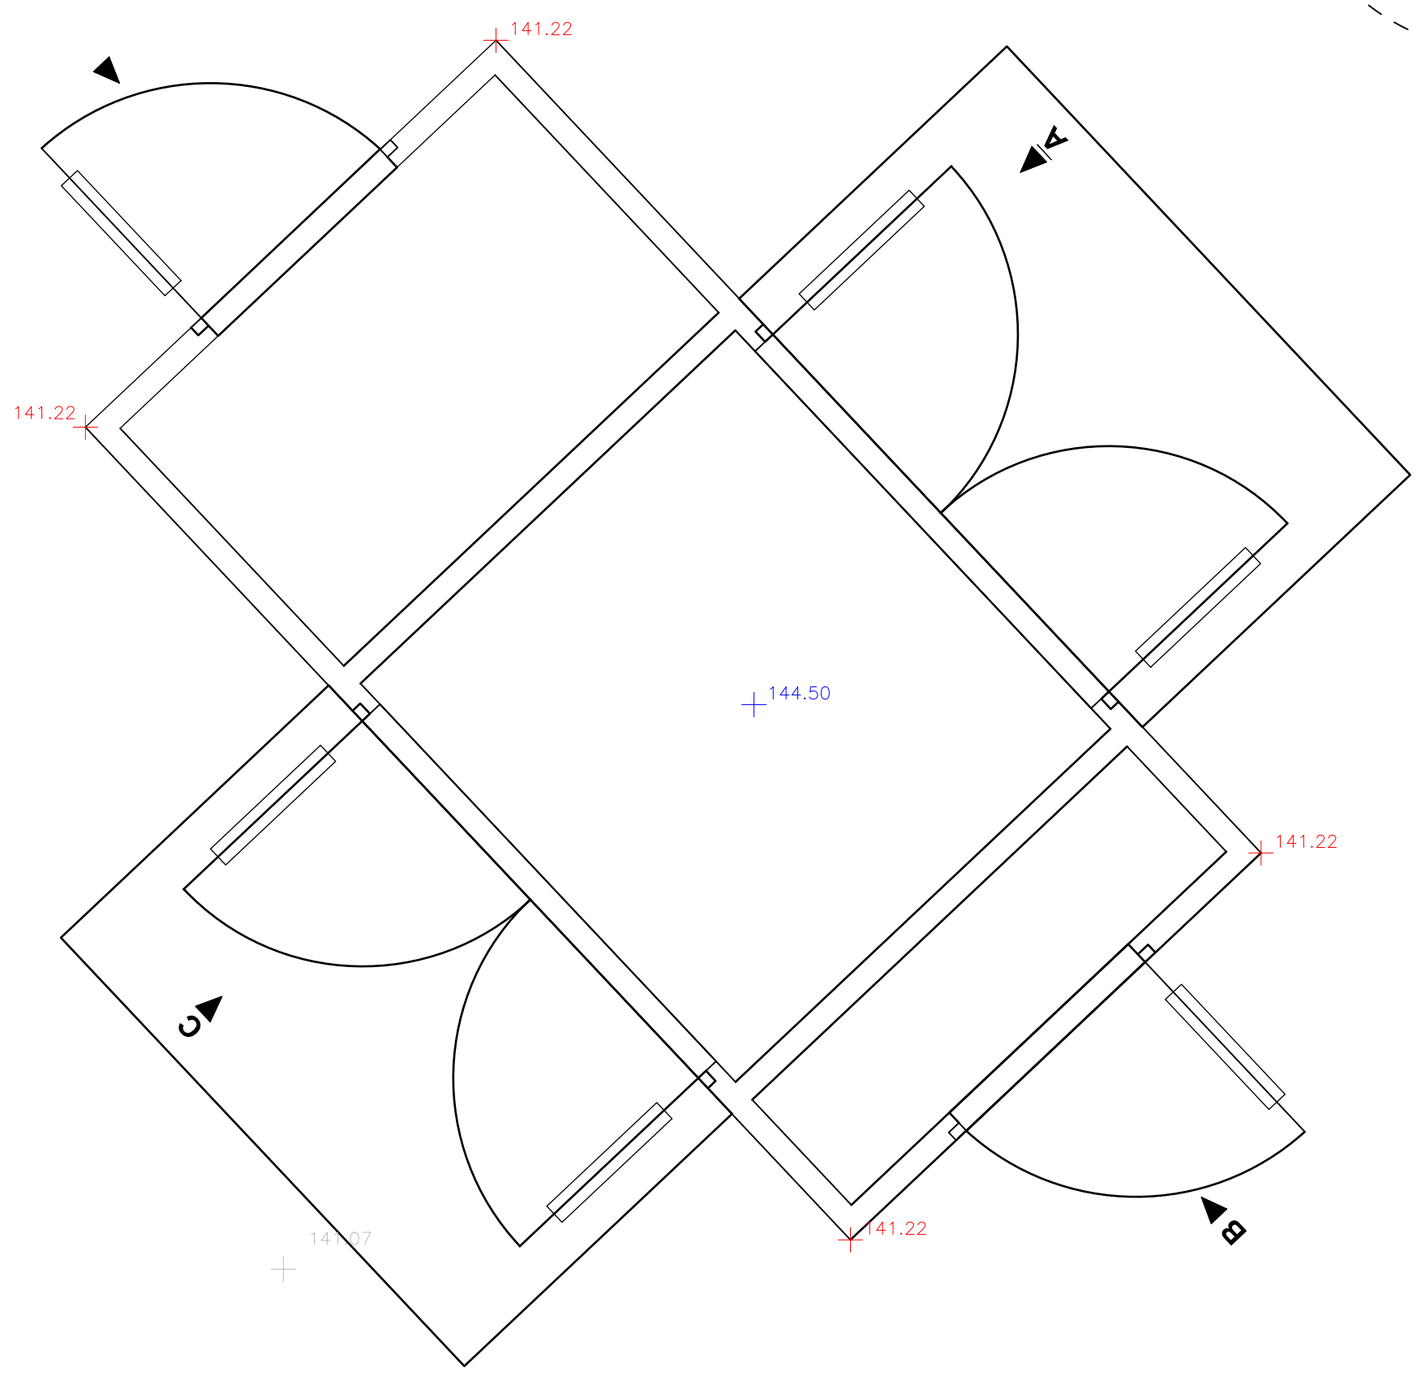


N

LEGEND

SITE BOUNDARY (0.058ha)

2.4m HIGH PALISADE FENCE

+2.31 EXISTING LEVELS (m)

DIMENSIONS IN GREEN ARE BOUNDARY STANDOFFS, DIMENSIONS IN BLACK ARE INFRASTRUCTURE EXTENTS.

LEVELS IN GREY ARE EXISTING, LEVELS IN RED ARE F.F.L, LEVELS IN BLUE ARE PROPOSED RIDGE/ROOF LEVELS.

0 1m 1.5 2

Metres 1:25

URBAN RESERVE

SLR
SUITE 5, BRINDLEY COURT
GRESLEY ROAD
SHIRE BUSINESS PARK
WORCESTER WR4 9FD
T: +44 (0)1905 751310
F: +44 (0)1905 751311
www.slrconsulting.com

LAND AT RICHARD STREET,
ROCHDALE, OL11 1BU

MIALL POWER
URBAN RESERVE

HV TRANSFORMER - PLAN

MIA-09

Scale 1:25 @ A3

Date FEBRUARY 2021

08071.00001.16.MIA-09.0 HV Transformer - Plan.dwg

© Crown copyright [and database rights] 2015 0100031673 Expires [03/02/21]

© This drawing and its content are the copyright of SLR Consulting Ltd and may not be reproduced or amended except by prior written permission. SLR Consulting Ltd accepts no liability for any amendments made by other persons.