

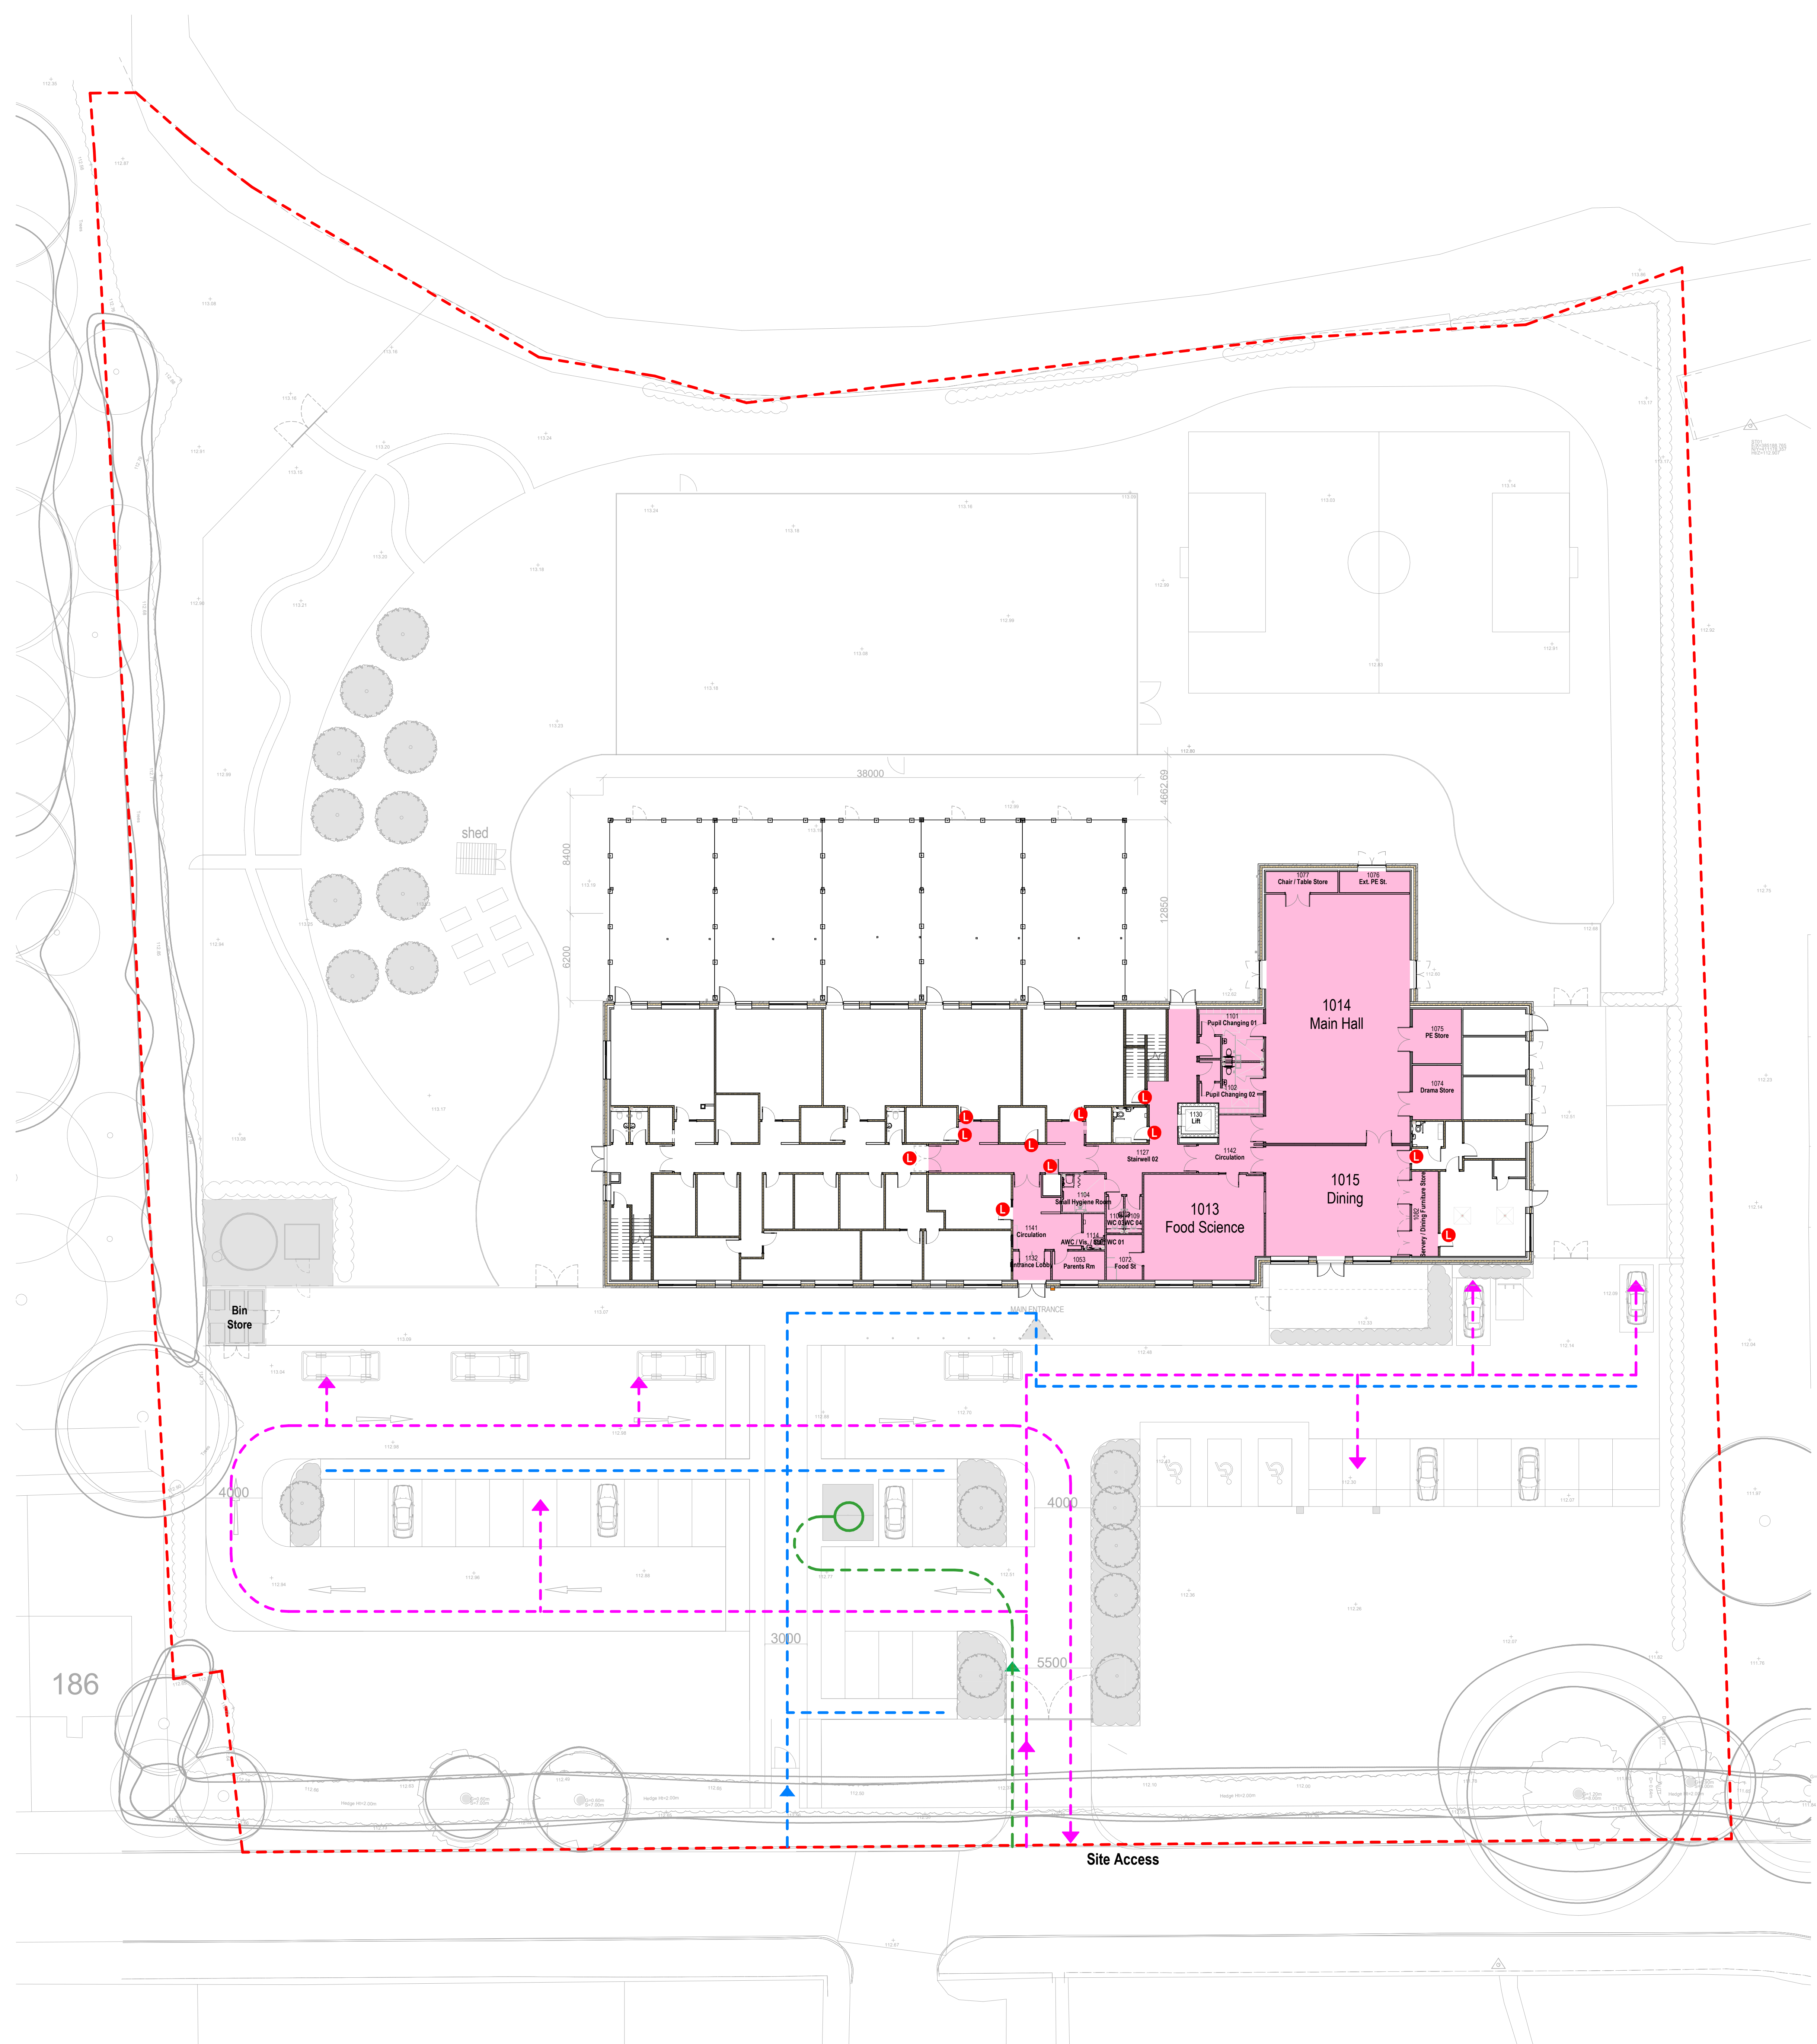


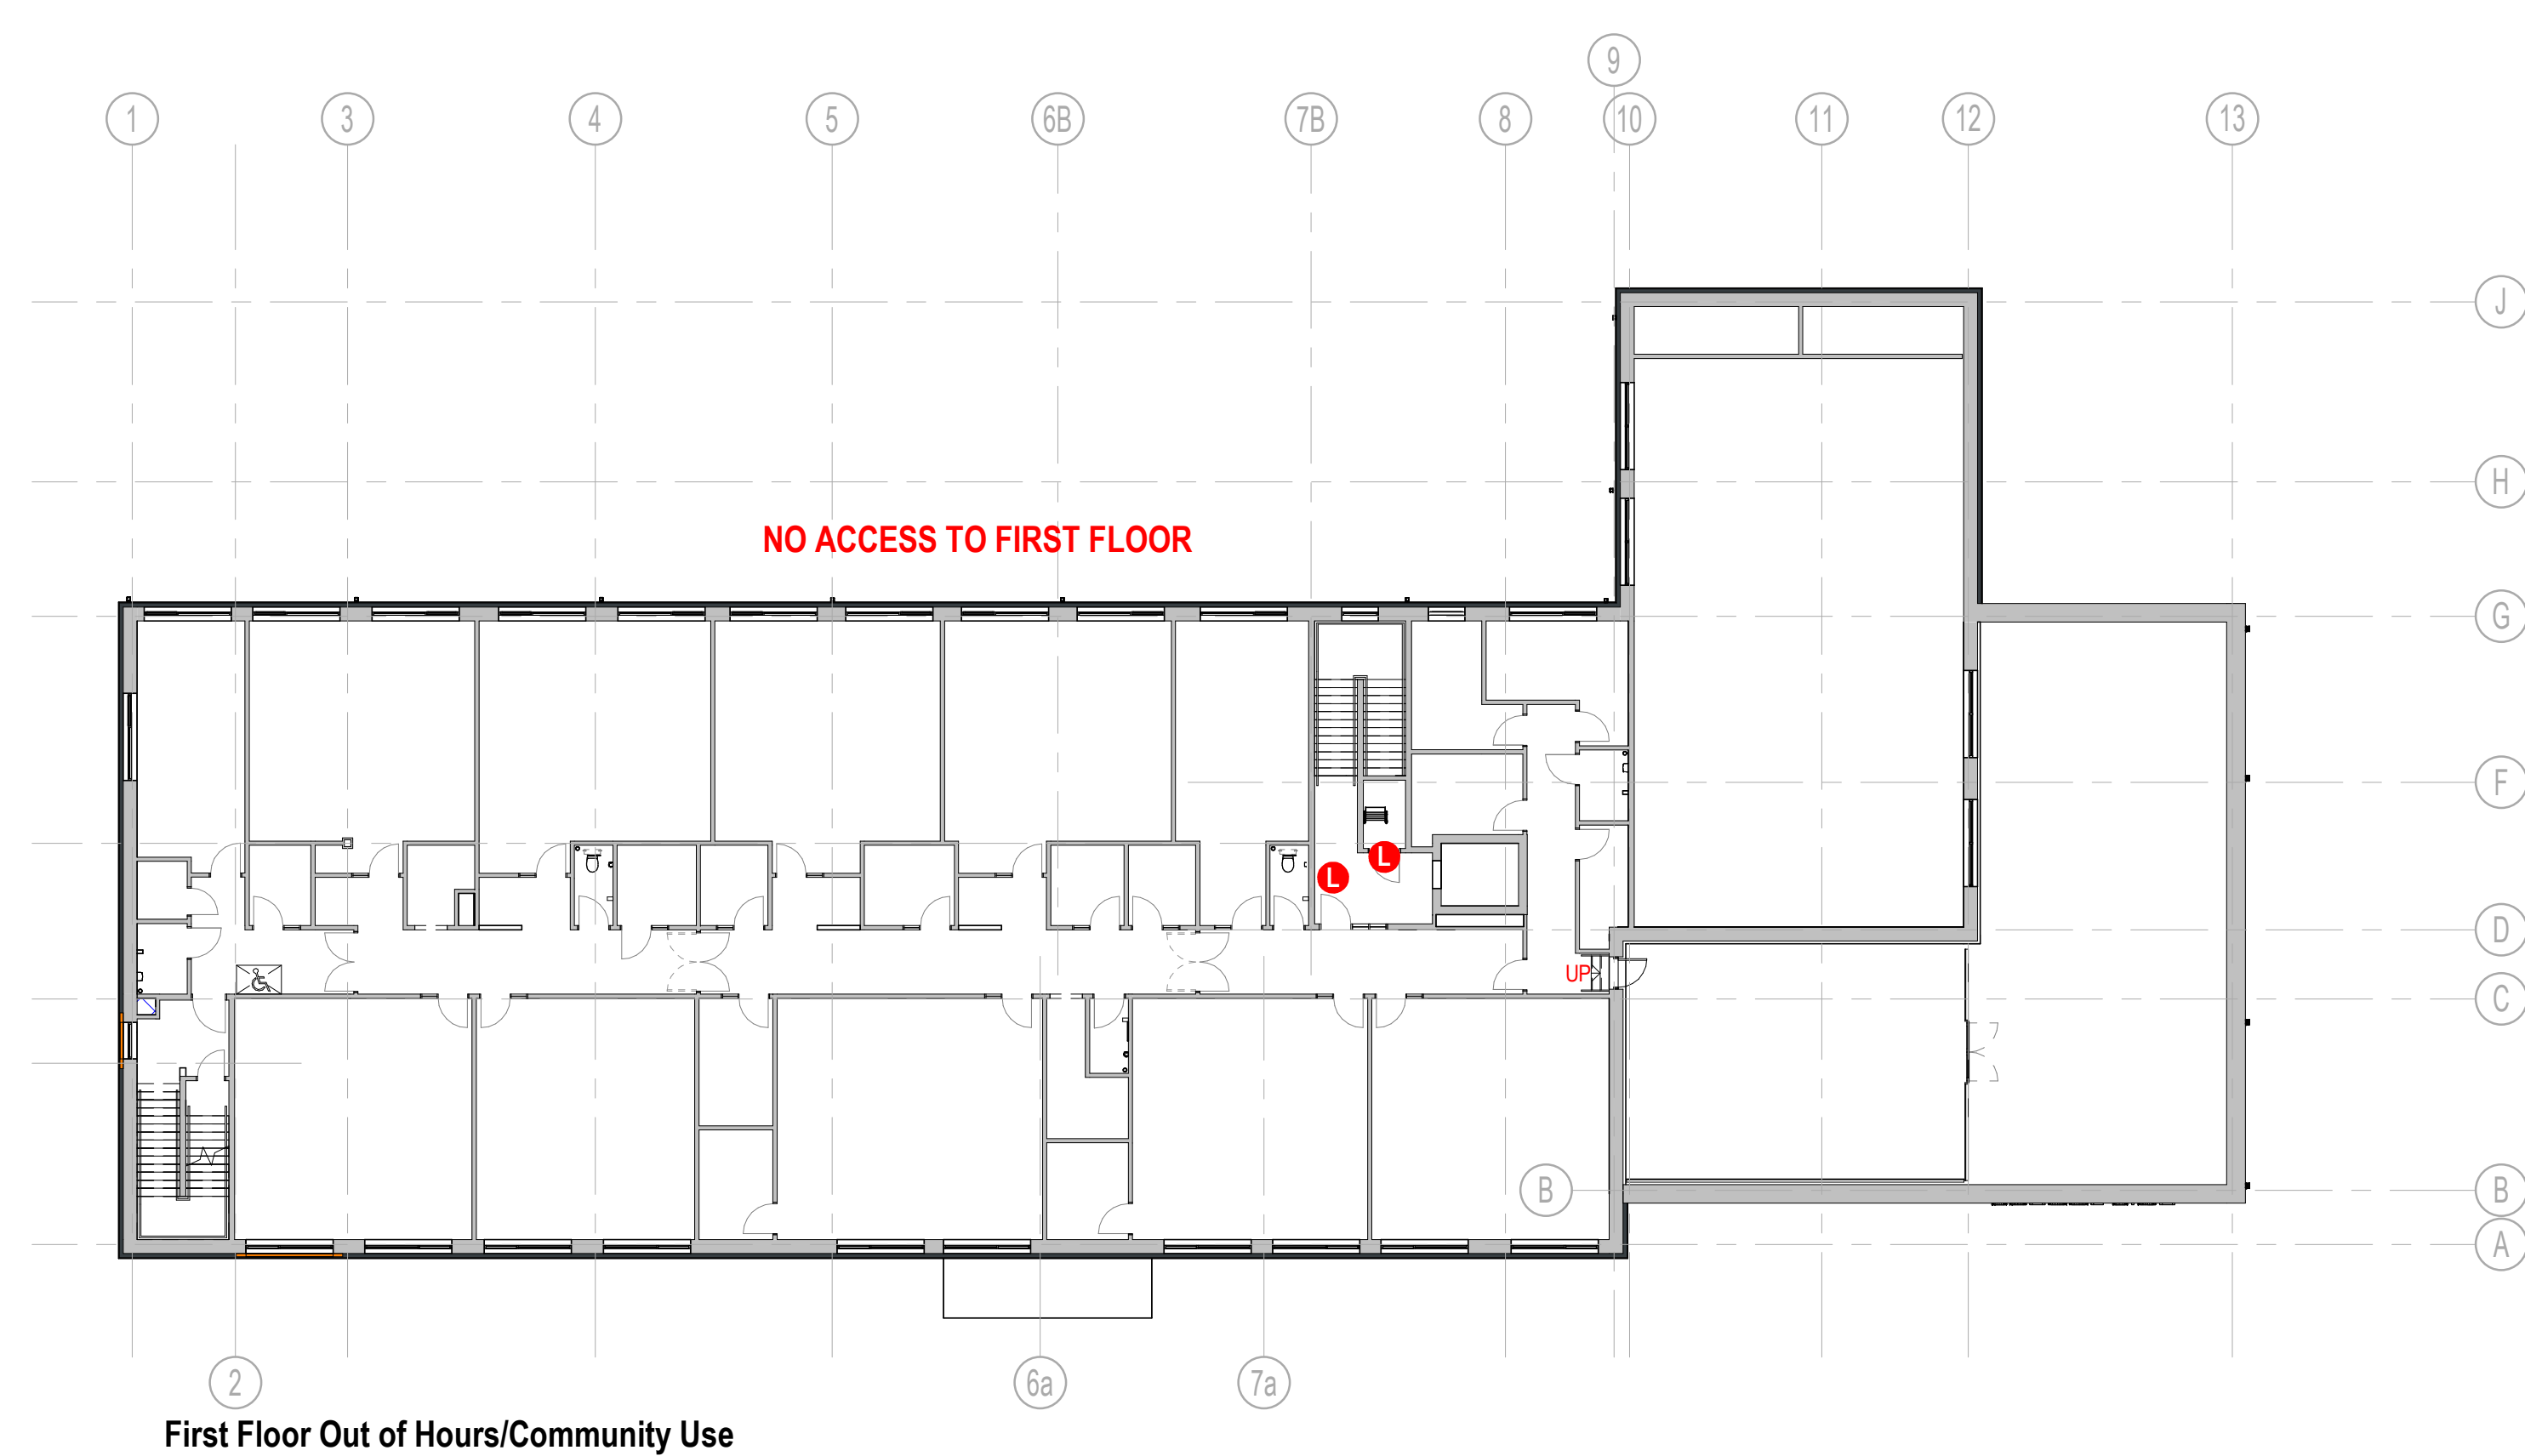

Ground Floor Out of Hours/Community Use

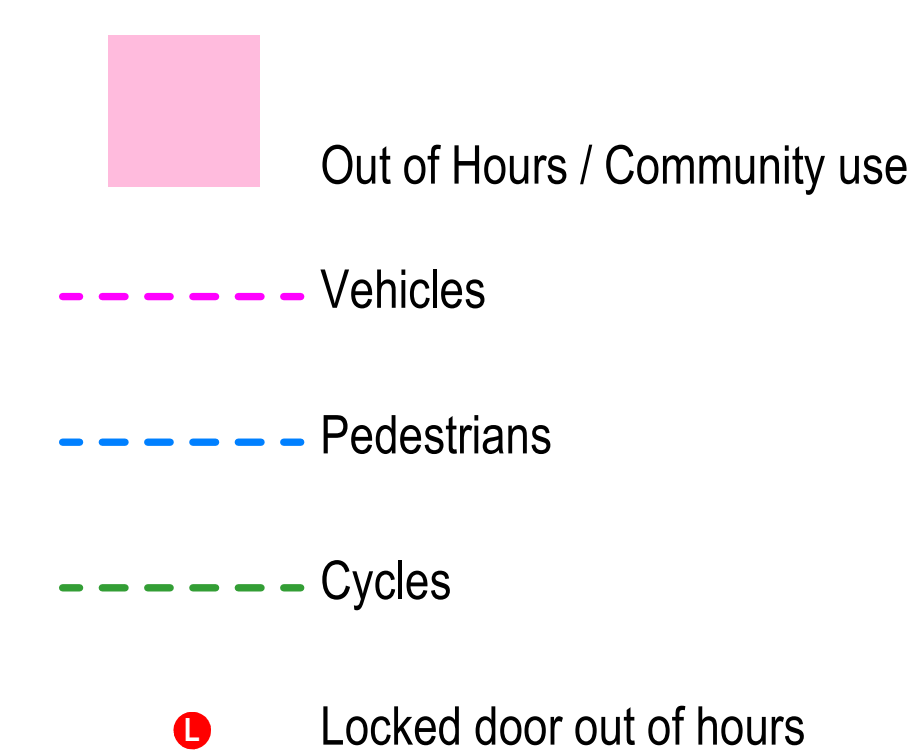

First Floor Out of Hours/Community Use