



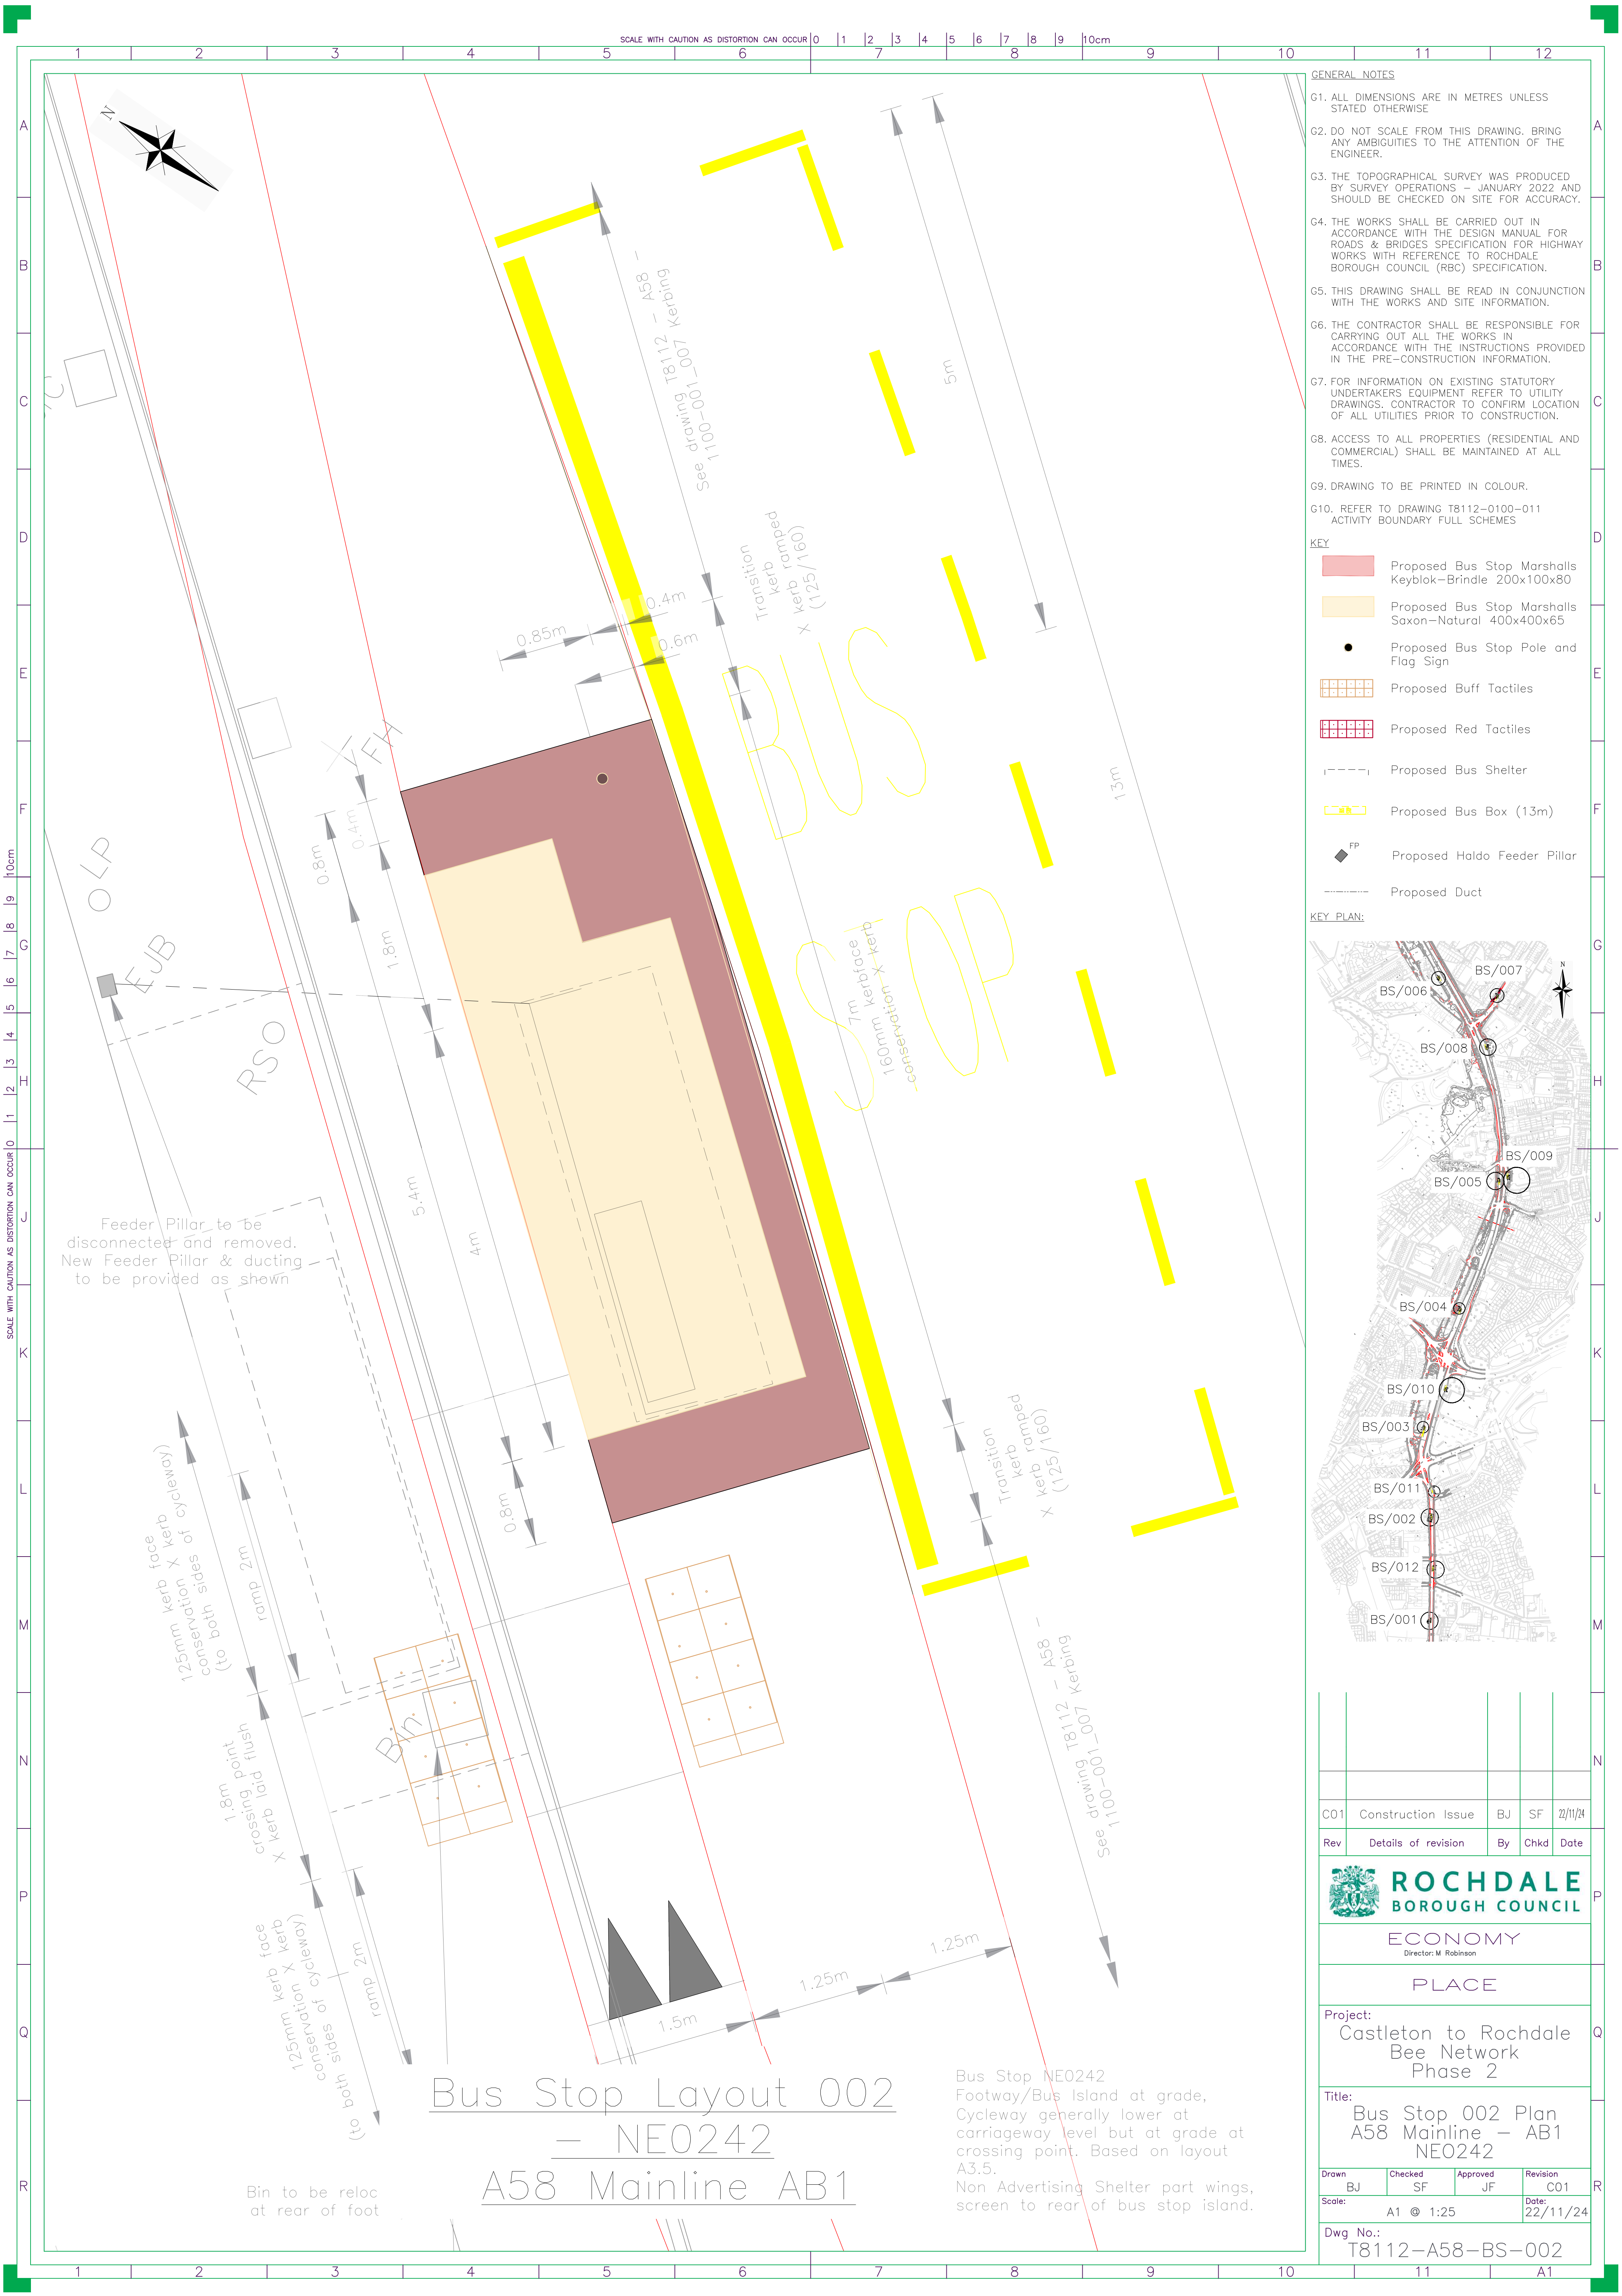

- GENERAL NOTES
- G1. ALL DIMENSIONS ARE IN METRES UNLESS STATED OTHERWISE
 - G2. DO NOT SCALE FROM THIS DRAWING. BRING ANY AMBIGUITIES TO THE ATTENTION OF THE ENGINEER.
 - G3. THE TOPOGRAPHICAL SURVEY WAS PRODUCED BY SURVEY OPERATIONS – JANUARY 2022 AND SHOULD BE CHECKED ON SITE FOR ACCURACY.
 - G4. THE WORKS SHALL BE CARRIED OUT IN ACCORDANCE WITH THE DESIGN MANUAL FOR ROADS & BRIDGES SPECIFICATION FOR HIGHWAY WORKS WITH REFERENCE TO ROCHE DALE BOROUGH COUNCIL (RBC) SPECIFICATION.
 - G5. THIS DRAWING SHALL BE READ IN CONJUNCTION WITH THE WORKS AND SITE INFORMATION.
 - G6. THE CONTRACTOR SHALL BE RESPONSIBLE FOR CARRYING OUT ALL THE WORKS IN ACCORDANCE WITH THE INSTRUCTIONS PROVIDED IN THE PRE-CONSTRUCTION INFORMATION.
 - G7. FOR INFORMATION ON EXISTING STATUTORY UNDERTAKERS EQUIPMENT REFER TO UTILITY DRAWINGS. CONTRACTOR TO CONFIRM LOCATION OF ALL UTILITIES PRIOR TO CONSTRUCTION.
 - G8. ACCESS TO ALL PROPERTIES (RESIDENTIAL AND COMMERCIAL) SHALL BE MAINTAINED AT ALL TIMES.
 - G9. DRAWING TO BE PRINTED IN COLOUR.
 - G10. REFER TO DRAWING T8112-0100-011 ACTIVITY BOUNDARY FULL SCHEMES

- KEY
- Proposed Bus Stop Marshalls Keyblok-Brindle 200x100x80
 - Proposed Bus Stop Marshalls Saxon-Natural 400x400x65
 - Proposed Bus Stop Pole and Flag Sign
 - Proposed Buff Tactiles
 - Proposed Red Tactiles
 - Proposed Bus Shelter
 - Proposed Bus Box (13m)
 - Proposed Haldon Feeder Pillar
 - Proposed Duct

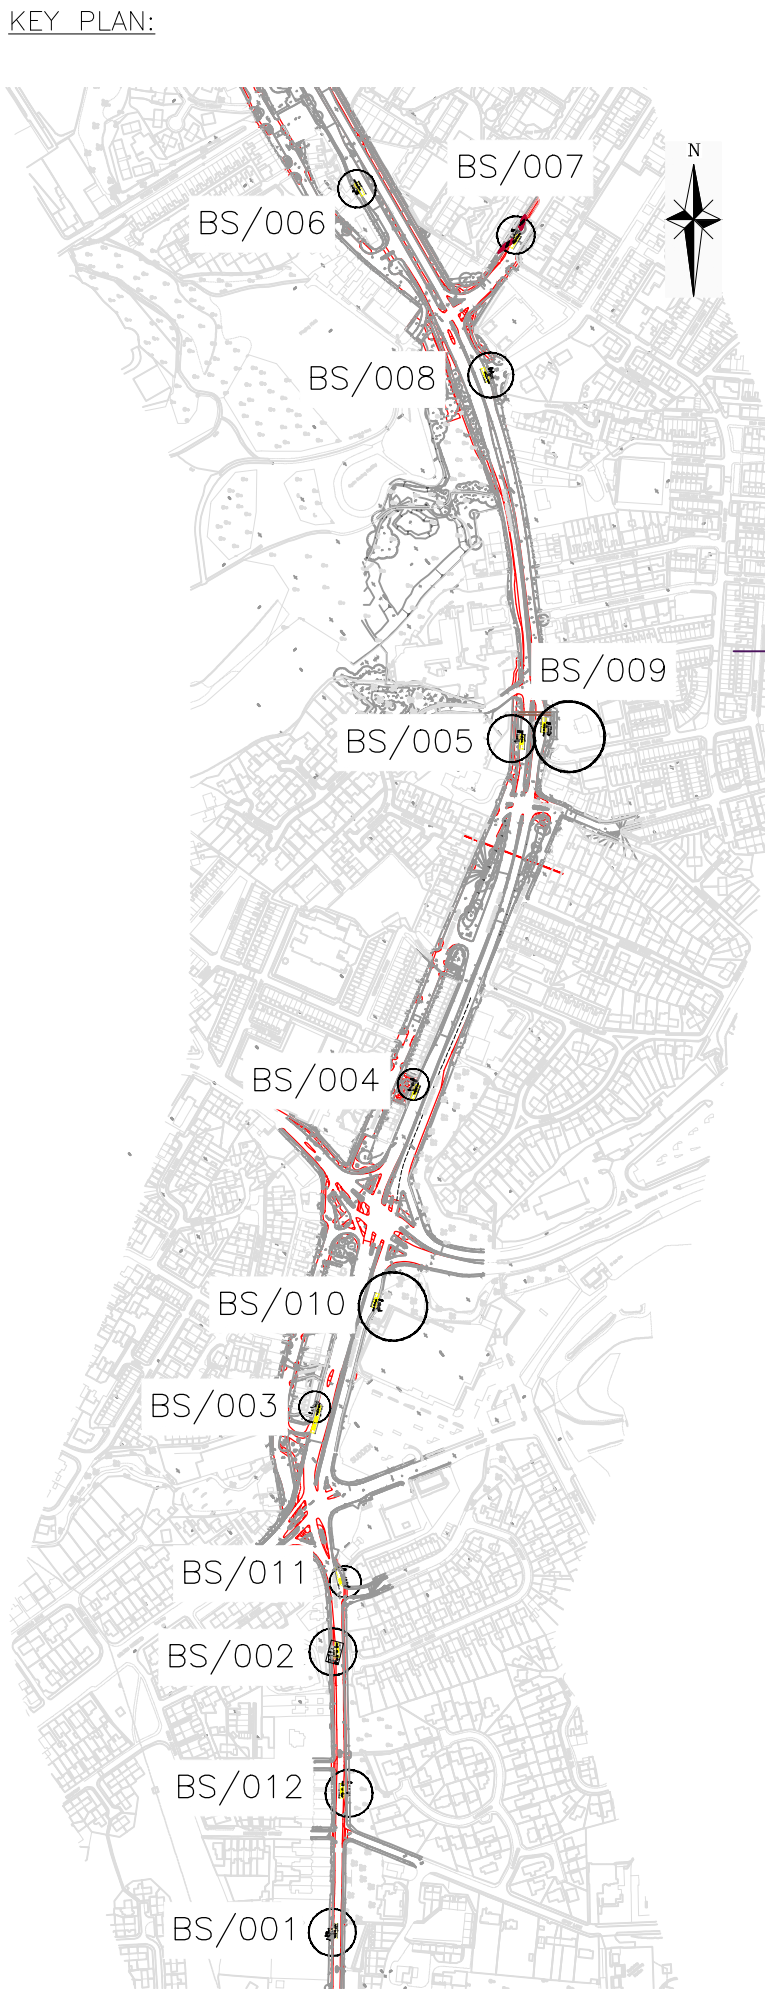

C01	Construction Issue	BJ	SF	22/11/24
Rev	Details of revision	By	Chkd	Date
ROCHDALE BOROUGH COUNCIL				
ECONOMY Director: M. Robinson				
PLACE				
Project: Castleton to Rochdale Bee Network Phase 2				
Title: Bus Stop 002 Plan A58 Mainline – AB1 NEO242				
Drawn	Checked	Approved	Revision	
BJ	SF	JF	C01	
Scale:		A1 @ 1:25		Date: 22/11/24
Dwg No.: T8112-A58-BS-002				

Bus Stop NE0242
Footway/Bus Island at grade,
Cycleway generally lower at
carriageway level but at grade at
crossing point. Based on layout
A3.5.
Non Advertising Shelter part wings,
screen to rear of bus stop island.

Bus Stop Layout 002
– NE0242
A58 Mainline AB1

Bin to be reloc
at rear of foot

Feeder Pillar to be
disconnected and removed.
New Feeder Pillar & ducting
to be provided as shown