





EXAMPLE OF NEW INTERNALLY ILLUMINATED TOTEM SIGN FROM NEARBY NANDO'S UNIT.

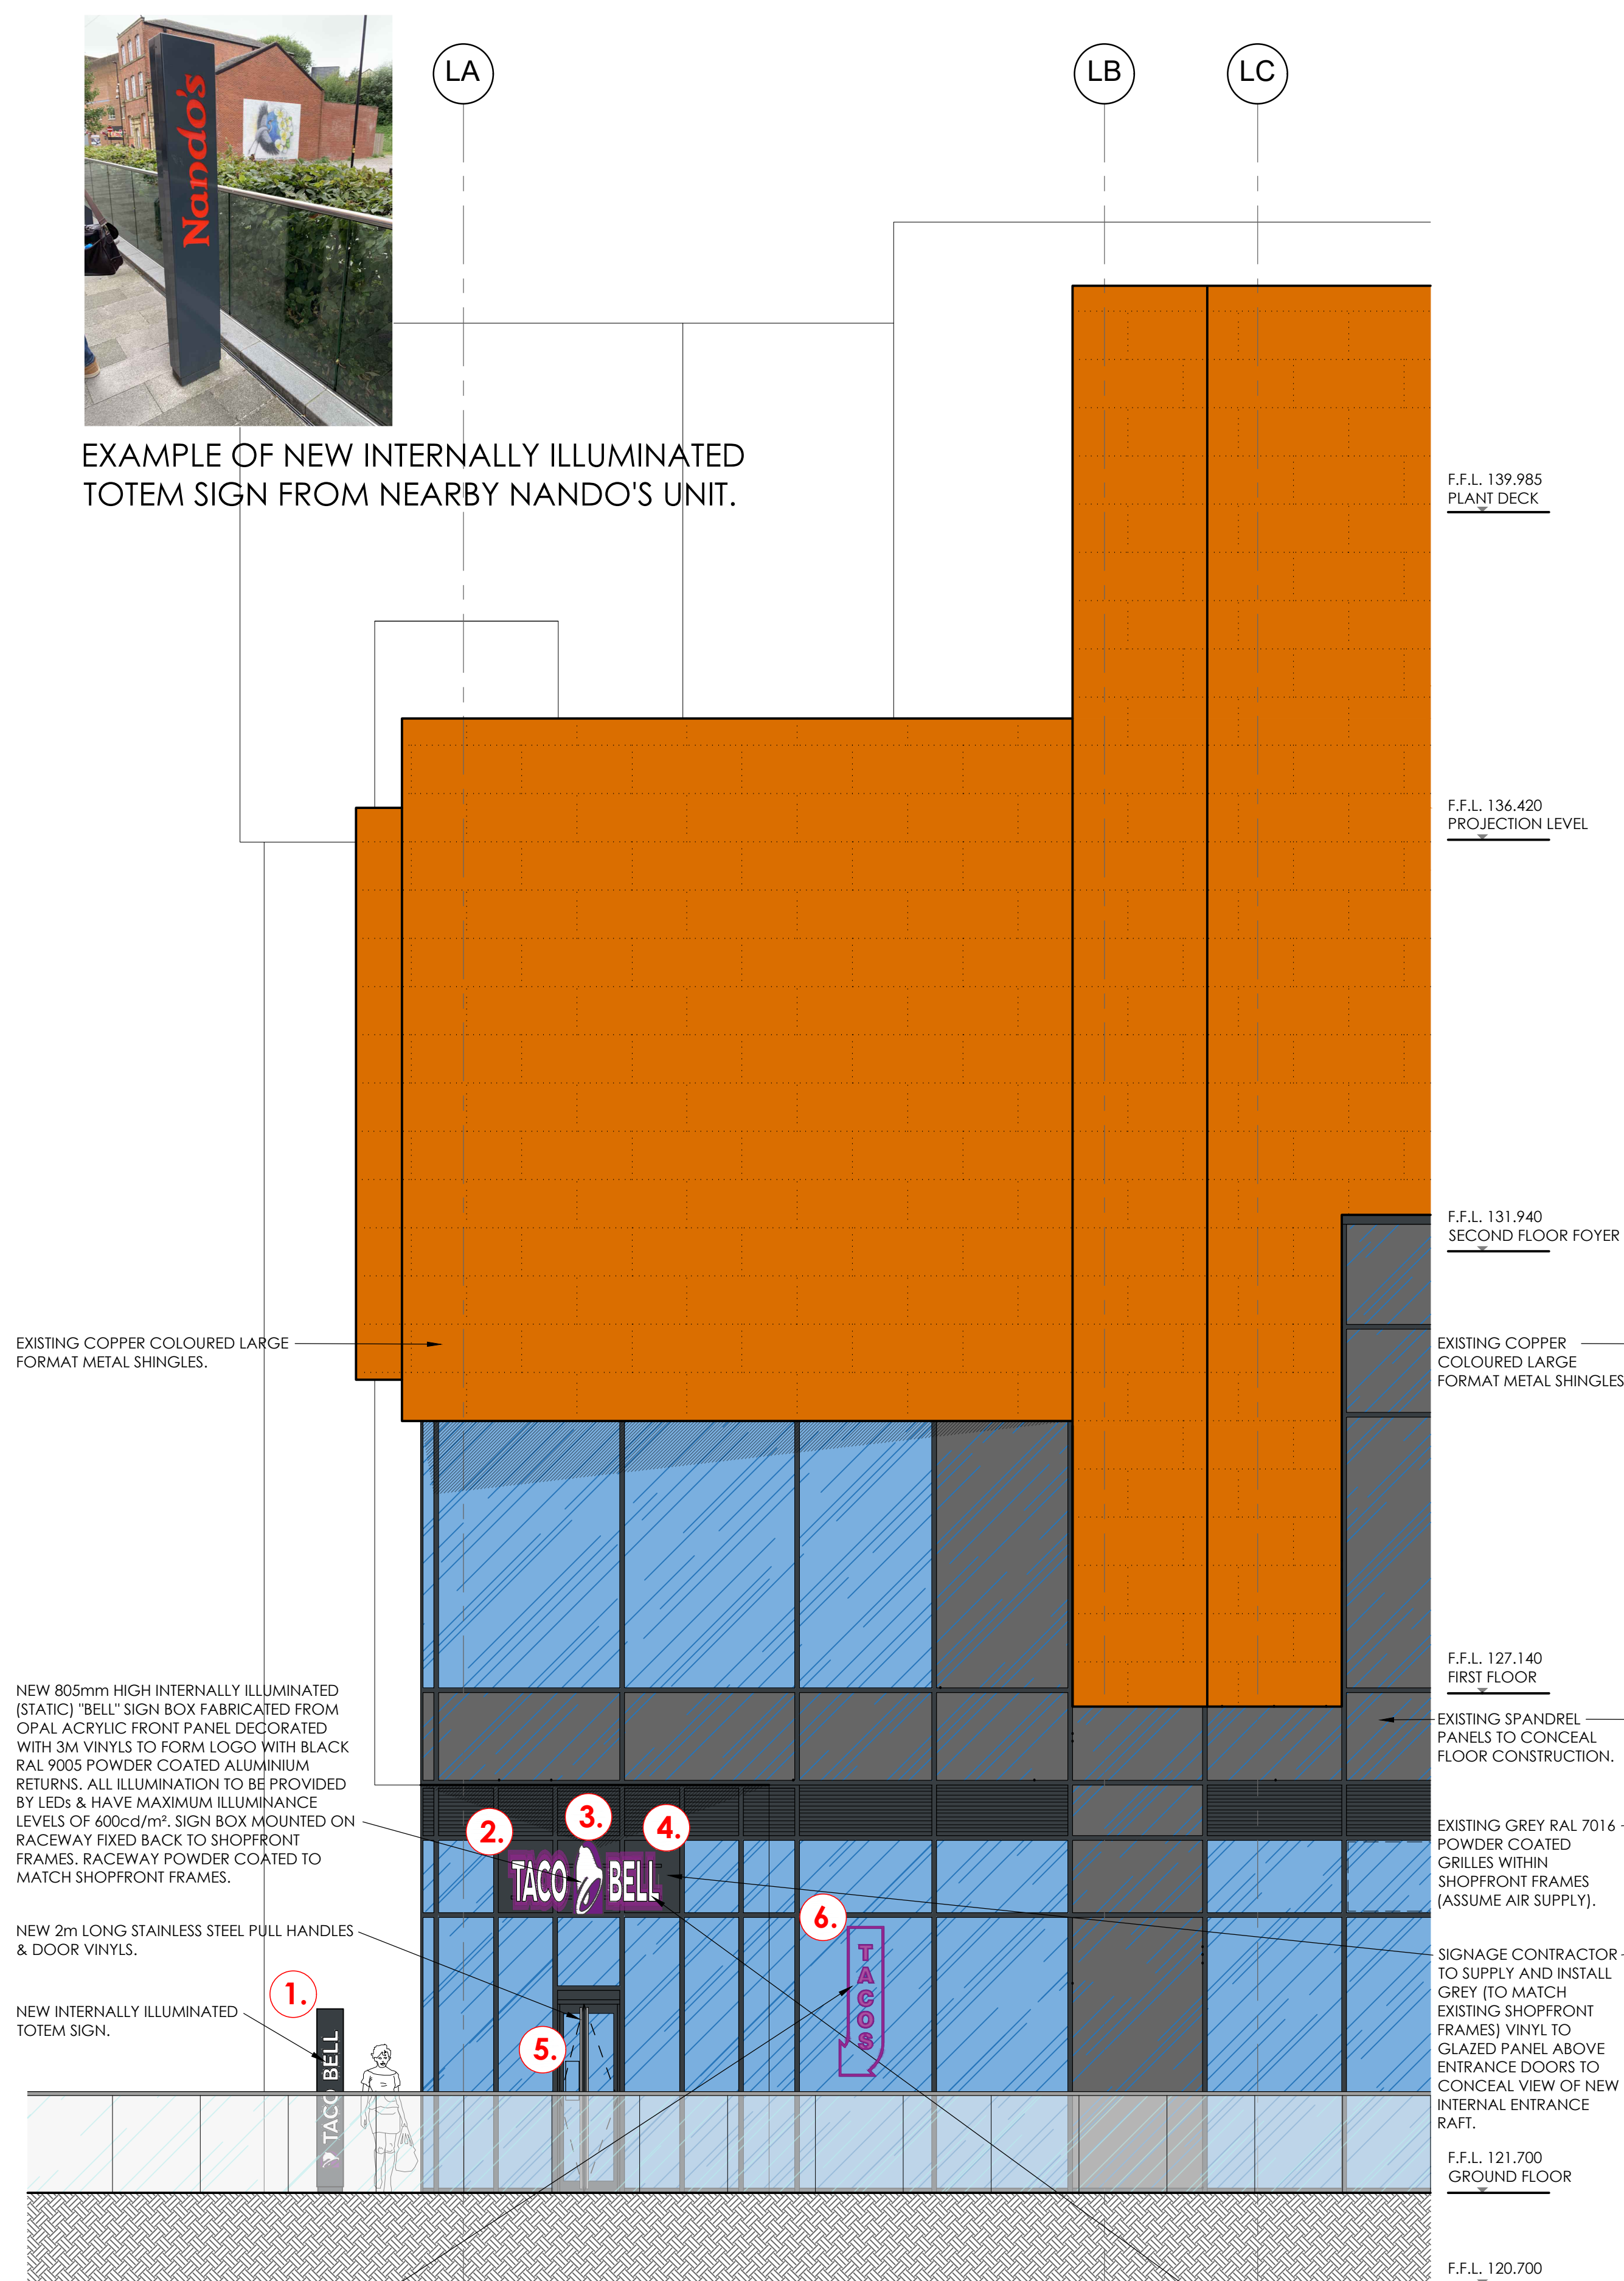

proposed
West facing elevation
scale - 1:50 @ A1 / 1:100 @ A3

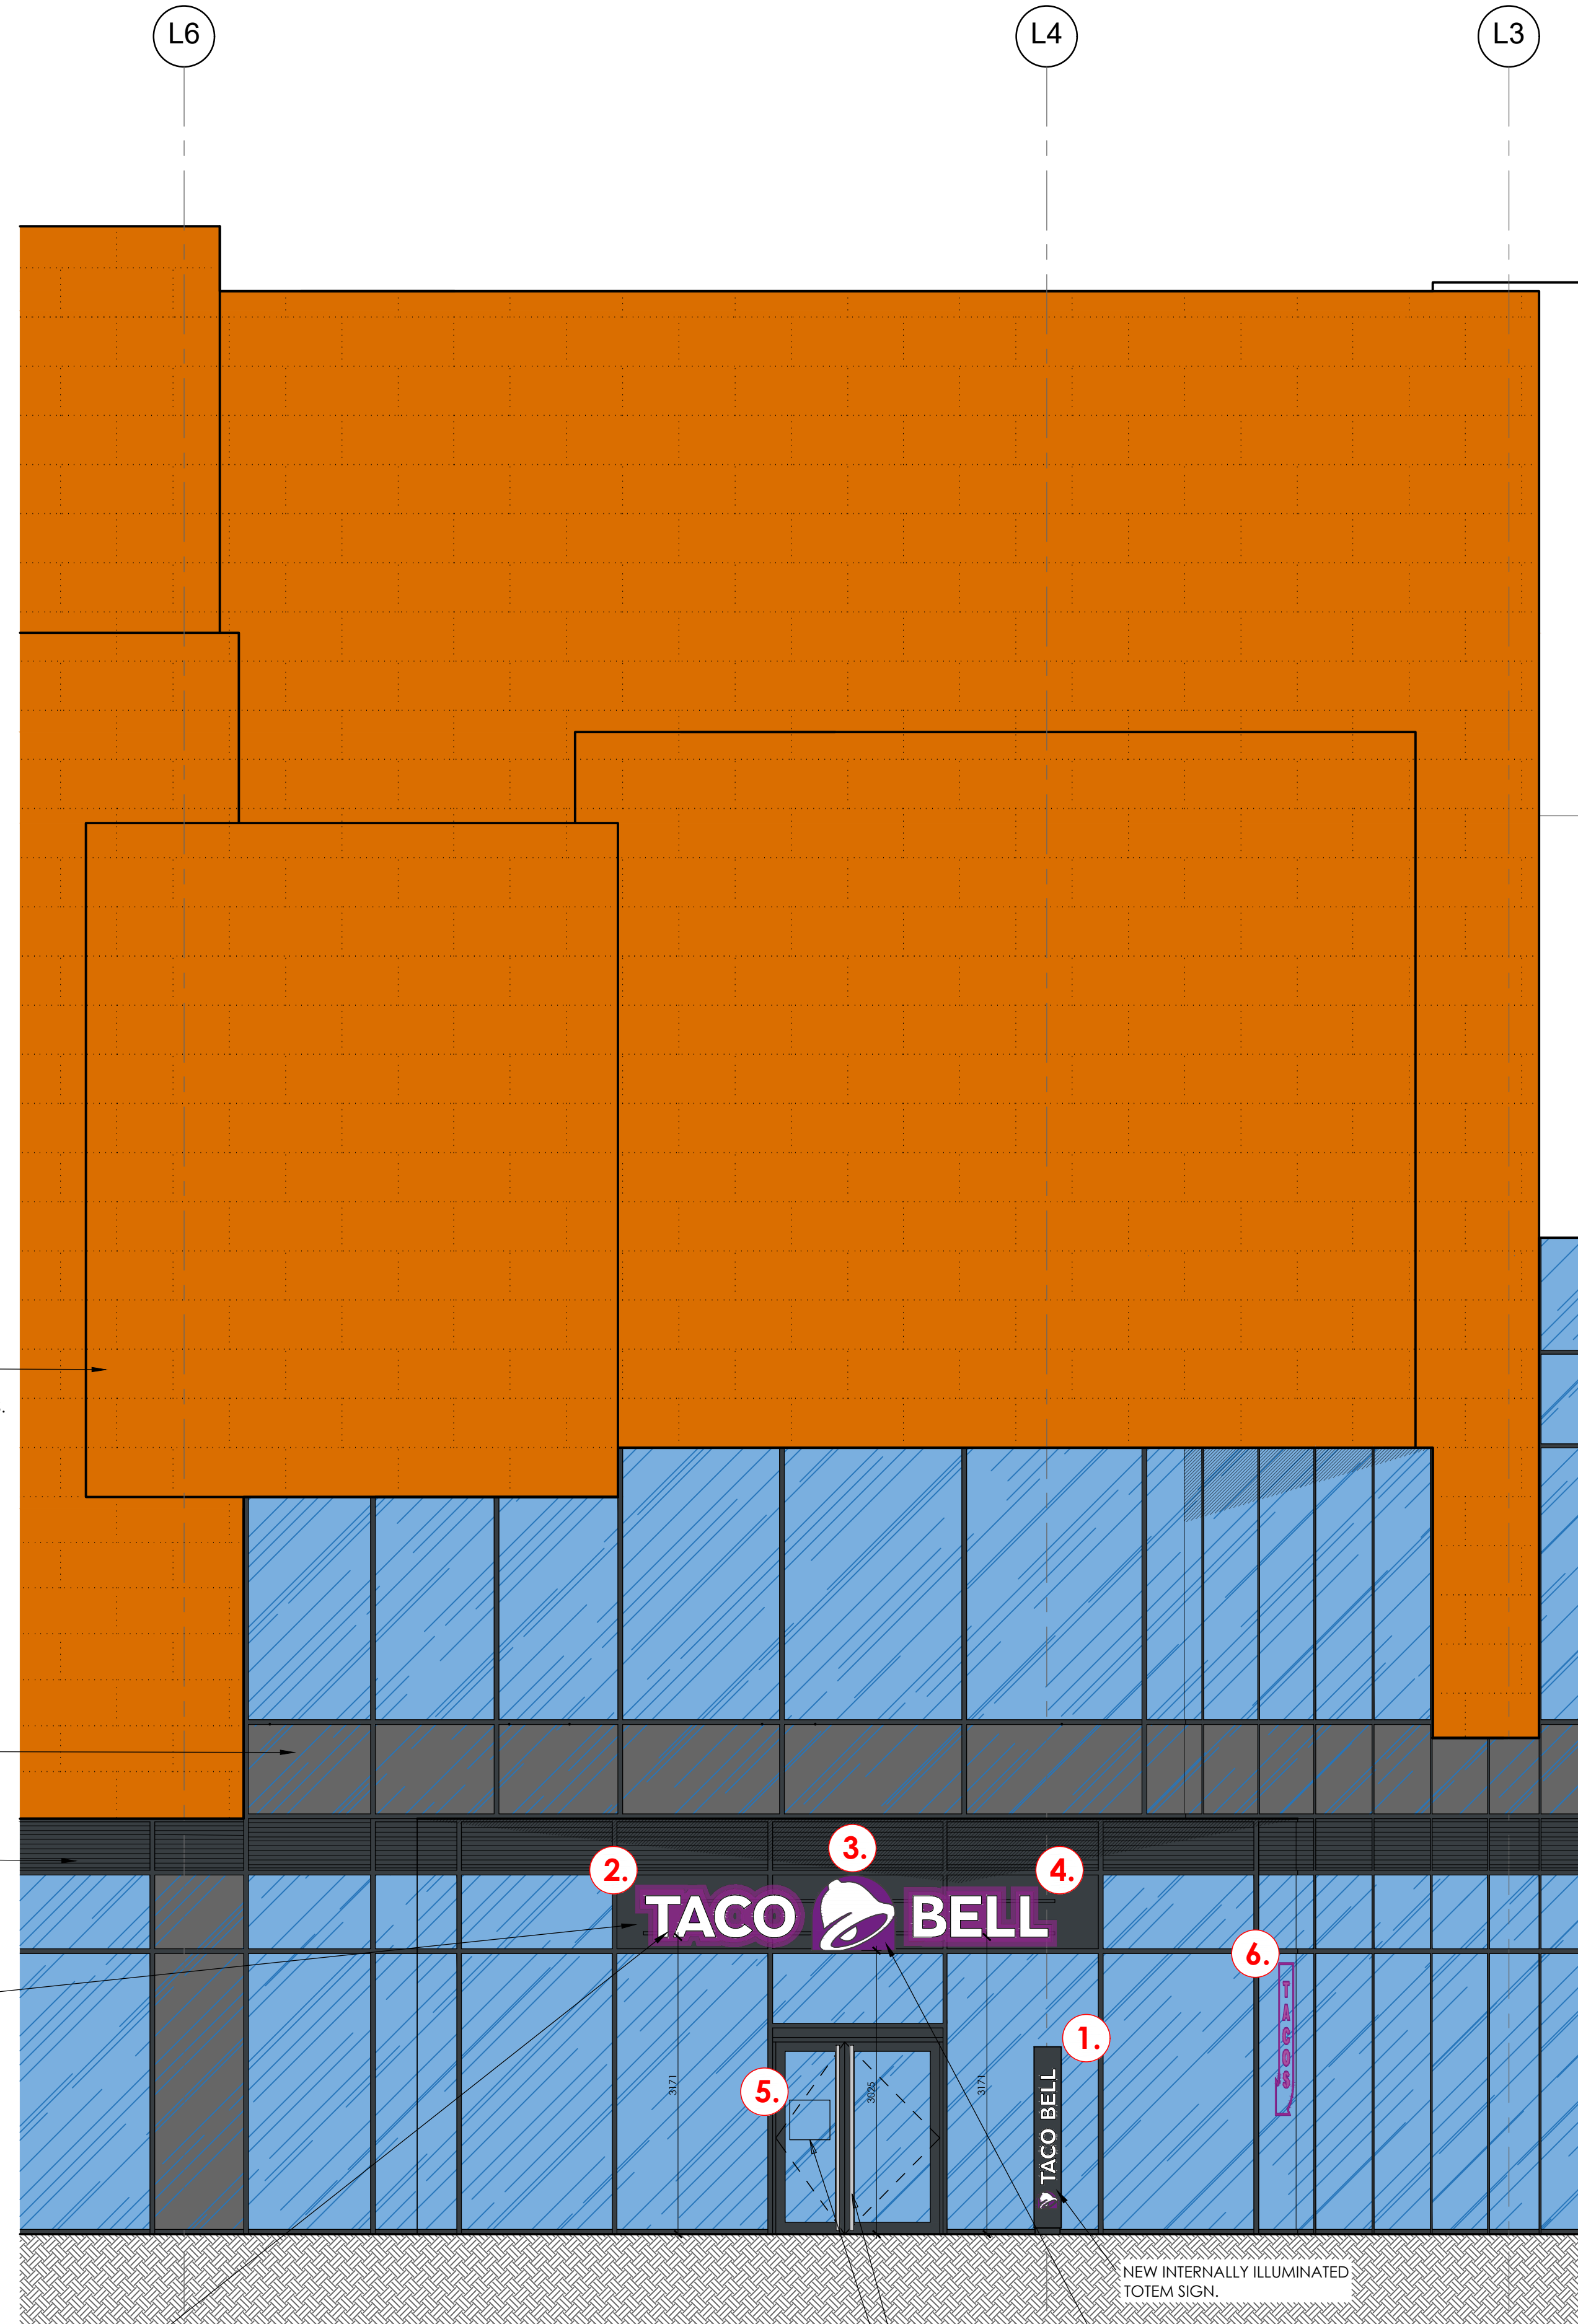

proposed
North facing elevation
scale - 1:50 @ A1 / 1:100 @ A3

© copyright 2024
This drawing and the copyrights and patents therein are the designer's property and may not be used or reproduced - only under contract. All rights reserved.
ALL DIMENSIONS TO BE CHECKED ON SITE.
DO NOT SCALE FROM THIS DRAWING EXCEPT FOR THE PURPOSES OF LOCAL AUTHORITY PLANNING

rev	date	description
B.	25/09/24	drawing amended following comments from planning; dimensions added to base of signs from ground level
A.	04/09/24	added bell logo to small totem sign; added TACOS arrow to return window



store address
ROCHDALE
UNIT 12, RIVERSIDE,
RIVERSIDE WALK,
ROCHDALE, OL16 1BE
client:
BLUE BELL FOODS LTD

drawing title
PROPOSED
EXTERNAL ELEVATIONS

drawn by	scale	date
DJF	1:50 @ A1	30-08-24
FB drawing no.	revision	
2024/86/04	B	