


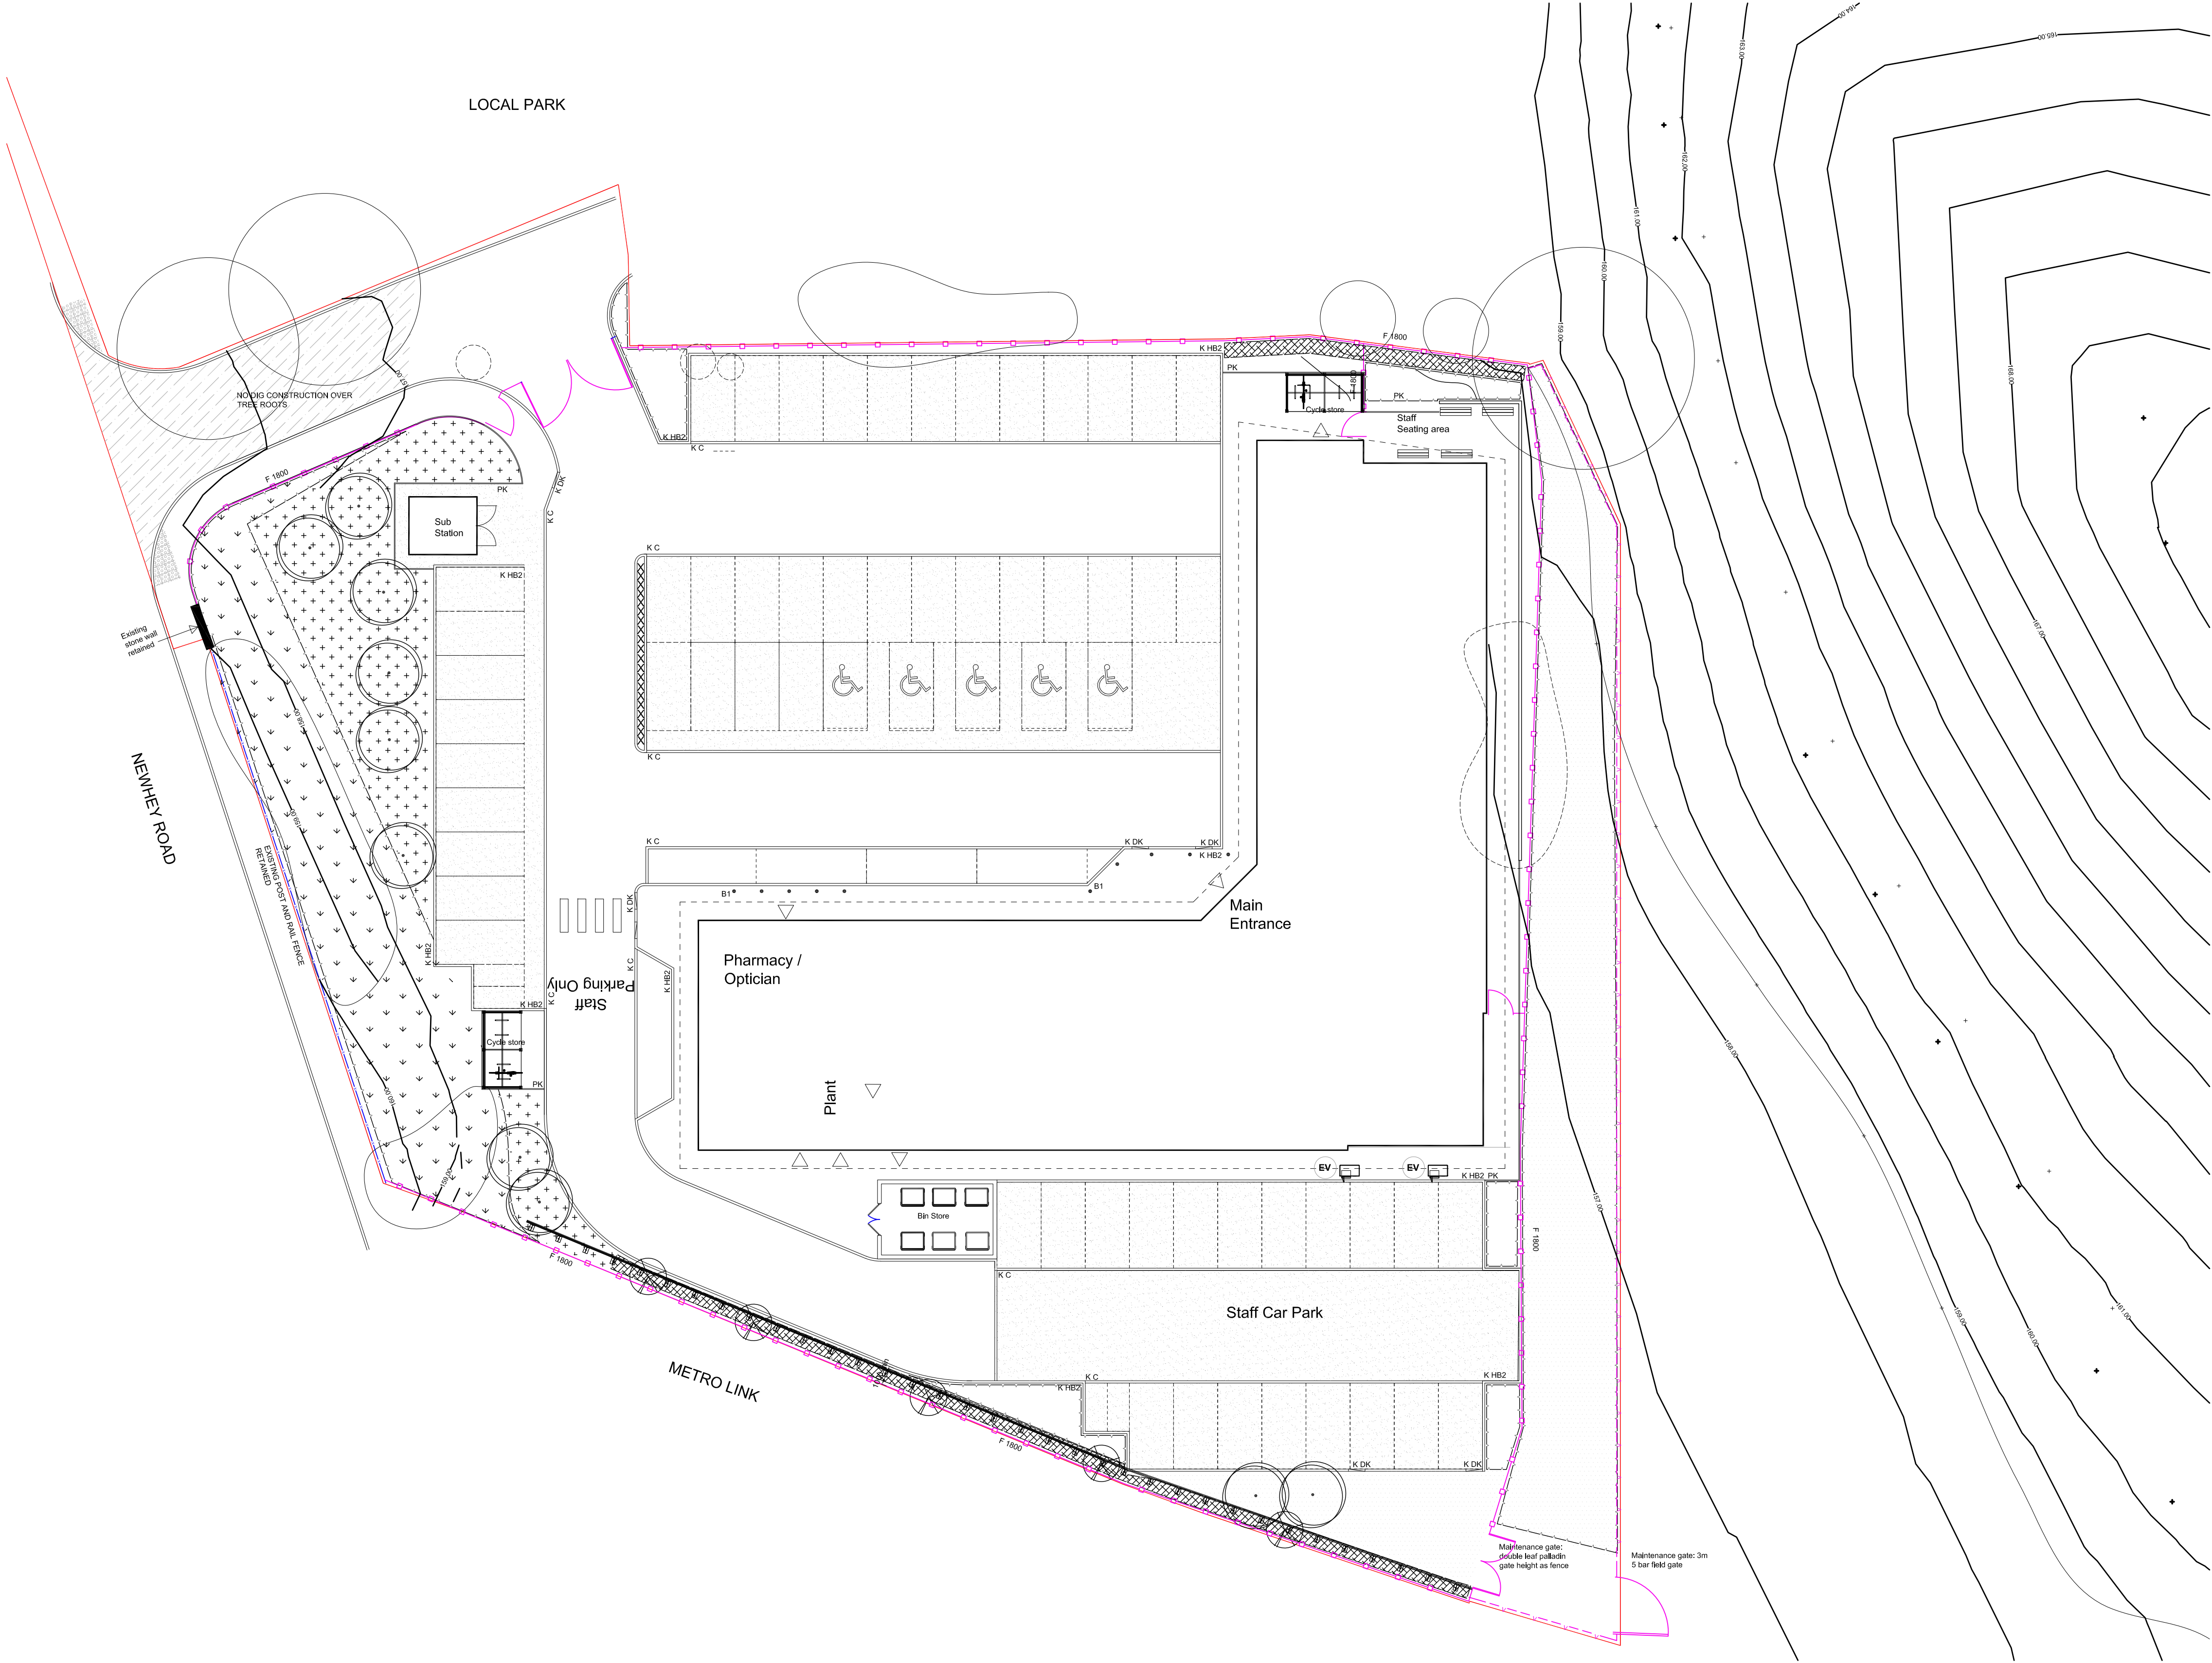

KEY

HARD LANDSCAPE

- SURFACES
- NO DED CONSTRUCTION ZONE OVER TREE ROOTS:
150mm Collweb confinement system
by Geosynthetics Ltd
- Paving type 1:
Porous black macadam parking bays with Suds
sub base
lead to Engineer's detail.
- Paving type 2:
Impermeable black tarmac access roads
and paths
lead to Engineer's detail.
- Tarmac surfacing to car park.
Thermoplastic road paint
used for crossing point
and buffer zone.
- EDGINGS :
- K HB2
Half battered road kerb,
125 x 255.
- K C
Centre kerb,
125 x 175
- K DK
Drop kerb,
125 x 255 / 175 LH, 125 x 255 / 175 RH
- PK
Pin Kerb 150 x 50 x 900
- STREET FURNITURE
- B1
Anti-ram rail bollard tbc
to BS PAS 68-1:2013
- CB
Cigarette bin attached to wall,
type and location to be agreed.
- Cycle shed: 10 space original cycle shelter,
breast compliant by The Blue Storage Company,
colour / finish tbc.
- BOUNDARY FENCING
- New 1.8m High green mesh
Paladin fence.
- New gate to match fence finish. Locking
bar to be fitted with shrouded / protective plates
to avoid creation of footholds.
- Stock proof fence,
post and wire mesh with 1500mm
maintenance access gate.
- Armco barrier
- Type 4 up-cycled charred greenheart timber seat
with back rest 1850mm length supplied by
Chris Nangle Furniture
01651 611564.
- Existing post and rail fence retained.

The contractor is responsible for checking dimensions, tolerances and references.
Any discrepancy to be verified with the Architect before proceeding with the
works. Where an item is covered by drawings to different scales the larger scale
drawing is to be worked to.

Do not scale drawing. Figured dimensions to be worked to in all cases.

CDM REGULATIONS 2015. All current drawings and specifications for the
project must be read in conjunction with the Designer's Hazard and Environment
Assessment Record

All intellectual property rights reserved.

P10	06/03/23	Armco barrier extended at request of Metrolink	EC	CA
P9	23/01/11	Anti ram bollards added to Pharmacy entrance	CA	EC
P8	22/10/05	Issued for Planning	CA	EC
P7	28/07/22	Minor changes/sub stn location, front boundary, ev charging	CA	EC
P6	15/07/22	EV charging points added.	CA	EC
P5	14/07/22	Amended to EC comments of 13/7/22	CA	EC
P4	21/06/22	Amended to EC comments of 17/6/22	CA	EC
P3	6/04/22	Surface material changes	CA	EC
P2	28/03/22	Surface material changes	CA	EC
P1	26/10/21	FIRST ISSUE	CA	WR
Rev	Date	Description	Dwn	Ckd

PROJECT NAME

MINROW MEDICAL CENTRE
HARD LANDSCAPE PLAN

AA8343C 3011

REV P10

PLANNING

Drawn CA Checked WR Date DATE Scale @ A1 1:200

PRP

prp-co.uk
Manchester
0161 242 8950