


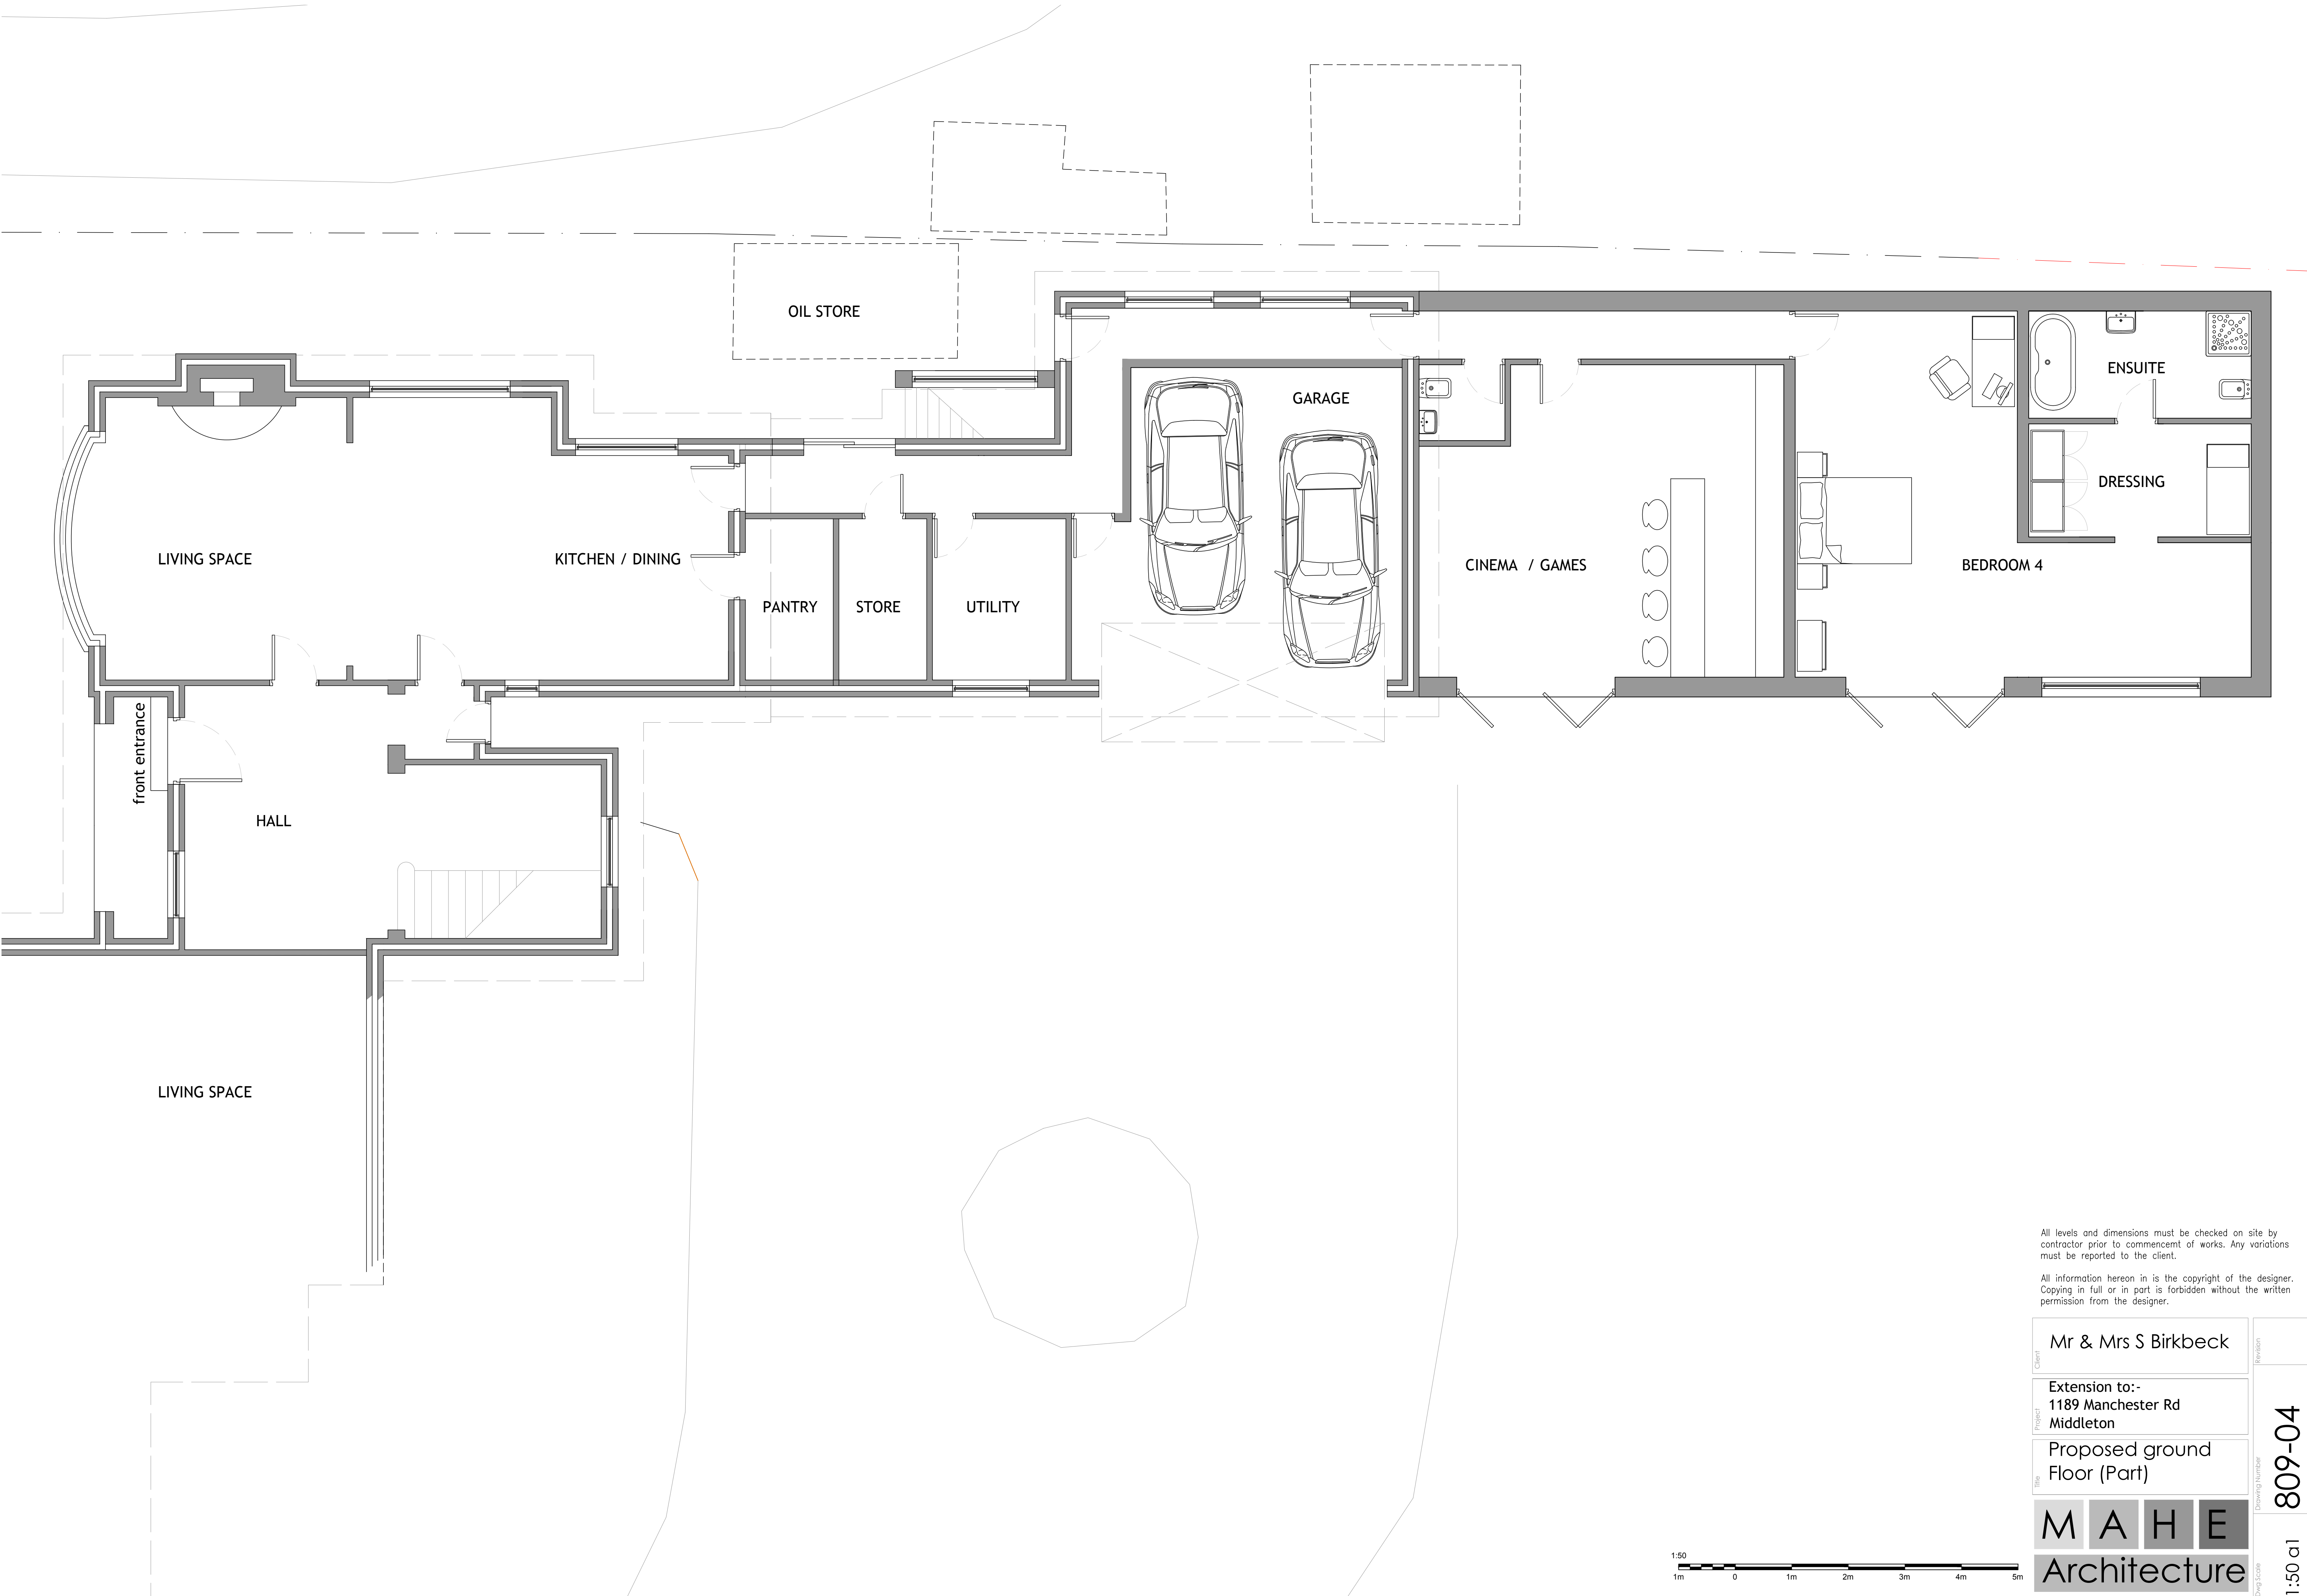

All levels and dimensions must be checked on site by contractor prior to commencement of works. Any variations must be reported to the client.

All information hereon is the copyright of the designer. Copying in full or in part is forbidden without the written permission from the designer.

Client	Mr & Mrs S Birkbeck			Revision
Project	Extension to:- 1189 Manchester Rd Middletton			809-04
Title	Proposed ground Floor (Part)			
M A H E Architecture				1:50 α1

