


0m 20m 40m 60m 80m 100m

VISUAL SCALE 1:1000

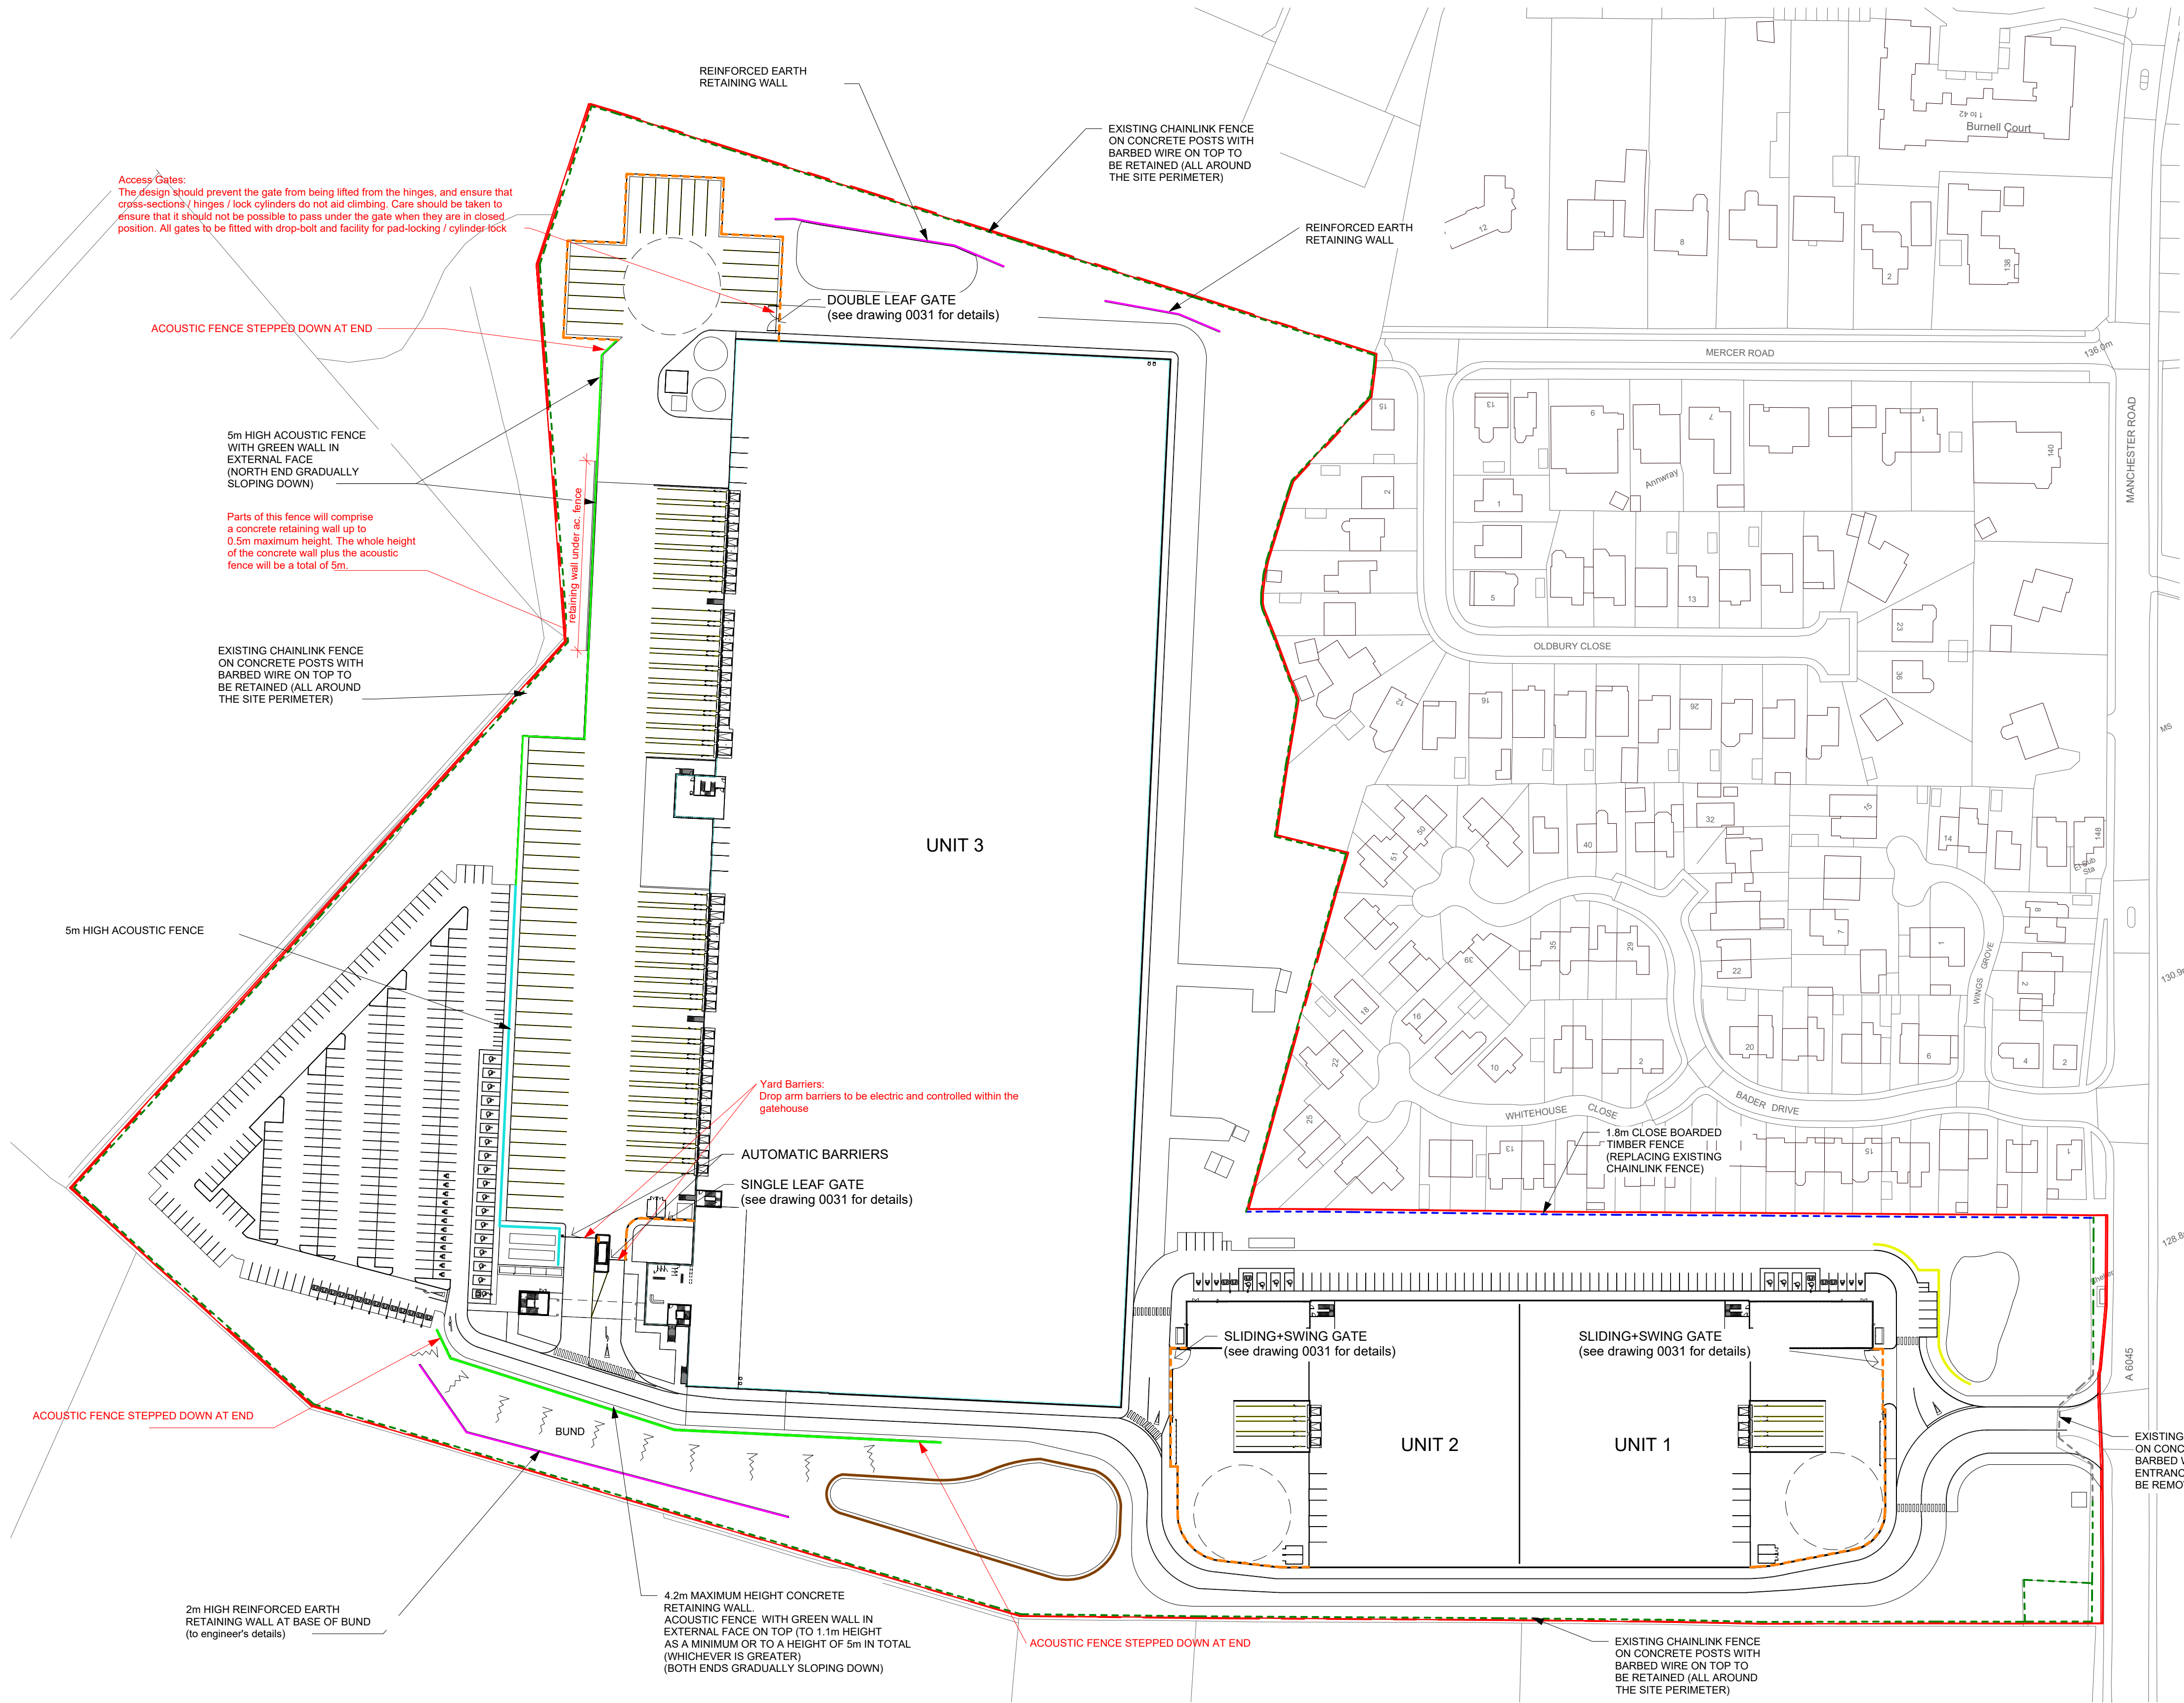

FENCES LEGEND

- 2.4m HIGH PALADIN FENCE
- 3m HIGH ACOUSTIC FENCE + GREEN WALL EXTERNALLY
- 5m HIGH ACOUSTIC FENCE + GREEN WALL EXTERNALLY
- 5m HIGH ACOUSTIC FENCE
- 1.8m HIGH CLOSE BOARDED TIMBER FENCE
- 1m HIGH KNEE RAIL TIMBER FENCE
- REINFORCED EARTH RETAINING WALL (height indicated in drawing)
- EXISTING CHAINLINK FENCE ON CONCRETE POSTS WITH BARBED WIRE ON TOP TO BE RETAINED ON PERIMETER OF SITE
- EXISTING CHAINLINK FENCE ON CONCRETE POSTS WITH BARBED WIRE ON TOP AND ENTRANCE GATES TO BE REMOVED



PALADIN FENCE



ACOUSTIC FENCE



ACOUSTIC GREEN WALL



TIMBER KNEE RAIL FENCE

1 PROPOSED FENCING PLAN

1 : 1000

LOCATION PLAN:

NOTES:

SITE BOUNDARY: 11.152 Ha / 27.46 Acres

P9	05.06.23	Retaining wall on South and ponds extents updated
P8	02.06.23	2m high retaining wall added on South of Unit 3 plot
P7	10.03.23	Unit 3 reduced 5.05 in length, increased 2m in width, and whole Plot 3 rotated 1 degree clockwise
P6	23.02.23	Unit 3 reduced and relocated
P5	13.02.23	Acoustic fence extended
P4	10.01.23	Red notes changed to black colour
P3	16.12.22	Changes as indicated in red cloud
P2	14.10.22	Various kerbs updated to suit tracking
P1		Initial Drawing Issue

REV	DATE	DESCRIPTION	DRAWN BY	CHECK BY
REVISIONS				

PROJECT TITLE

MANCHESTER ROAD, HEYWOOD

DRAWING TITLE

PROPOSED FENCING PLAN

RIBA STAGE	STATUS			DRAWN BY	CHECKED BY
3	PLANNING			JA	RR
SHEET	SCALE	DATE	SUITABILITY	REVISION	
A1	As indicated	06/10/22	S3	P9	
DRAWING NO.					
21157 - ASA - 00 - EX.00 - D - A - 0030 _ (S3 - P9)					
BIM MODEL NUMBER:					
21157-ASA-ZZ-ZZ-M3-A-0001_(S3-P6)					

CLIENT Trammell Crow Company	
AshtonSmith Beyond Design	
Ashton Smith, Belvedere House, 2 Victoria Avenue, Harrogate, North Yorkshire, HG1 3EL Tel: 01423 522882 Fax: 01423 565104 www.ashtonsmith.co.uk	

21157