


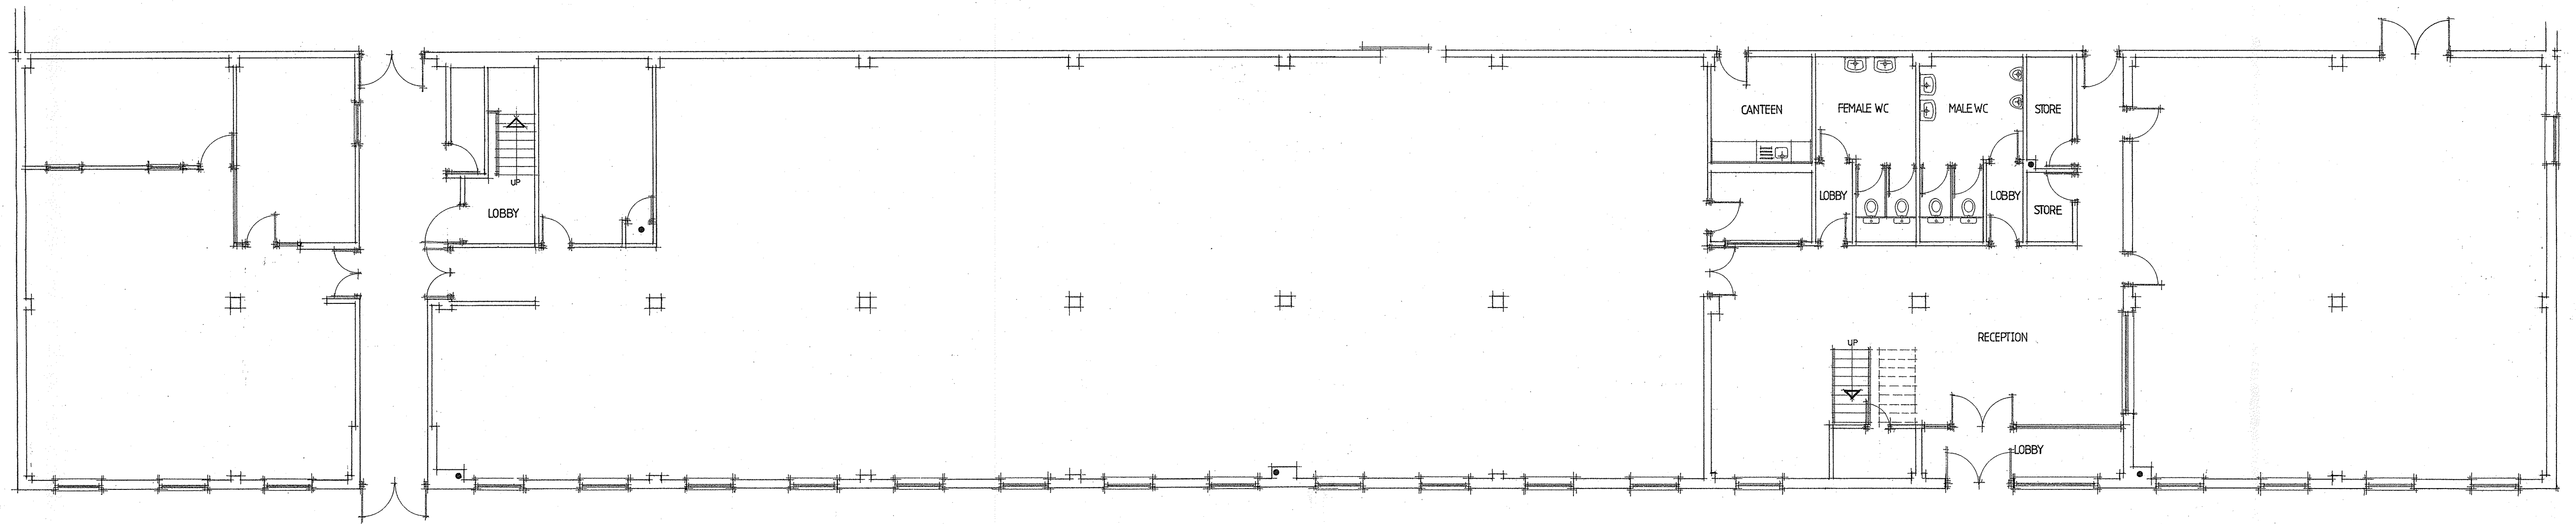

EXISTING GROUND FLOOR LAYOUT 1/100

DO NOT SCALE OFF DRAWING

ALL DIMENSIONS TO BE CHECKED ON SITE

MK	DATE	REVISION

JOB DESCRIPTION
PROPOSED OFFICE REFURBISHMENT

NB
Associates
architecture · design · planning

Raydon House 2 Casson Avenue East Ardsley
Wakefield WF3 2EG
Telephone 07774529669 email nbassociates@sky.com

DRAWING
EXISTING GROUND FLOOR LAYOUT

CLIENT
CHARACTER OPTIONS LIMITED
TOWNLEY STREET
MIDDLETON
M24 1AT

DATE	MAY 2022	DRAWING No	ONE OF TWO
SCALE	1/100 @ A1	PROJECT No	202039
DRAWN BY	N.J.B.	CHECKED BY	S.N.B.