
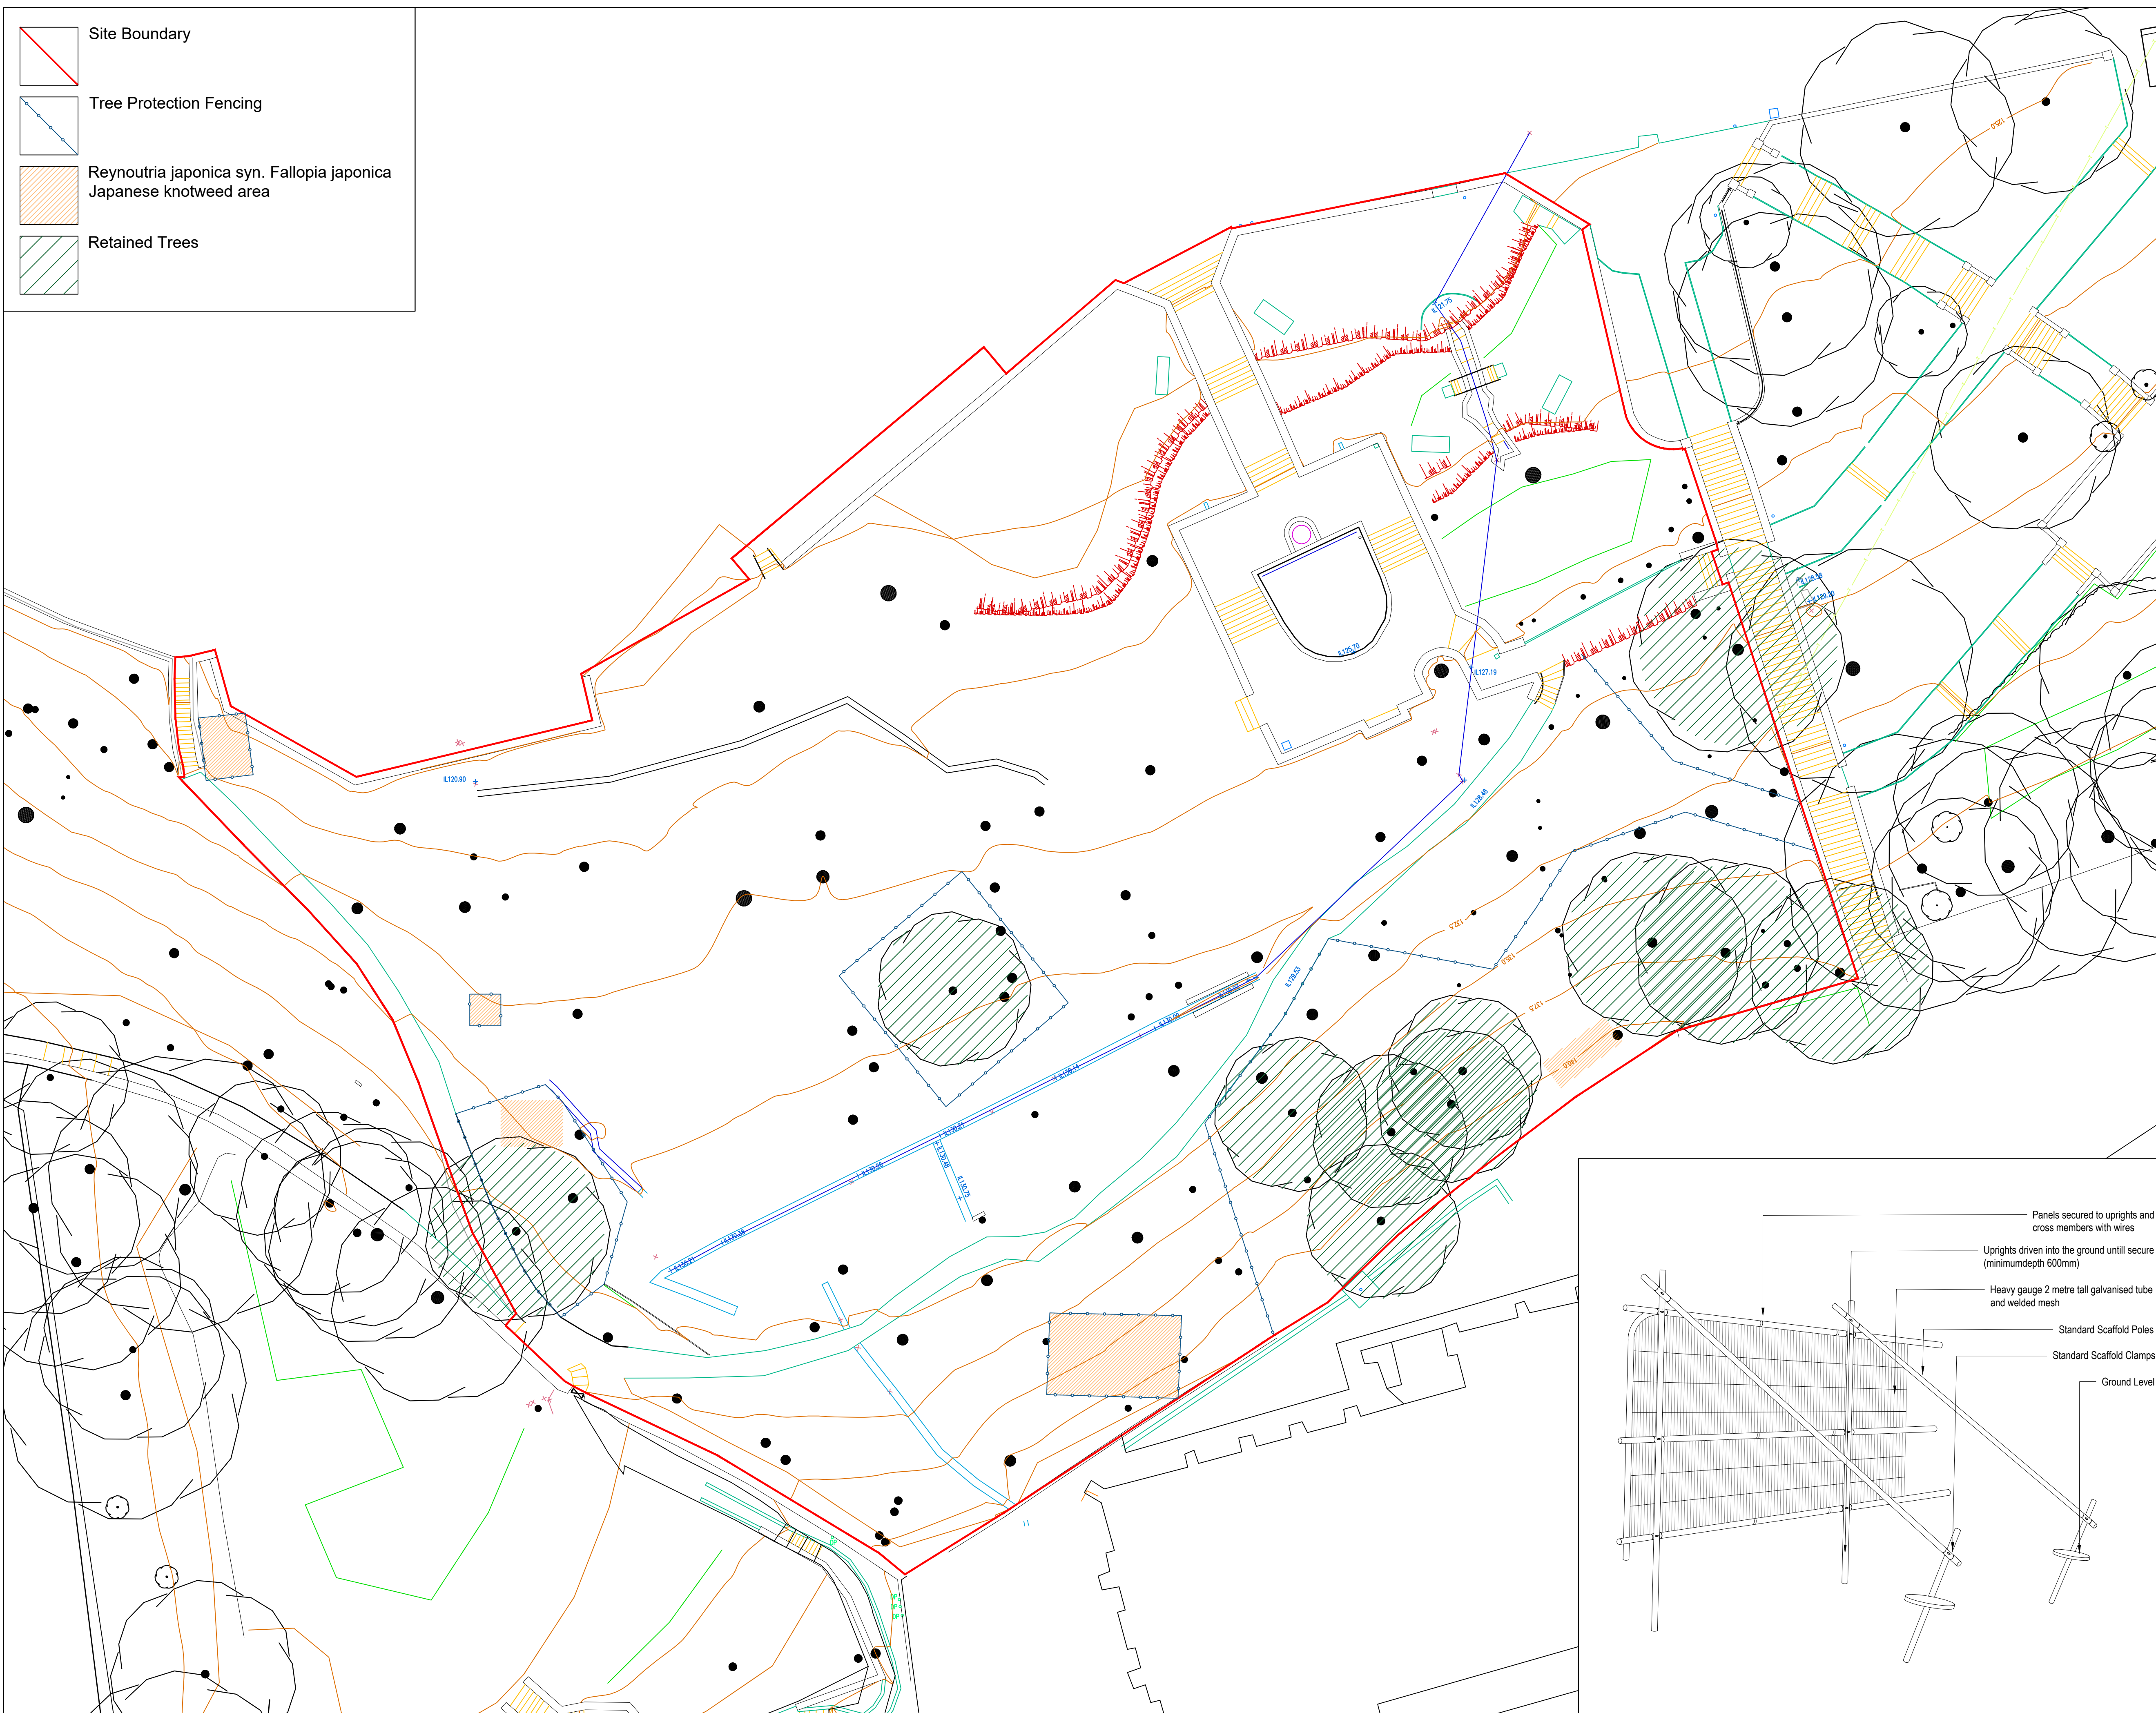


[illegible]

Notes

- 1.0 Do not scale from drawing, use figured dimensions only
- 1.1 All dimensions to be checked onsite
- 1.2 This drawing to be read in conjunction with all other Gillespies drawings and specifications

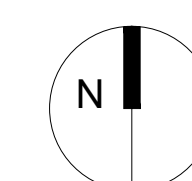

Broadfield Park Slopes

Tree and Japanese Knotweed Protection Plan

DRAFT TENDER	Drawing status	Scale	Drawing
		As shown @ A1	AM
		Date	Checked
		30.09.2024	ST
Drawing number			Revision
P20948-00-001-GIL-413			01

Rochdale
Development
Agency

GILLESPIES

5th Floor, Phoenix House, 3 South Parade, Leeds, LS1
D: 0110 247 0550, F: 0110 247 0000, E: leeds@fox.co.uk, www.fox.co.uk