

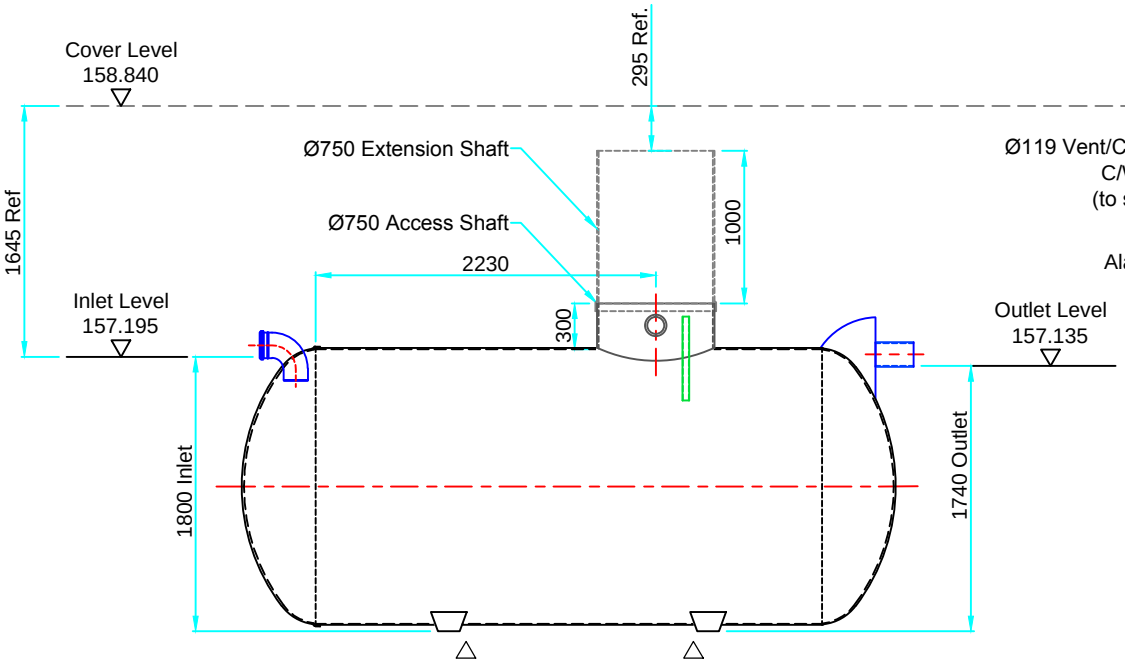


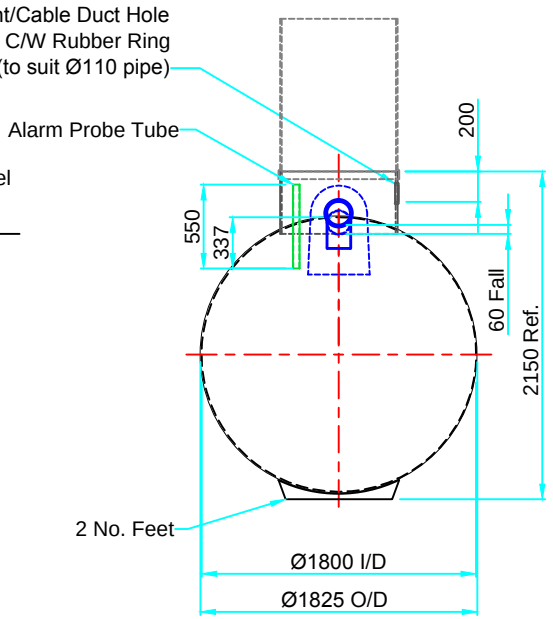

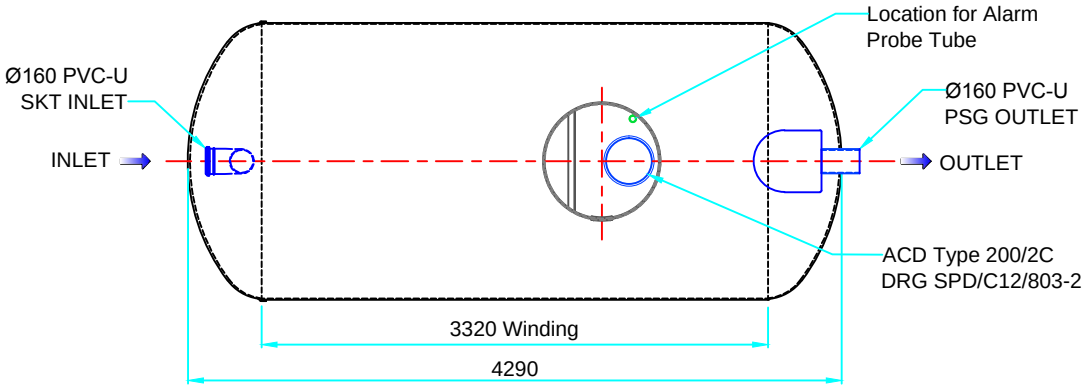

ORIENTATION : A

INLET : Ø160 PVC-U Socket
OUTLET : Ø160 PVC-U Plain Spigot

CUSTOMER APPROVAL
Date
Approved By (Print)
Signed

	-				
	-				
	-				
	21.11.18	A	Issued For APPROVAL		
Distribution	Date	Rev	Issued only for purpose indicated	Date	Appr'd

Key to Symbols: △ Lifting Point | Hold- down strap rib locations where mechanical anchoring is required | Manufacturing Joint | ◯ BoQ's reference no.

This drawing is confidential and must not be copied, reproduced or passed to a third party without written permission from SPEL PRODUCTS

DIMENSIONS ARE SUBJECT TO DIMENSIONAL TOLERANCES. If critical, check physically prior to installation

Water table & Burial Depth: The customer must check tank specification is compatible with ground water table level (in winter) and burial depth. If in doubt refer to SPEL Data Manual Section 4 or contact SPEL Products Sales or Technical Department

Title: SPEL 300 Series Full Retention Separator FS2SC - Orientation A

Contract: Keyline (Northampton) Dachser Kingsway Business Park Plot F Rochdale Order No.: 123184797

Gross Capacity 10,000 Ltrs

Tank Specification Standard

Laminate Specification GP

All sizes in mm If in doubt ASK!

SPEL Products
Lancaster Road, Shrewsbury
Shropshire, SY1 3NQ, England
Telephone: +44 (0)1743 445200
Facsimile: +44 (0) 1743 465442

Drawn NP
Checked JSD
Date 21.11.18
Scale 1:35 Sheet A3

Internal Ref S27991 08202/003

Drawing No. S27991 08202_003

Rev A