


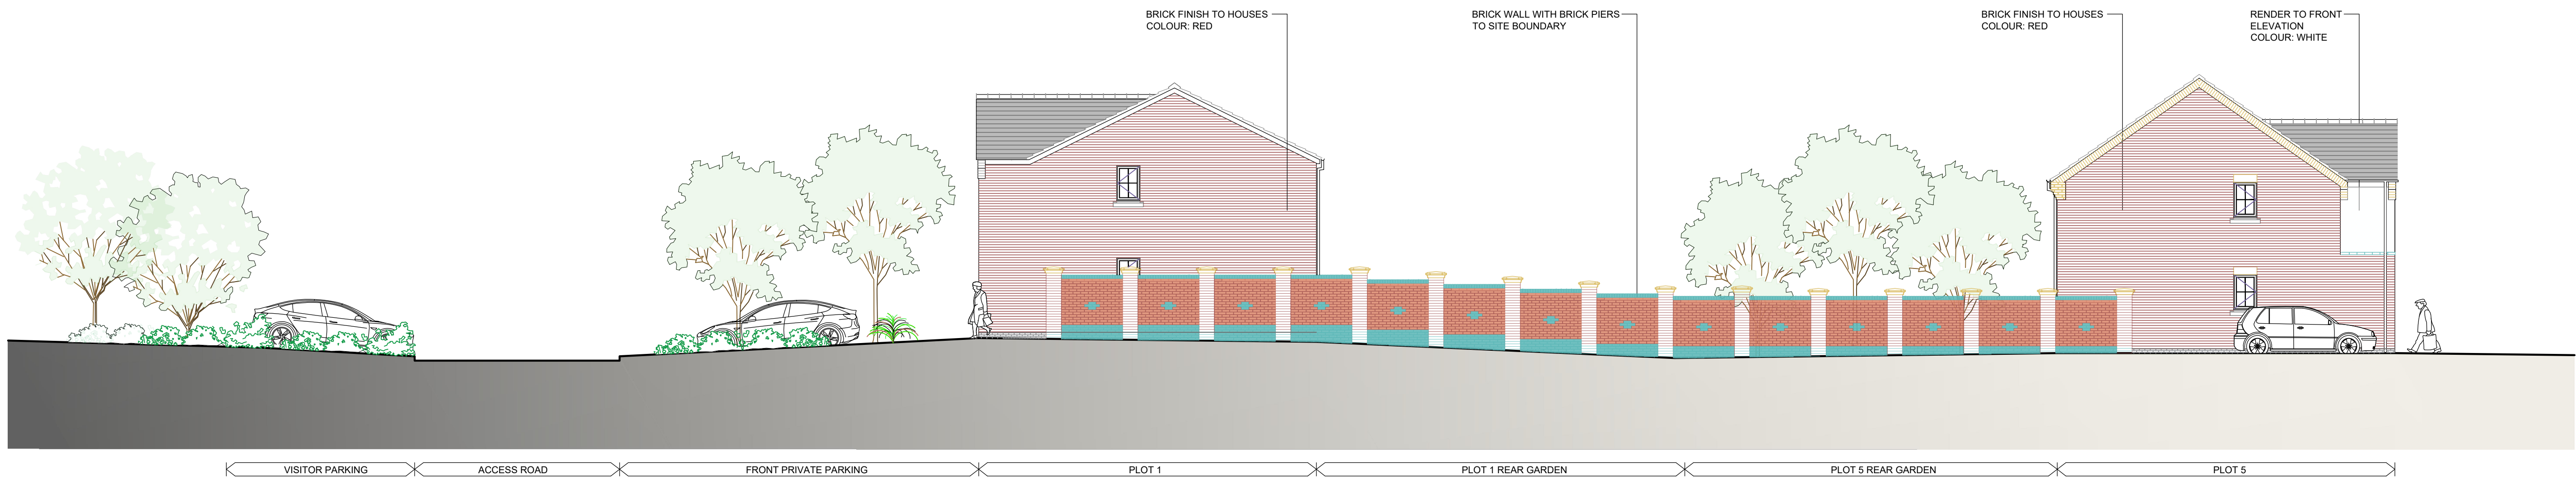

PROPOSED NORTHERN ELEVATION
SCALE : 1:100



PROPOSED WESTERN ELEVATION
SCALE : 1:100



PROPOSED SOUTHERN ELEVATION
SCALE : 1:100

PLEASE NOTE

- DO NOT scale from this drawing, use figured dimensions only.
- All dimensions to be checked on site by the contractor.
- Please report any discrepancies to JHA Ltd immediately.
- All setting out dimensions are approximate. To be marked out on site for approval by JHA Ltd prior to construction.

NOTES:

A	15/01/25	Bird / Bat Boxes Included	JA
Ref	Date	Revision	Initial

Project / Client:

PROPOSED DEVELOPMENT
LAND AT WATERFOLD LANE,
BURY, BL9 7JY

Issue:

PLANNING ISSUE

Drawing Title:

PROPOSED SITE SECTION

jha
PULMANN

JHA Pulmann,
18A Bridge Street
Milnrow, Rochdale,
OL16 3ND

T 01302 364565
E enquiries@j-h-a.co.uk
W www.j-h-a.co.uk

Scale:

1:100

Date:

JUNE 2024

Drawn By:

JW

Checked By:

JA

Drawing No:

M24-04-104A

Sheet Size:

A1