

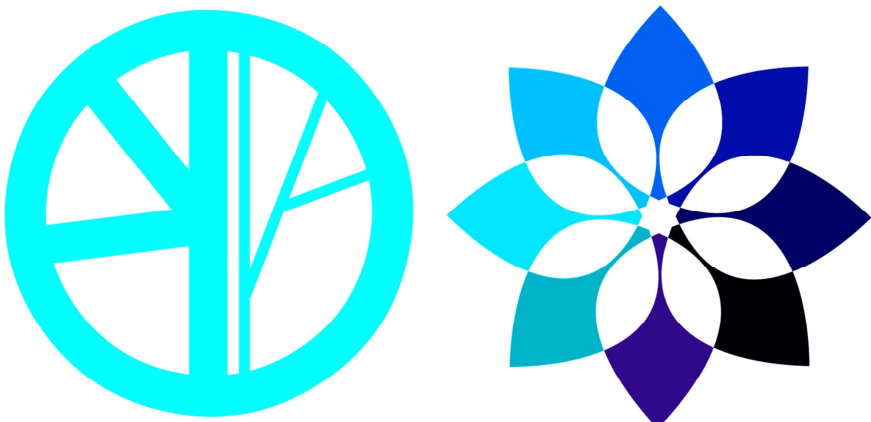


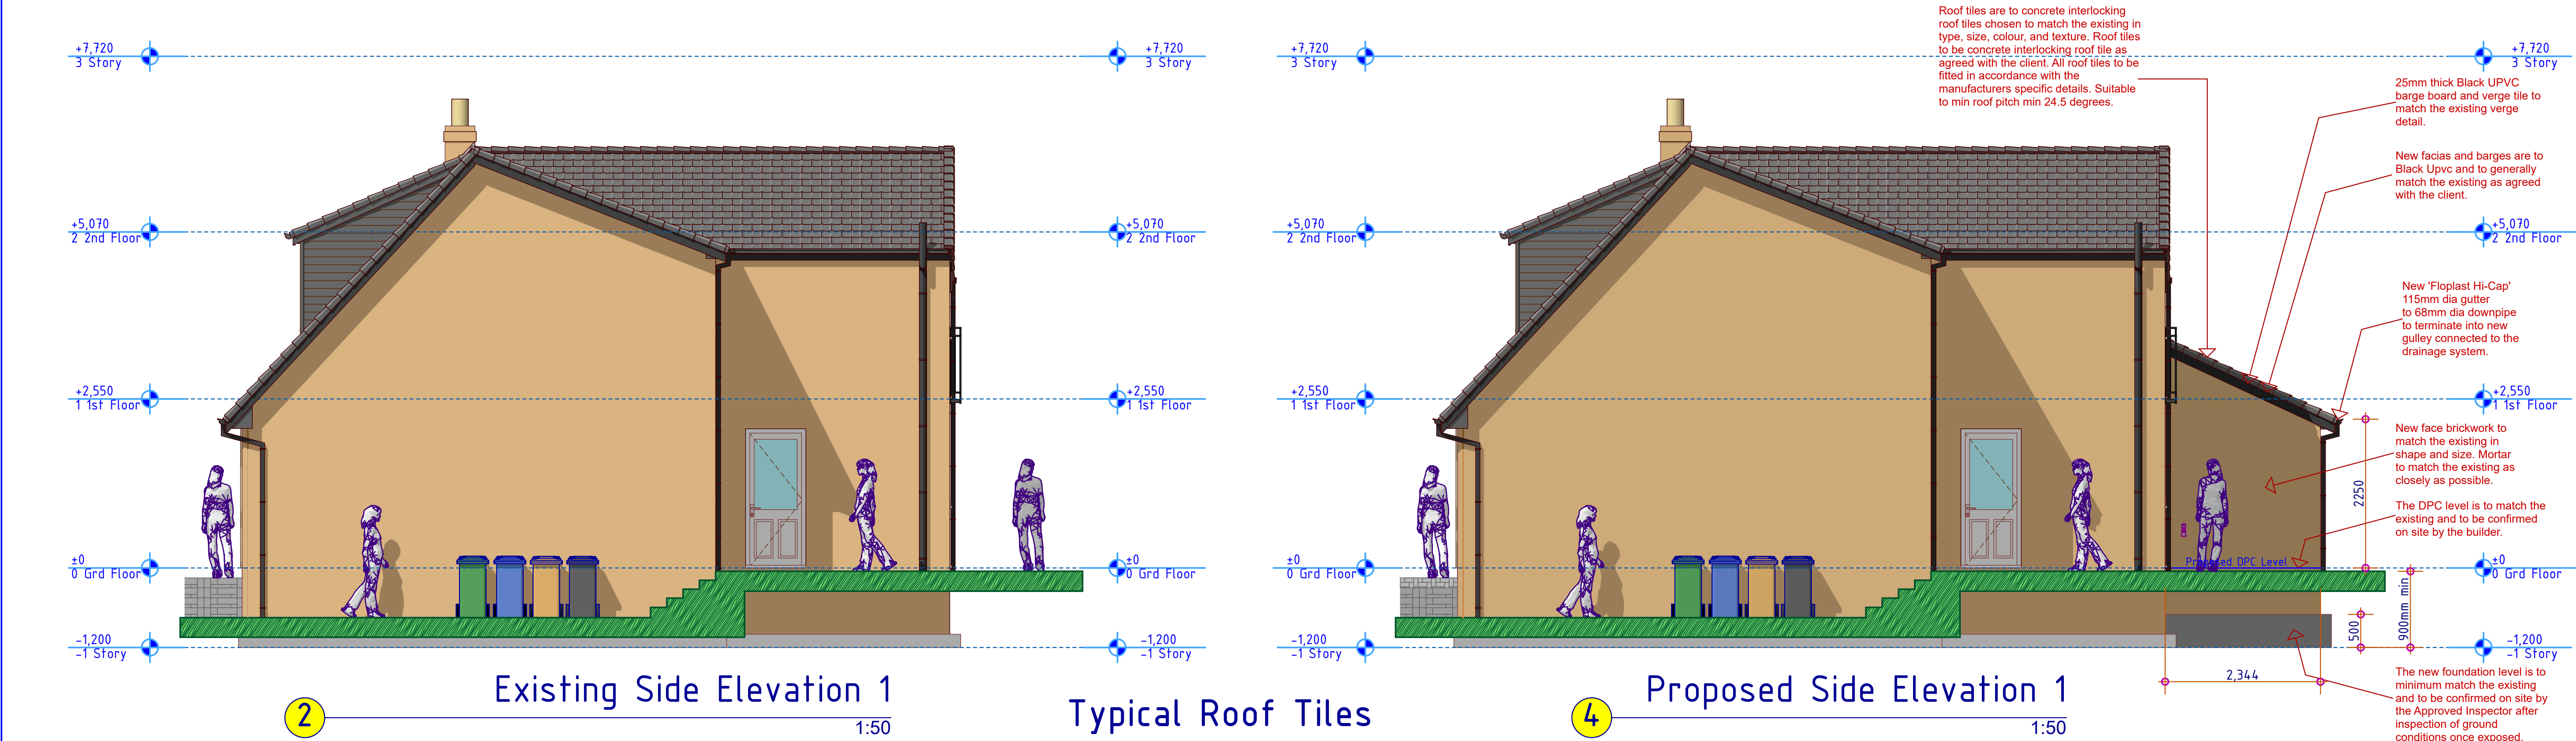

Blueprint CAD Ltd

3 Ridgeway Lowton Warrington WA3 2qL
07973 420 114 bpc12@blueyonder.co.uk

CLIENT :
MR MICK READE
59 Alpine Drive, Wardle
Rochdale, OL12 9NY.
TEL : 07903 003 356
THE CONSTRUCTION OF
A SINGLE STOREY AT
THE SIDE AND REAR OF
THE EXISTING
DWELLING HOUSE +
INTERNAL
ALTERATIONS.

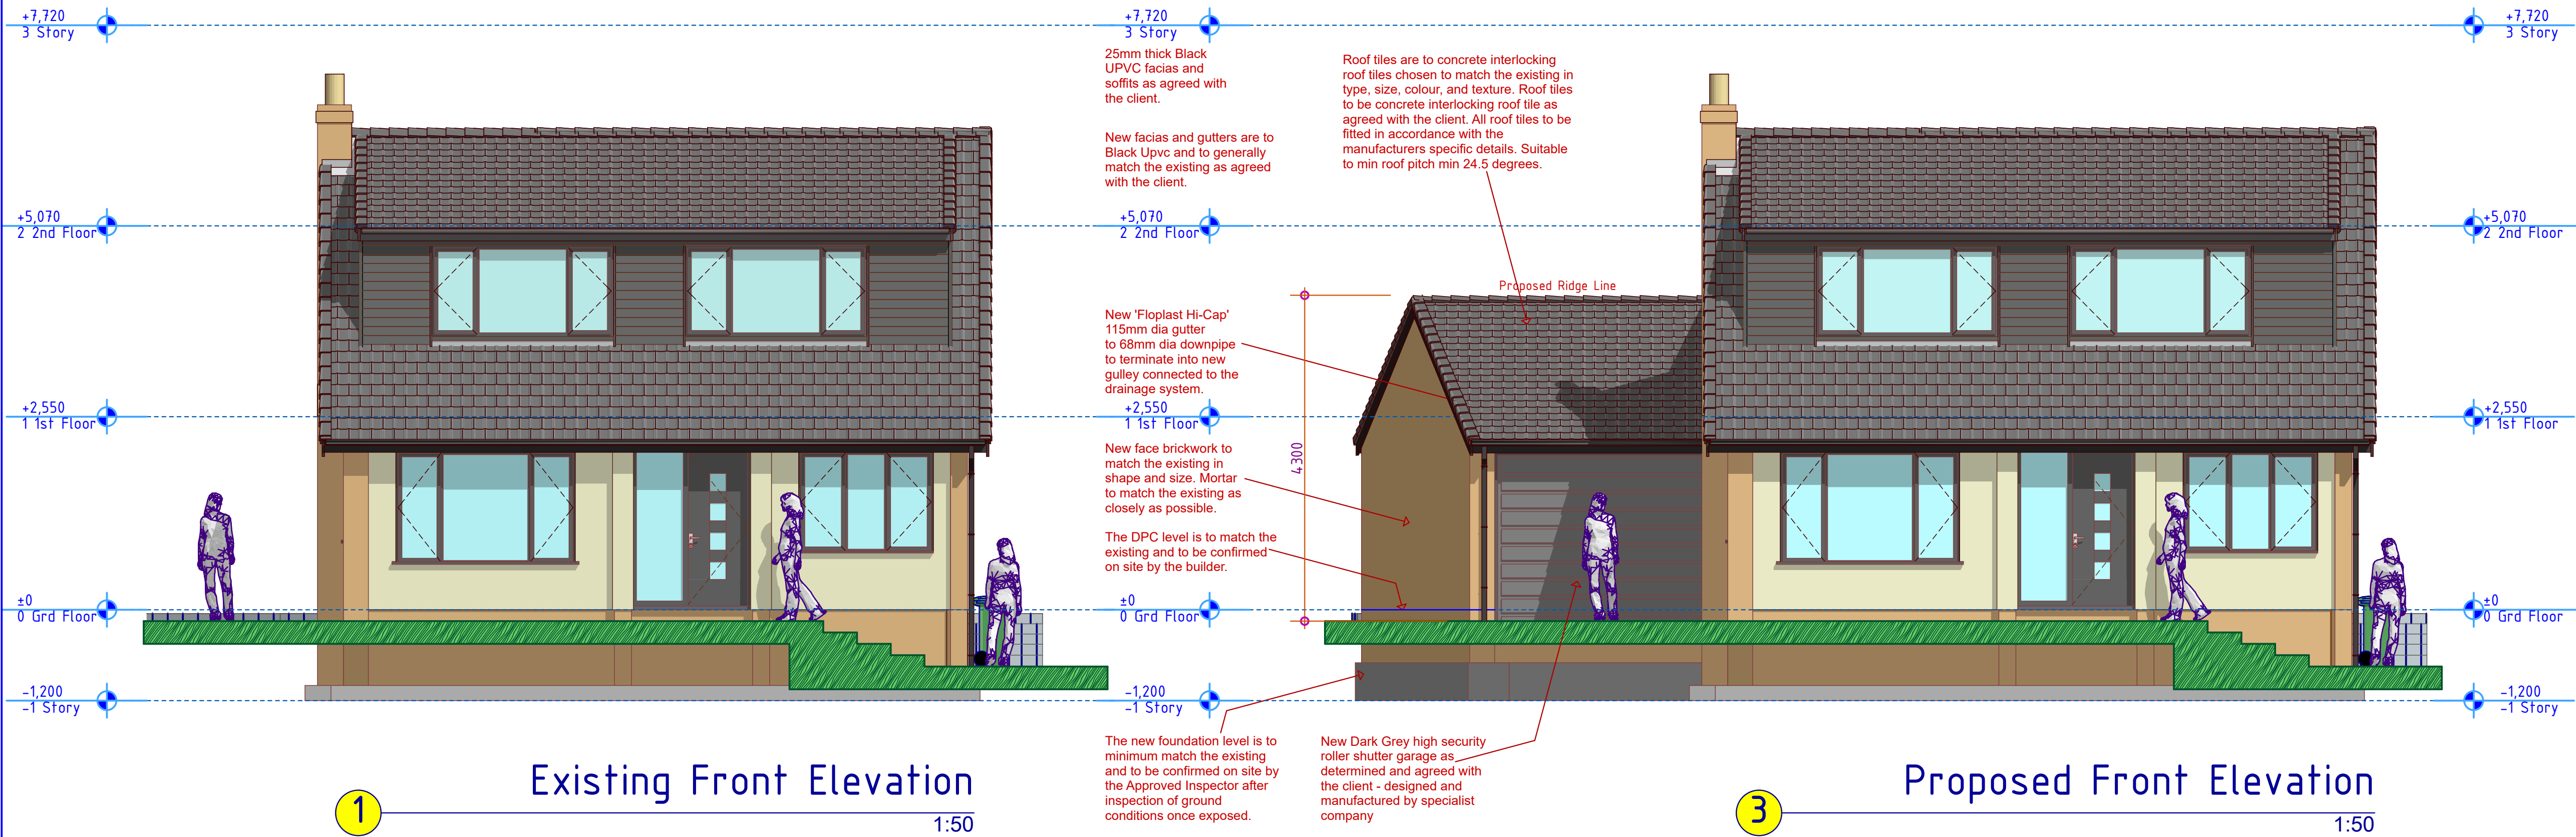

Typical Garage Door Type

Graphite or Black exterior finished, white internal, steel sectional/roller shutter high security automatic garage door - ALL as agreed with the client PRIOR to order.



Typical Roof Tiles
Redland Regent Concrete Interlocking Roof Tiles



Roof tiles are to concrete interlocking roof tiles chosen to match the existing in type, size, colour, and texture. Roof tiles to be concrete interlocking roof tile as agreed with the client. All roof tiles to be fitted in accordance with the manufacturers specific details. Suitable to min roof pitch min 24.5 degrees.



Brickwork & Mortar Colour

THE BUILDER IS TO PROVIDE 5 SAMPLES OF FACE BRICKWORK CHOSEN TO MATCH THE EXISTING AS CLOSELY AS POSSIBLE. OWNER TO CONFIRM THE FINAL BRICK TYPE WITH THE BUILDER PRIOR TO ORDERING. MORTAR COLOUR AND TEXTURE TO MATCH THAT USED IN THE FACEWORK OF THE EXISTING DWELLING HOUSE. BUILD SAMPLE PANELS AS REQUIRED FOR THE OWNER TO ACCURATELY MAKE THEIR CHOICE.

Kingscourt Country Manor
FORTERRA BROWN - RUSTIC
MORTAR - BUFF