


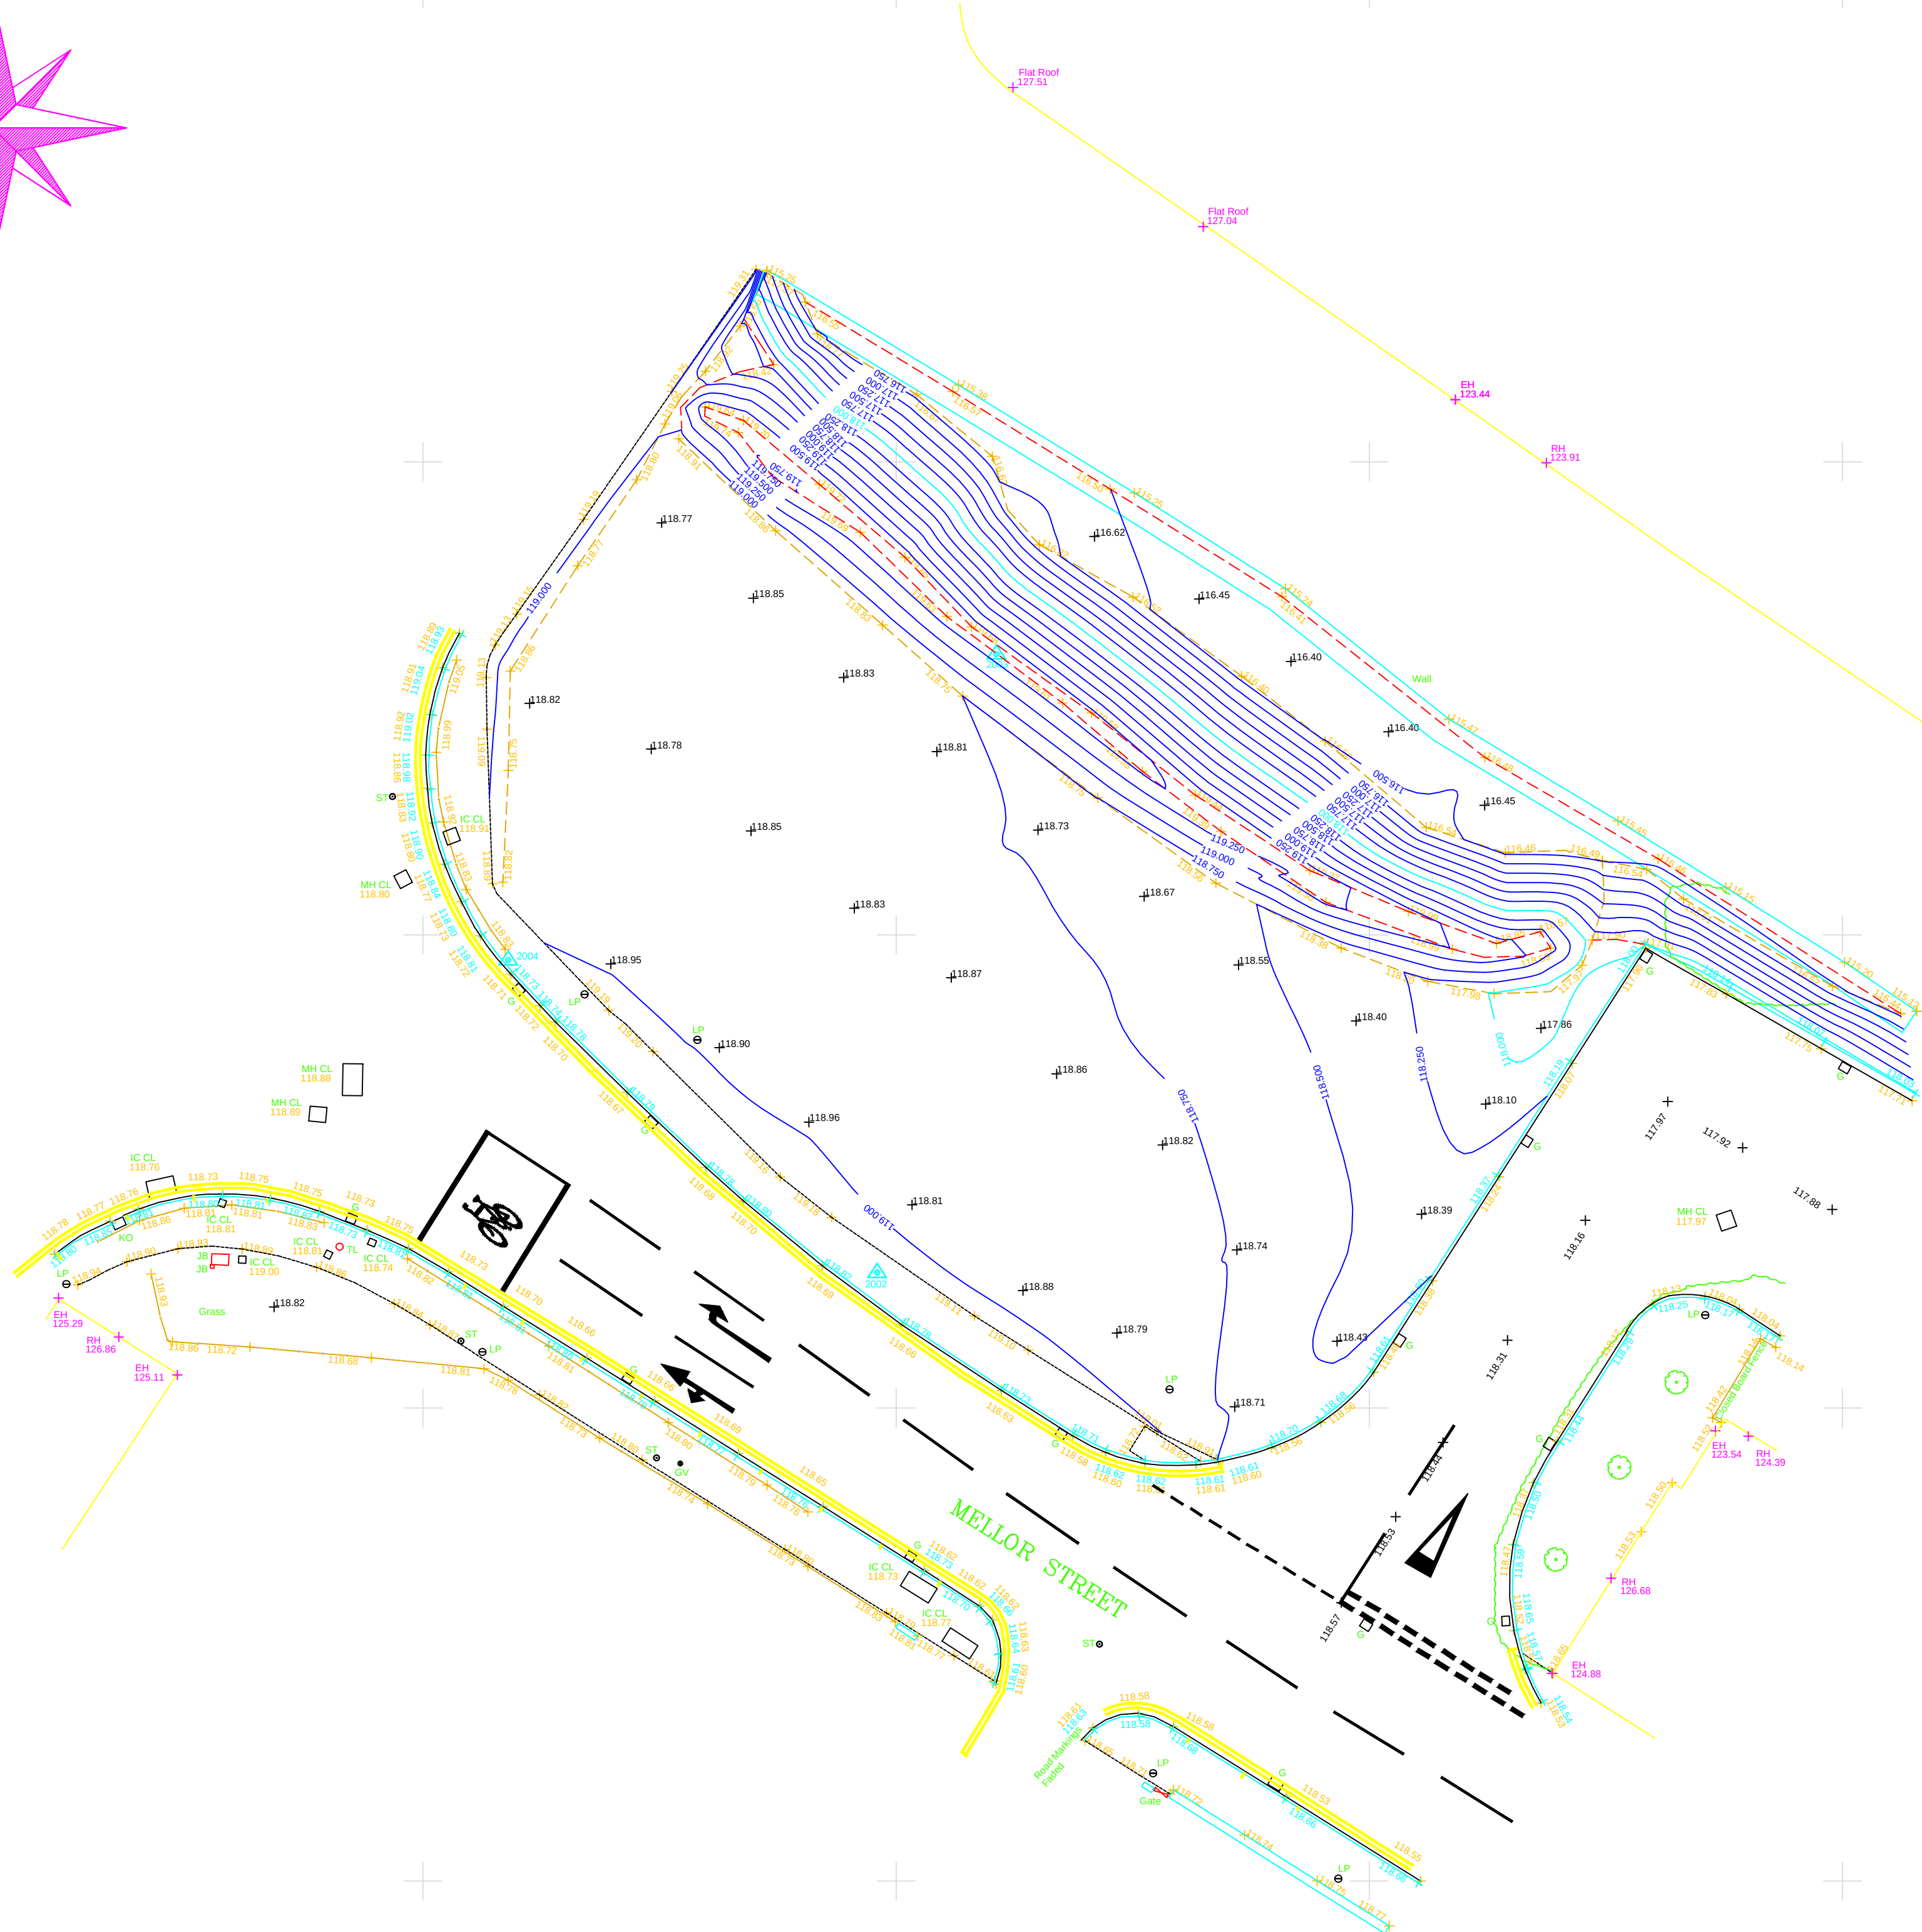

LEGEND

CONTROL STATIONS		
MANHOLE		NH CS 10.20
BUSH		
TREE		
DROP KERB		
EMBANKMENT		TOP BANK
		BOTTOM BANK
OVERHEAD ELECTRICITY LINE		
OVERHEAD TELEPHONE LINE		
FOOTPATH		
FENCE		
HEDGE		
FOLIAGE		
DITCH		
VERGE		
EXISTING BUILDING		
MAIN CONTOUR		50.00
CONTOUR		49.50
SW SEWER		
EW SEWER		

AV	At Valve
BV	Borehole
BD	Bolted
BM	Bench Mark
BS	Bus Stop
BT	BT Inspection Chamber
BL	Bed Level
CATV	Cable TV Cover
CL	Chain Link Fence
CPS	Corrosion Inhibiting Compound
ECSB	Electricity Safety Board
FBS	Flashing Buoy Light
ER	Earthling Road
FB	Flow Back
FI	Fire Hydrant
FL	Foot Lane
GH	Greenhouse
GP	Gate Post
GR	Gas Valve
GV	Gully
IC	Inlet
IG	Inspection Chamber
IL	Invert Level
KO	Kamp Outlet
LJ	Lump Jet
LP	Lamp Post
MH	Motor Horse
MC	Market Place
MS	Miss Street Marker
MS	Marker Point
O/P	Overhead Post
P/B	Pole
P	Post Box
P	Post
PM	Parking Meter
P/W	Point & Roll Fence
PAL	Public Air Line
PL	Police & Wre Fence
ELF	Electricity Supply
R	Ridding Up
RW	Roadside Safety Joint
RU	Retaining Wall
RWP	Roadway Pipe
SFS	Stone Paving Slabs
SLP	Surface Level
SP	Sign Post
ST	Stop Top
SV	Stop Valve
SW	Street Way
TG	Traffic Crossing
TGB	Telephone Coil Box
TL	Trid Hole
TW	Threshold Level
TD	Top of Wall Level
TP	Telegraph Pole
UFL	Under Floor Level
WM	Water Meter
WL	Water Level
WH	Wharf

Disclaimer
Man Entry to sewers has not been undertaken. Depths, Pipesizes etc are measured from the ground. All sewers and inverts to be checked prior to any works commencing on site. Geomatic Surveys Limited are not responsible for manholes, services, information not surveyed which may have an impact on site development.
Boundaries shown are physical and may not represent legally conveyed ownership

REV	DATE	DESCRIPTION	BY	APP
-----	------	-------------	----	-----

Sheet Layout	Sheet 1
--------------	---------

Survey Information
The Survey has been orientated to Ordnance Survey National Grid and datum using one central control station. No Scale Factor has been applied to the coordinates meaning that the survey is arbitrary and not true Ordnance Survey Coordinates.



LAND SURVEYORS AND CONSULTING ENGINEERS
Bank House, The paddock
Wilmslow Road
Handforth
Cheshire
SK9 3HQ
Tel/Fax: - 01625 521405
Email: info@aomaticsurveys.co.uk
Web: www.aomaticsurveys.co.uk

Client	ROCHEMONT LIMITED
--------	-------------------

Project Title

PROPOSED DEVELOPMENT
MELLOR STREET
ROCHDALE

Drawing Title

TOPOGRAPHICAL SURVEY

Drawn SD & DB	Checked IRH	Surveyed Date 19/10/2021
Date 20/10/2021	Scale 1:200 @ A1	Sheet No. SHEET 1 OF 1
Dwg. No. 02725/01		Rev

Copyright © Geomatic Surveys Limited 2023