



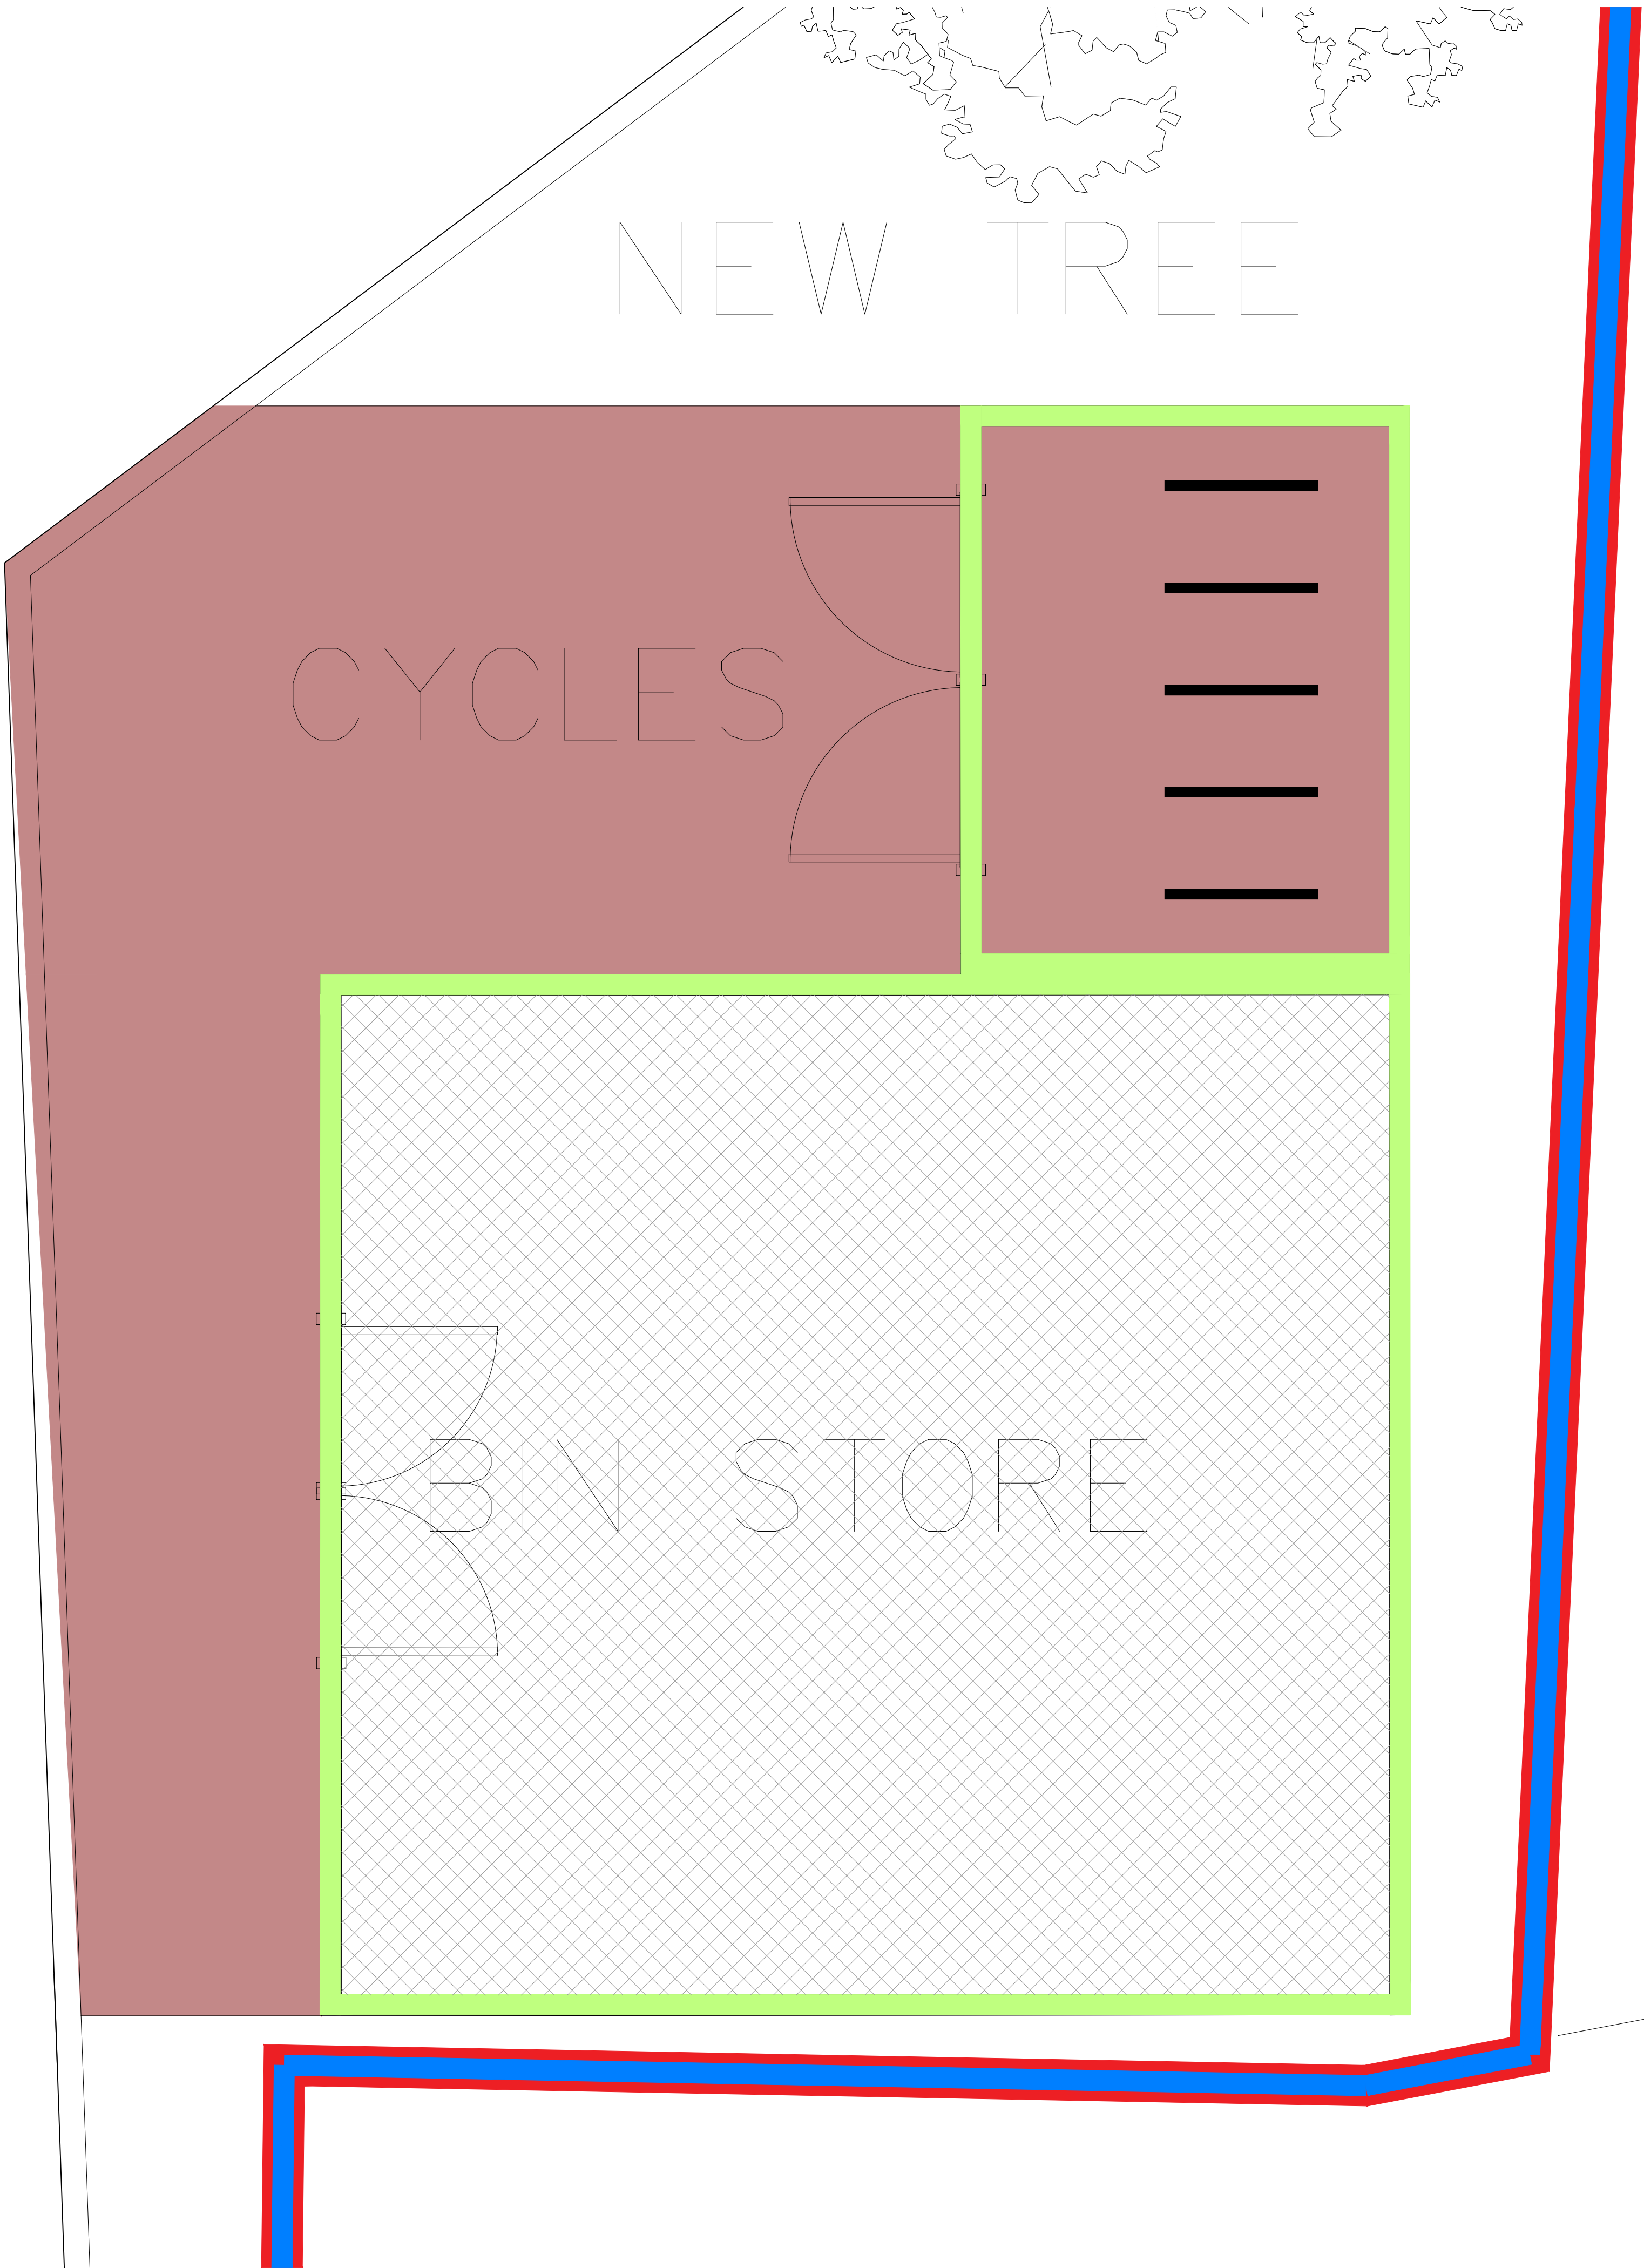

- KEY:
-  Rail enclosed defensible space / planting area
  -  Soft landscaping / planting tbc
  -  Access Road / circulation area construction surface course:-  
40mm thick hba 55/14 f surf 40 / 60 or pmb in accordance with en 13108-4 installed to St. Engineers details.
  -  Block paving footpath construction surface course:-  
60mm thick concrete block pavours tbc specification in accordance with BS 6717: Part 1 installed to St. Engineers details.
  -  Paving slab private amenity construction surface course:-  
60mm thick concrete paving slabs specification in accordance with BS 6717: Part 1 installed to St. Engineers details.
  -  Concrete to Bin Store  
Specification in accordance with St. Engineers details.


- FENCE TYPES:
- Fence Type 1:  Timber clad bin / bike store.
  - Fence Type 2:  Timber close boarded fence. 1.8m high and gate.
  - Fence Type 3:  Timber close boarded fence. 2.4m high. Timbers applied to both sides.
  - Fence Type 4:  Existing boundary walls / fencing to be retained and made good.
  - Fence Type 5:  Metal Railings.
  - Fence Type 6:  Low level retaining structure to base of fence to over come levels difference.

 

Fence Type 1:  Timber clad bin / bike store.



Fence Type 1:  Timber clad bin / bike store.
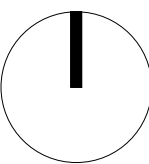
| P:13402/0.00/0.01Building RegalModel 001   |          |                                |     |     |
|---|----------|--------------------------------|-----|-----|
| Copyright of this drawing remains the sole property of Den Architecture Ltd unless otherwise assigned in writing. Do not scale from this drawing. Squared dimensions are to be worked in all cases with any discrepancies reported to Den Architecture Ltd prior to commencement of any work. Only the original drawing should be relied on. |          |                                |     |     |
| Northpoint:<br>   |          |                                |     |     |
| Rev   | Date     | Amendment                      | By  | Chk |
| A   | 11/04/24 | Red line boundary amended      | JBW | DJR |
| B   | 13/09/24 | Updated to Construction Issue. | CM  | GN  |
| Notes:   |          |                                |     |     |

**den**  
architecture

8 Wharf Street, Leeds, LS2 7EQ  
81 Picadilly, London, W1J 8HY

T: 0844 844 0070  
F: 0844 844 0071  
info@den.uk.com  
www.den.uk.com

|                                                                       |                |                         |                |
|-----------------------------------------------------------------------|----------------|-------------------------|----------------|
| Project:<br>Proposed Assisted Living Dev<br>7 Starkey Street, Heywood |                |                         |                |
| Client:<br>Urban Wave                                                 |                |                         |                |
| Title:<br>Proposed Bin and Bike Store details                         |                |                         |                |
| Date:<br>Dec. 2023                                                    | Scale:<br>1/20 | Drawn:<br>CM            | Checked:<br>GN |
| Project No:<br>3402                                                   | Size:<br>A1    | Status:<br>Construction |                |
| Dwg No:<br>3402-DEN-ZZ-ZZ-DR-A-1003                                   |                |                         | Rev:<br>B      |