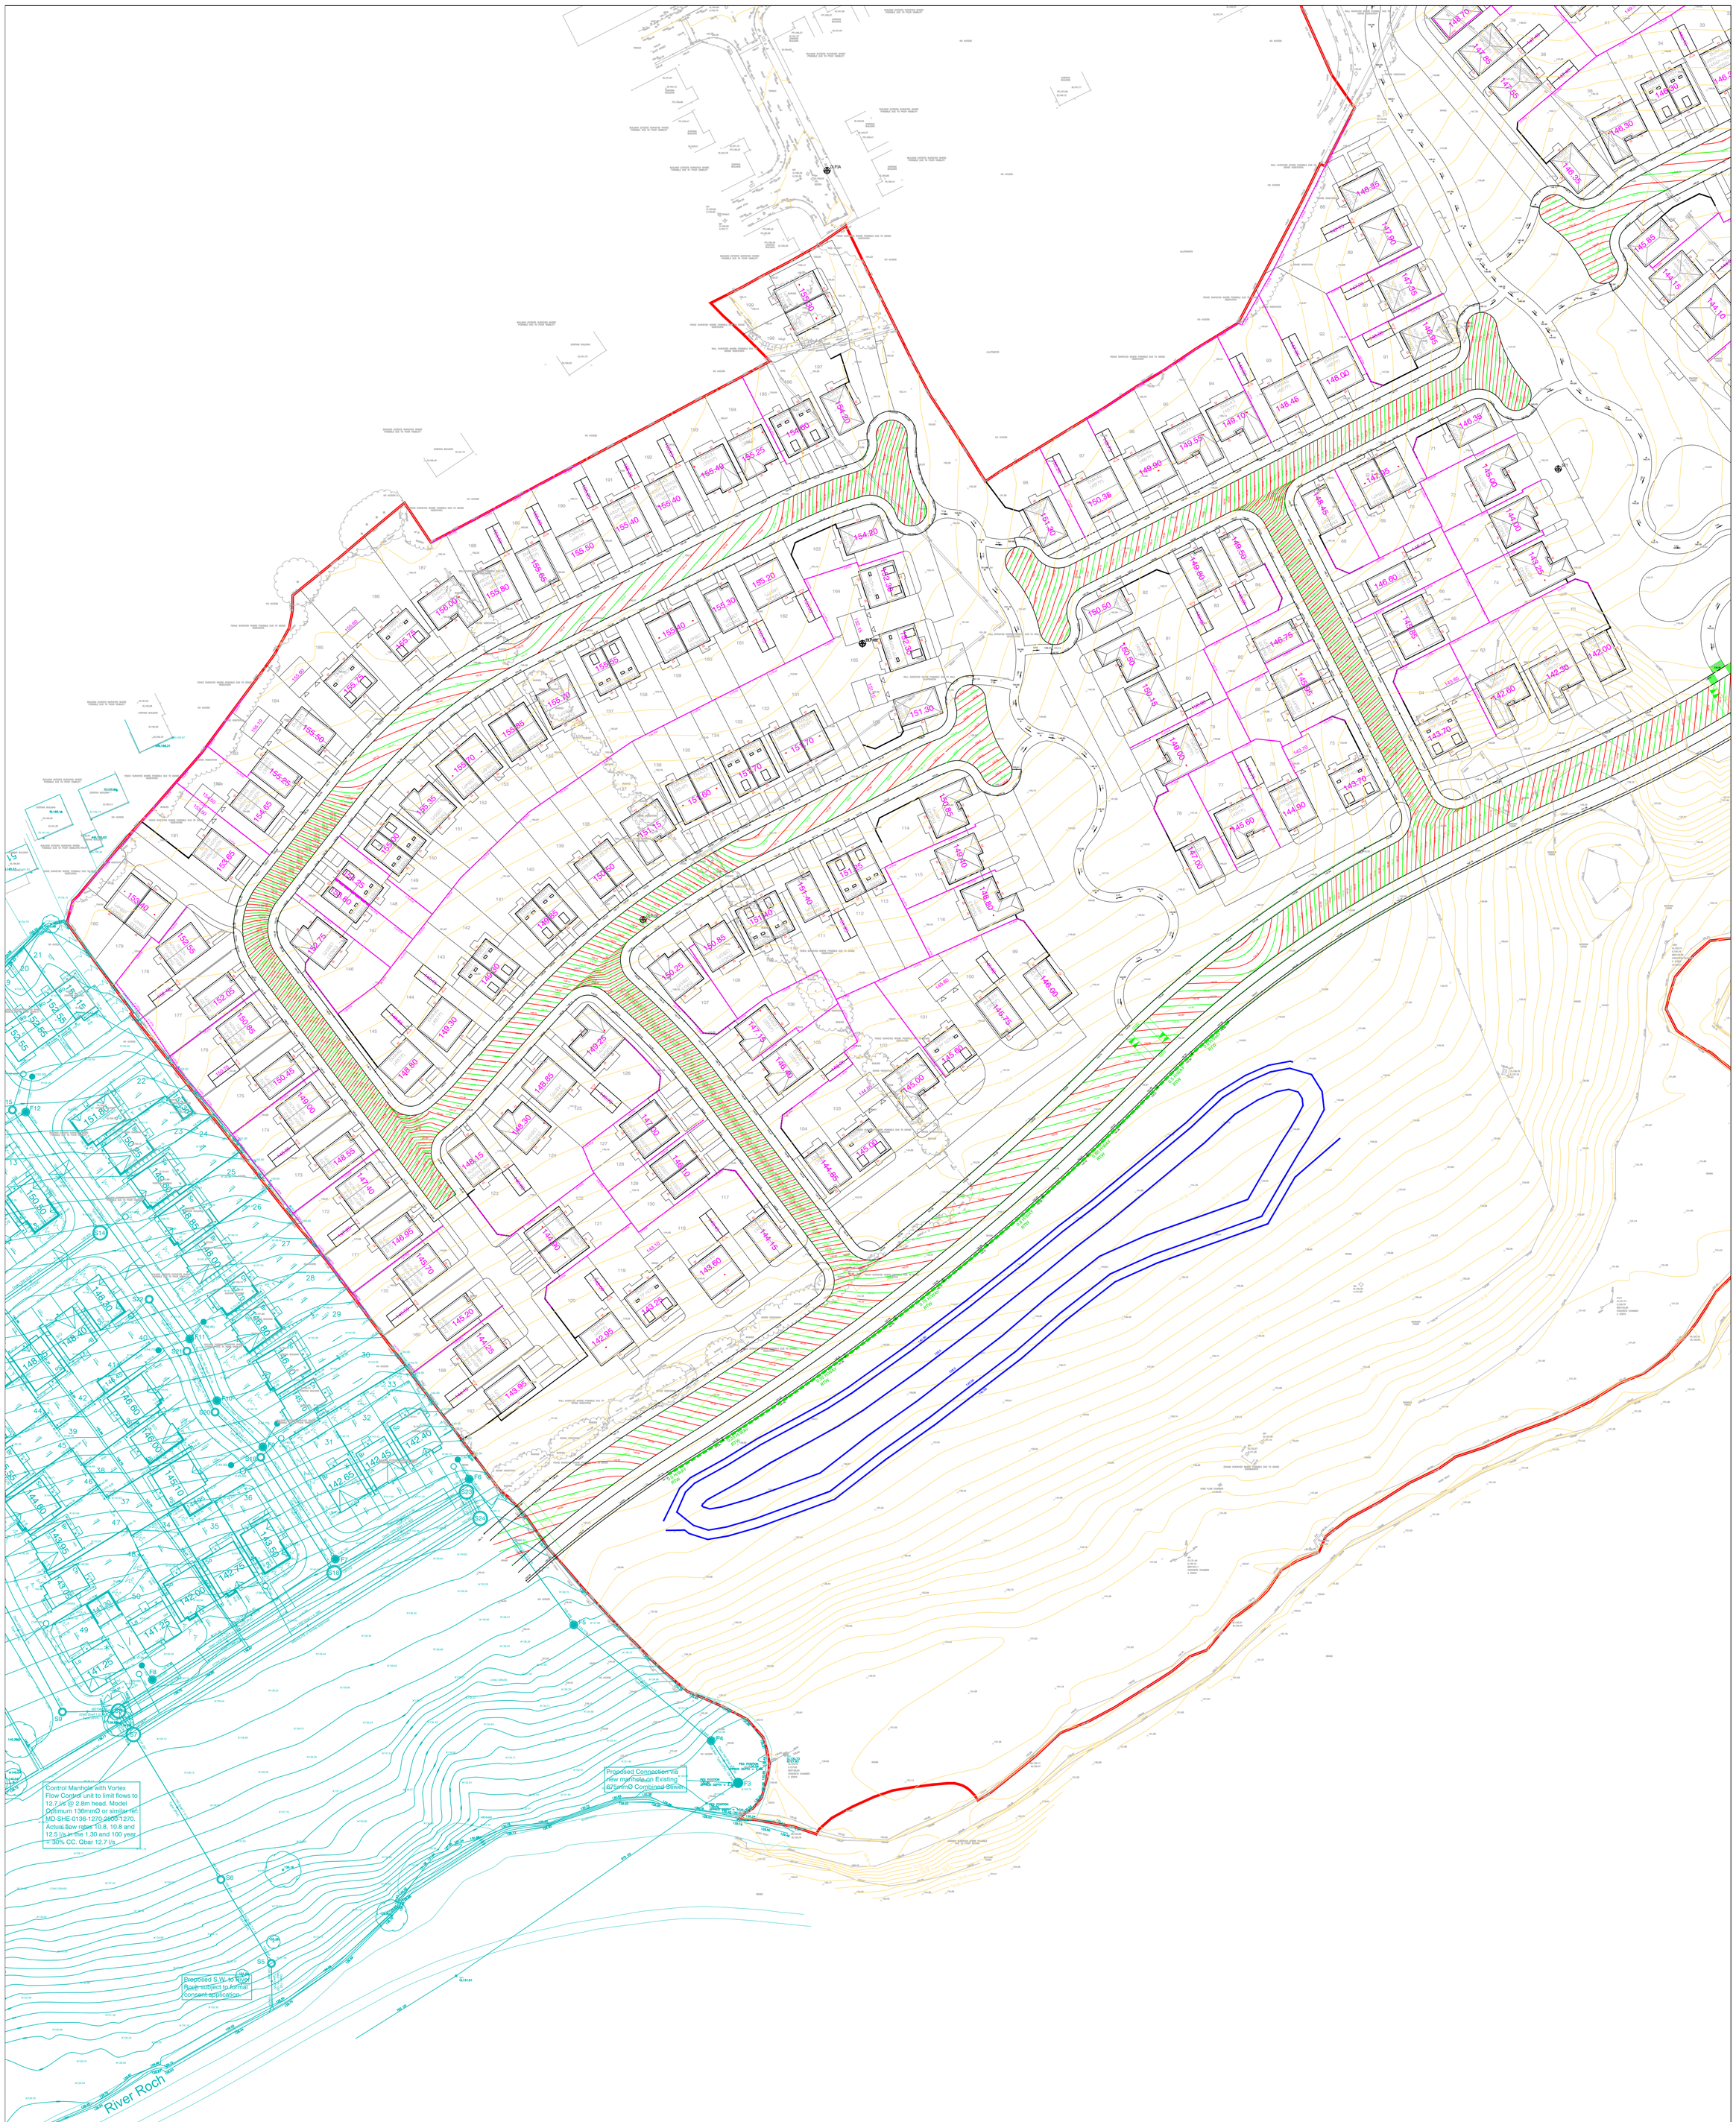


Rev	Date	Initials	Details
Q	07/09/22	ME	Plot FFL's & RTW's updated in line with revised Arch Development Layout.
P	25/08/22	ME	Road Levels & Pedestrian Footpaths updated in line with revised Arch Development Layout.
O	22/07/22	DA	Plot FFL's & RTW's updated in line with revised Arch Development Layout.
N	28/06/22	ME	Footway & Cycleway Levels & Gradients added as per Clients request.
M	16/06/22	ME	Plot FFL's & RTW's updated in line with revised Arch Development Layout.
L	17/05/22	ME	Plot FFL's & RTW's updated to plots 55-57 to suit amended FFL's.
K	25/04/22	ME	Plot FFL's & RTW's updated in line with revised Arch Development Layout.
J	03/03/22	ME	Garage FFL's corrected on plots 169-171 and RTW's amended to suit as requested by Client.
I	22/01/22	ME	Highway RTW updated to suit Road 1 Design.
H	21/01/22	ME	Plot RTW's updated in line with Clients comments/mark up.
G	20/01/22	ME	Plot RTW's updated in line with revised Arch Development Layout.
F	10/01/22	ME	Plot RTW's updated in line with revised Arch Development Layout.
E	02/07/21	ME	Indicative Highway Retaining Wall added as per Clients Request.
D	11/06/21	ME	Updated to latest Architect's layout
C	14/05/21	ME	Updated to latest Architect's layout
B	11/03/19	DA	Batters added to reduce retainers.
A	10/12/18	RDE	Updated to latest Architect's layout

Drawing Revisions

North Point

Quality Ass.

UKAS 005
Quality
Assurance
ISO 9001:2008
SGS Certificate
GB02/54539

Project
Smithy Bridge
Rochdale

Client
Taylor Wimpey
(Manchester)

Title
Proposed Levels
& Retaining Wall Details
Sheet 2 of 2

Original Size
A0

Copyright Acknowledgement
Ordnance Survey©
©Crown Copyright.
All rights reserved.
Licence No. AL100017966.

Drawn: NB
Checked By: SRG
Date: Aug 18
Scale: 1:500

IronsideFarrar
EnvironmentalConsultants
EnvironmentalPlanners
CivilEngineers
LandscapeArchitects
GraphicDesign
3 Worsley Court MANCHESTER M28 3NJ
Tel. 0161 703 8801 Fax. 0161 703 8279
manchester@ironsidefarrar.com
EDINBURGH BELLSHILL

Drawing No. 30329/100/2
Revision Q