

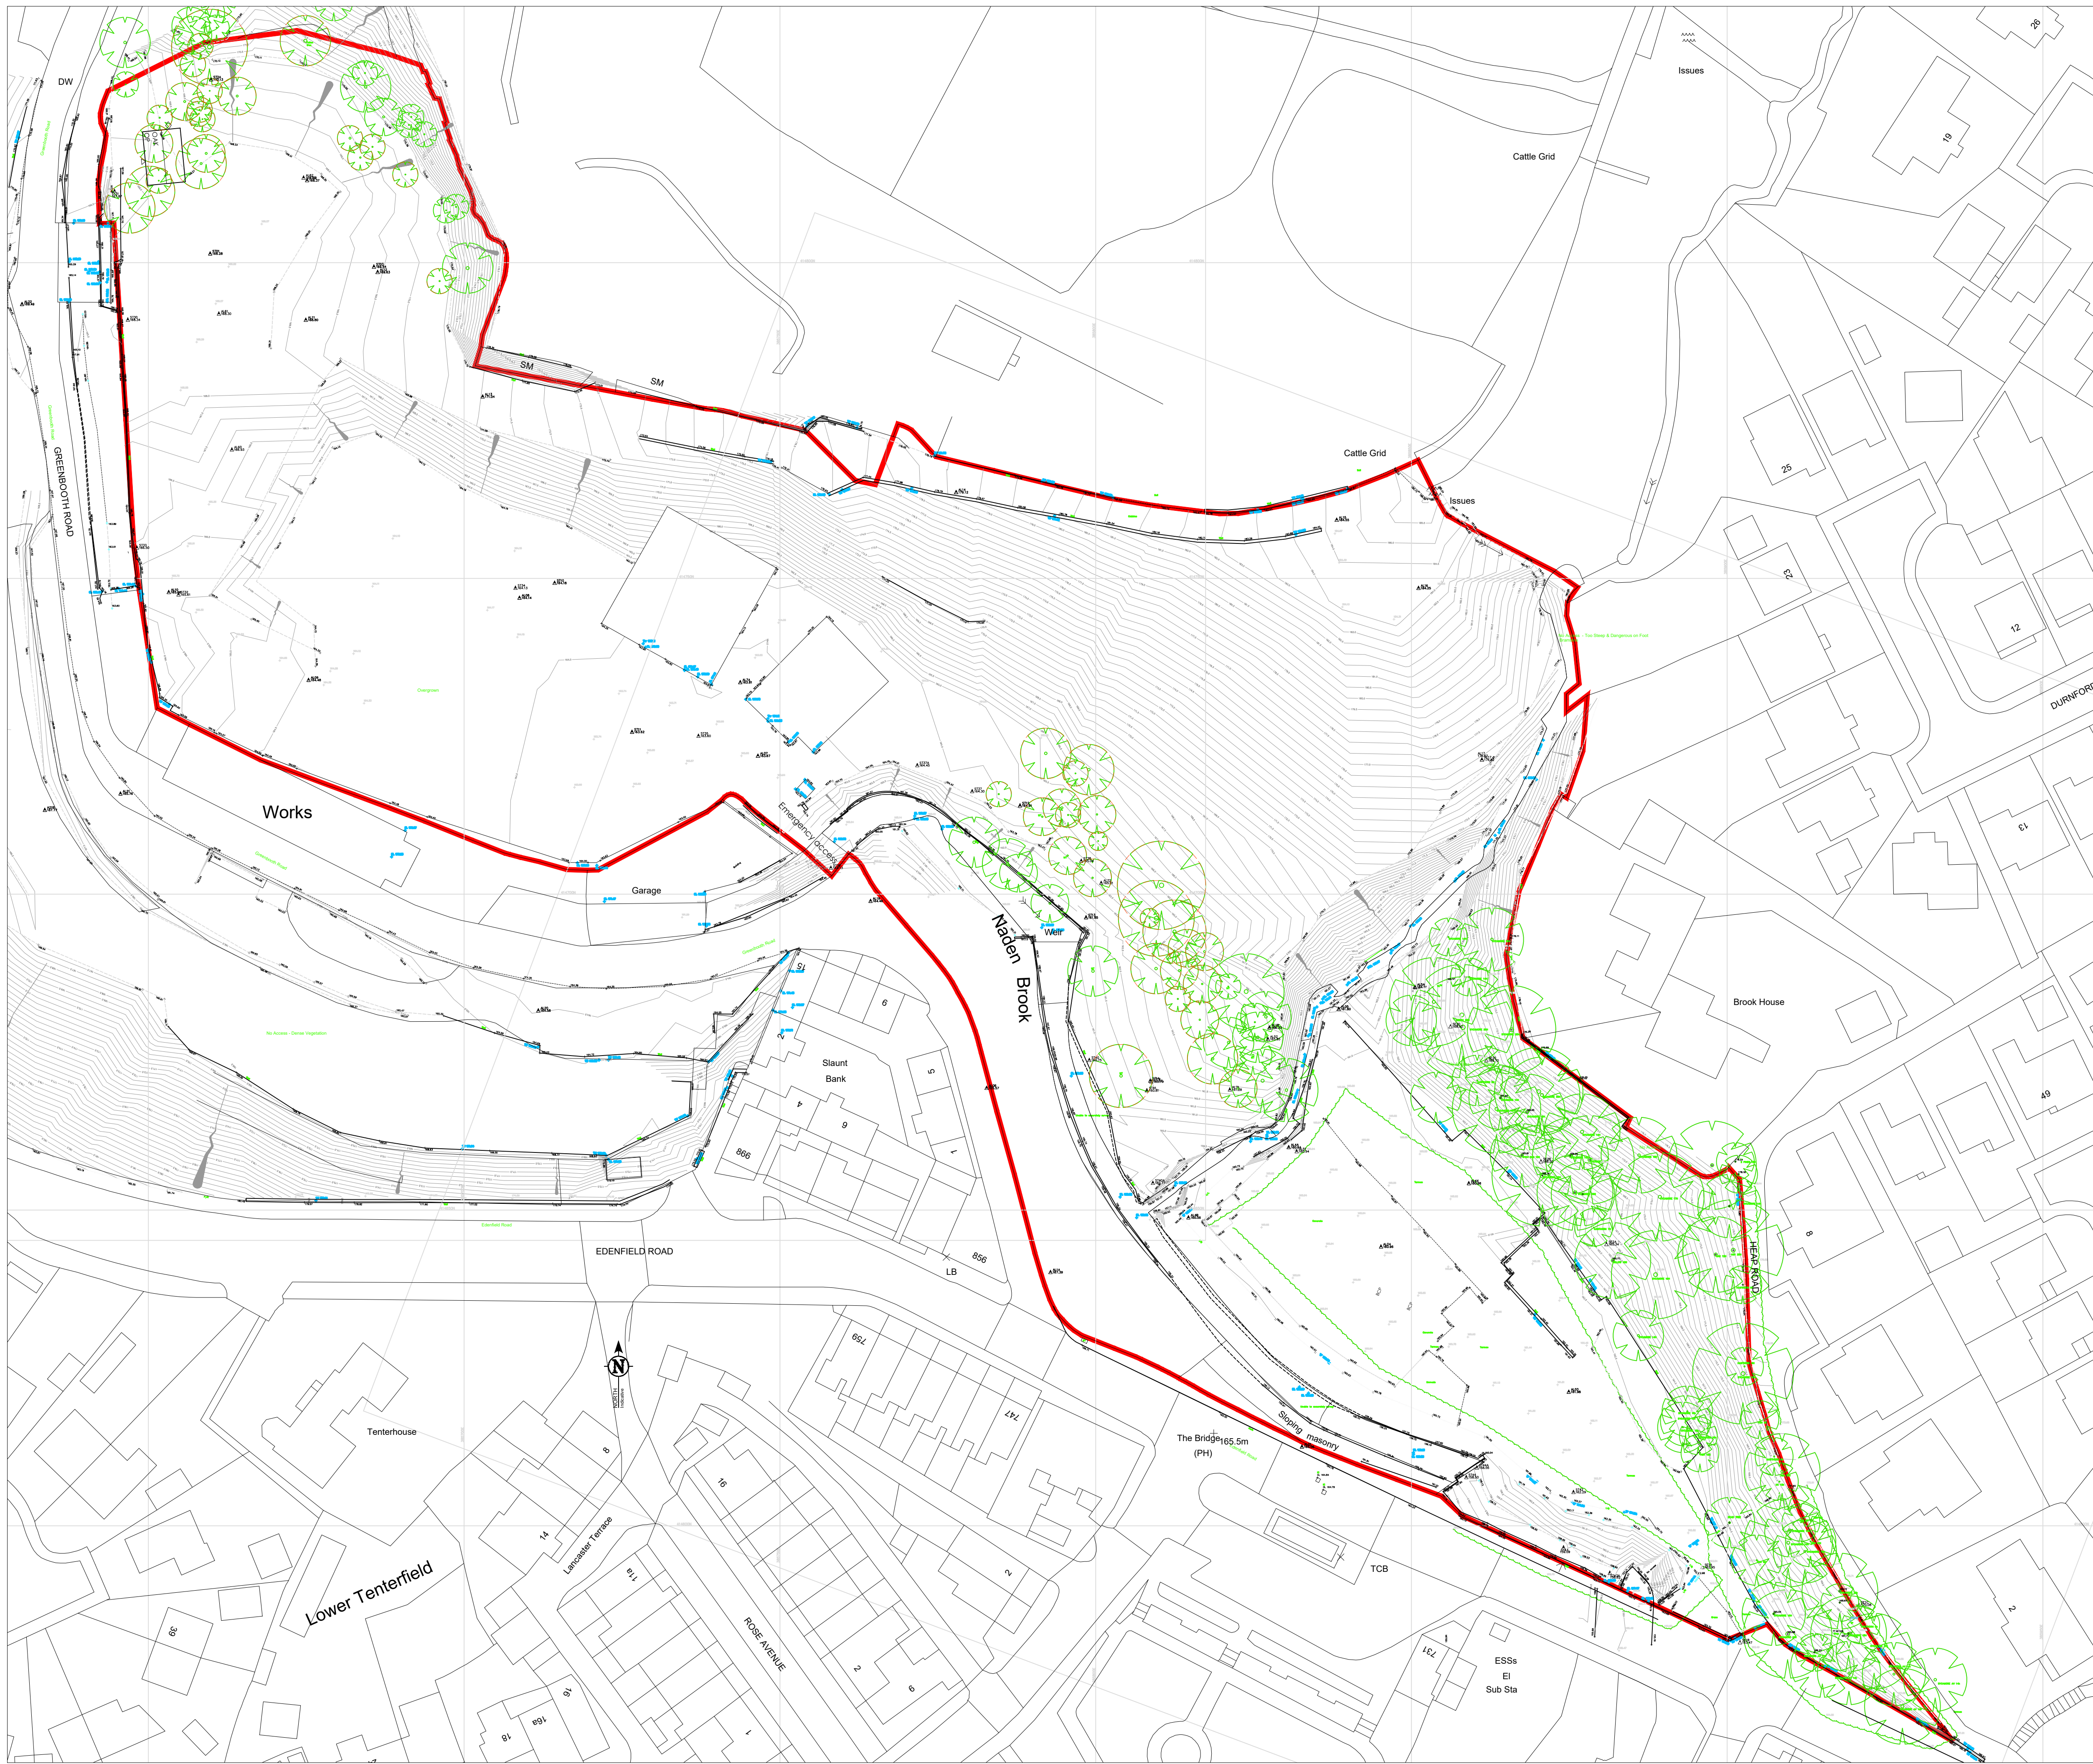


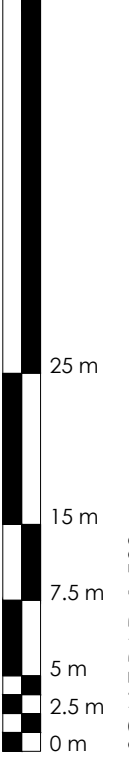

Rev	Date	Comments	By

Stonebond.

Stonebond Properties (Manchester)Ltd
Registered Office:
Suite 5, Egerton House
Towers Business Park
Wilmslow Rd
Didsbury, M20 2DX

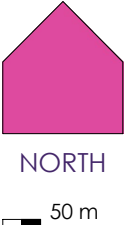

site:	Edenfield Rd Norden Rochdale		
title:	Topographical Survey (Red Edge)		
scale: (BA1)	1:500	drawn by:	SMC
date:	Jun 23	checked:	
drawing no:	SBM-001-TopoRE01		
sheet no:	Sheet 1 of 1	revision:	