

Notes

This drawing is for **PLANNING** only, it is not to be used for any other purpose.

This drawing is to be read in conjunction with the following DLA-Architecture drawings,


KPL-DLA-L2-XX-DR-A-20000 - Unit L2 Proposed Floor Plans Ground & First
KPL-DLA-L2-XX-DR-A-20002 - Unit L2 Proposed Roof Plan
KPL-DLA-L2-XX-DR-A-20010 - Unit L2 Proposed Elevations and Section
KPL-DLA-LS-XX-DR-A-90000 - Location Plan
KPL-DLA-LS-XX-DR-A-90001 - Existing Site Plan
KPL-DLA-LS-XX-DR-A-90002 - Site Plan

Roof specification

Roof to be constructed as 'Built up metal profile LPC approved insulation steel 32mm sheet laid narrow rib out, installed on liner sheet to steel purlins on steel frame.

Key

- Proposed photovoltaic location subject to specialists detail design
- Indicative positions of proposed triple skin polycarbonate rooflights, covering 10% of the overall roof area
- Proposed roof access point tbc and designed by specialist sub-contractor
- Mansafe horizontal safety Line, tbc and designed by specialist sub-contractor

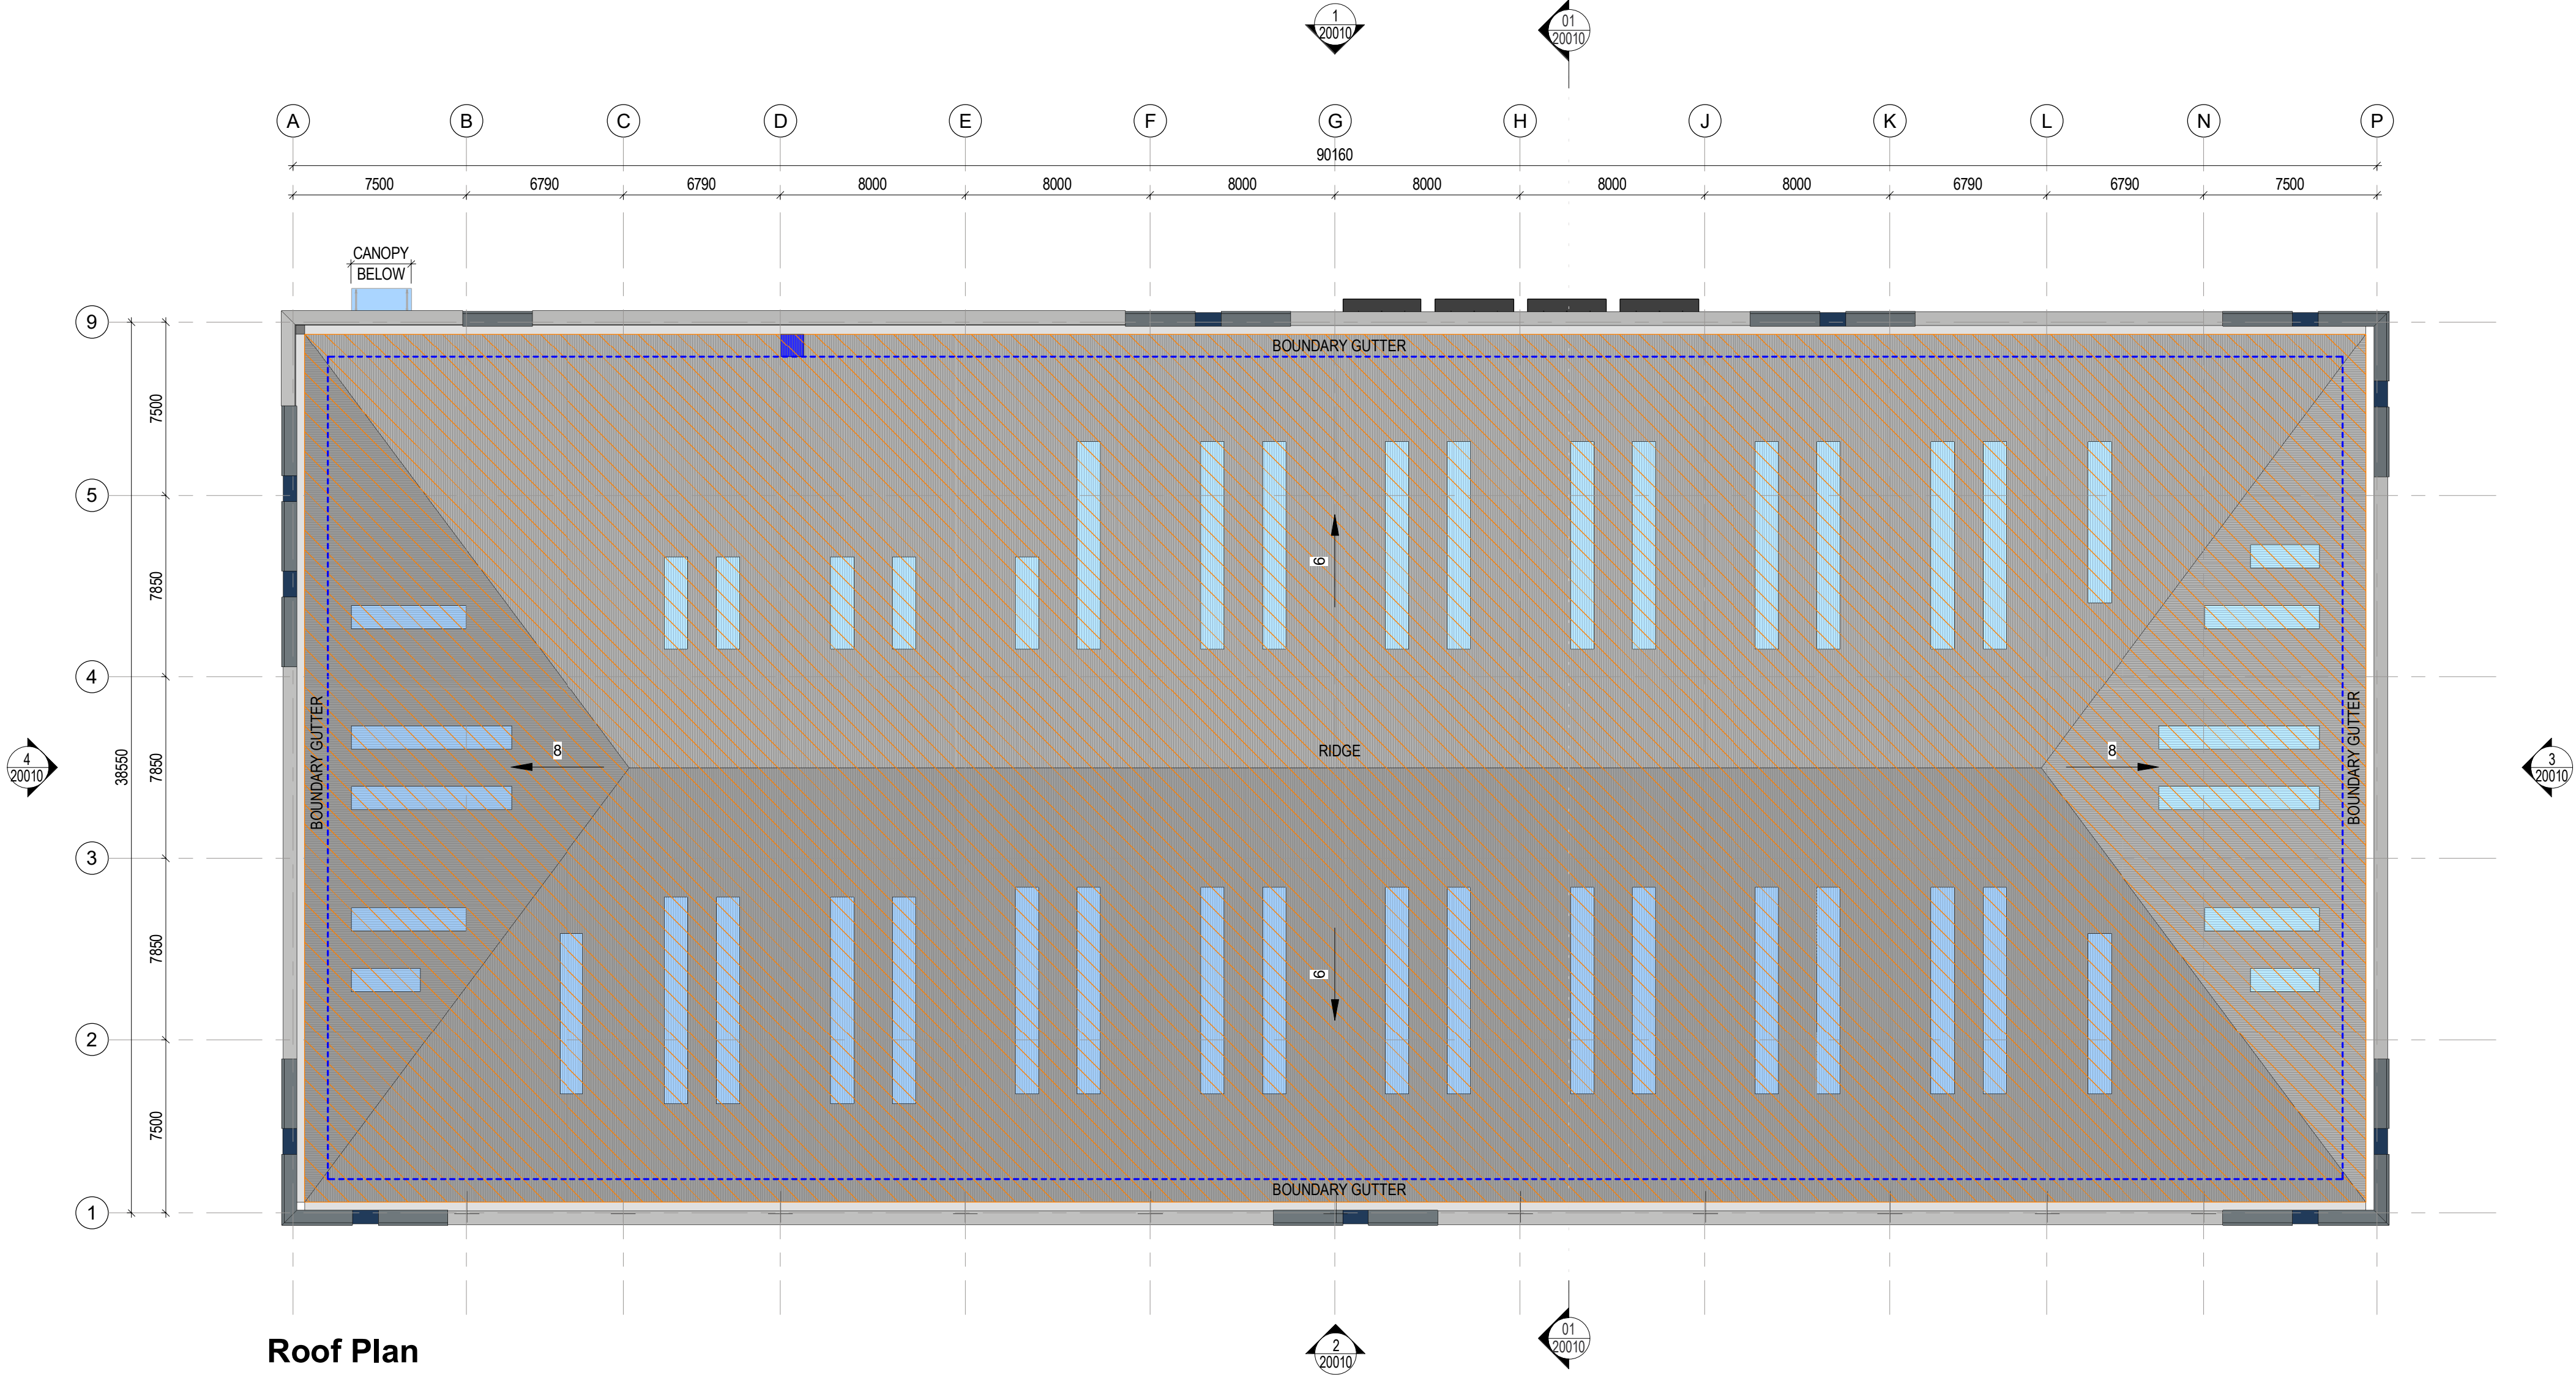

Roof Plan

INFORMATION CONTAINED IN THIS DRAWING IS THE SOLE COPYRIGHT OF DLA ARCHITECTURE LTD AND IS NOT TO BE REPRODUCED WITHOUT PERMISSION

DO NOT SCALE, REFER TO FIGURED DIMENSIONS ONLY

REVISIONS

P01	ISSUED FOR COMMENT	20/03/23 CF BLG
P02	ISSUED FOR COMMENT	29/03/23 CF BLG
P03	ISSUED FOR PLANNING	23/08/23 CF BLG



6 East Parade | Leeds | LS1 2AD
0113 887 3100
www.dla-architecture.co.uk

PROJECT
KINGSWAY BUSINESS PARK,
ROCHDALE, PLOT L

TITLE
UNIT L2 PROPOSED ROOF PLAN

SCALE
1 : 200 @ A1

DATE
03/03/2023

DLA REF	DRAWN	REVIEWED
2022-147	CF	BLG

PROJECT	ORIGIN'R	ZONE	LEVEL	TYPE	ROLE	NUMBER
KPL	DLA	L2	XX	DR	A	20002

STATUS	REVISION
PLANNING	P03

